


Location Plan

Site Address: 80, Circuit Lane, Reading, RG30 3HW



Date Produced: 16-Apr-2026

Scale: 1:1250 @A3

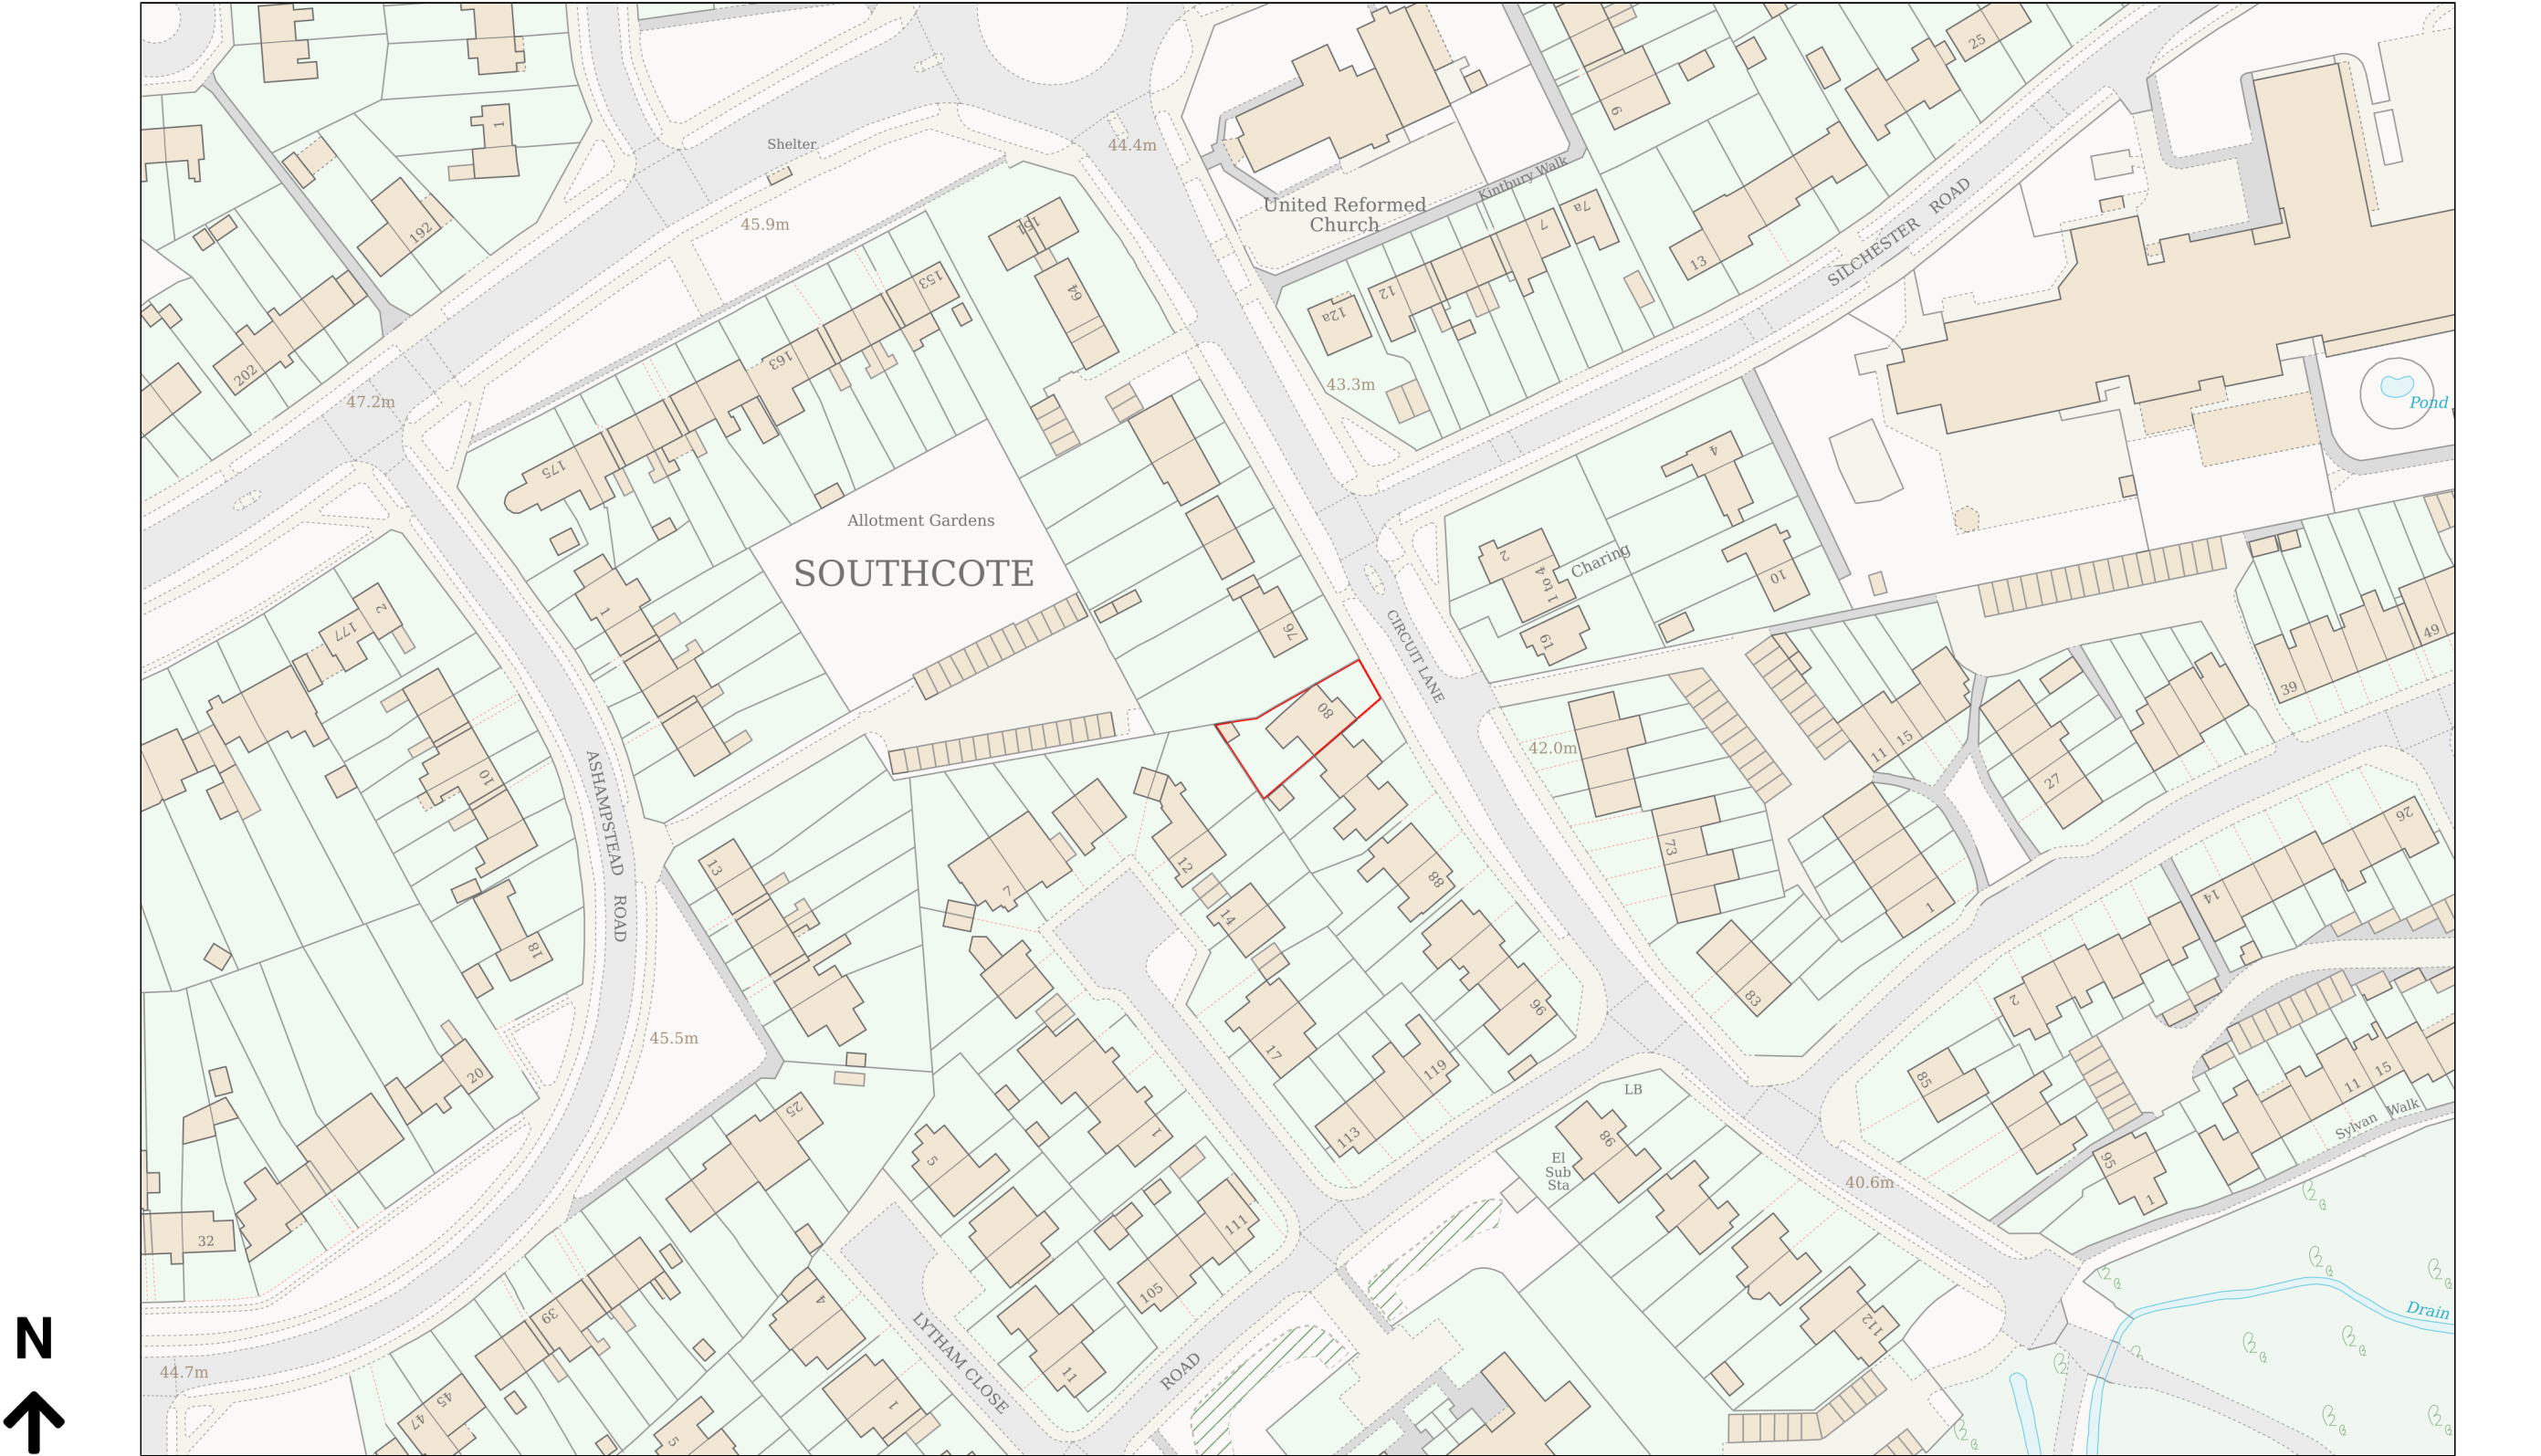

Planning Portal Reference: PP-14861891v1