

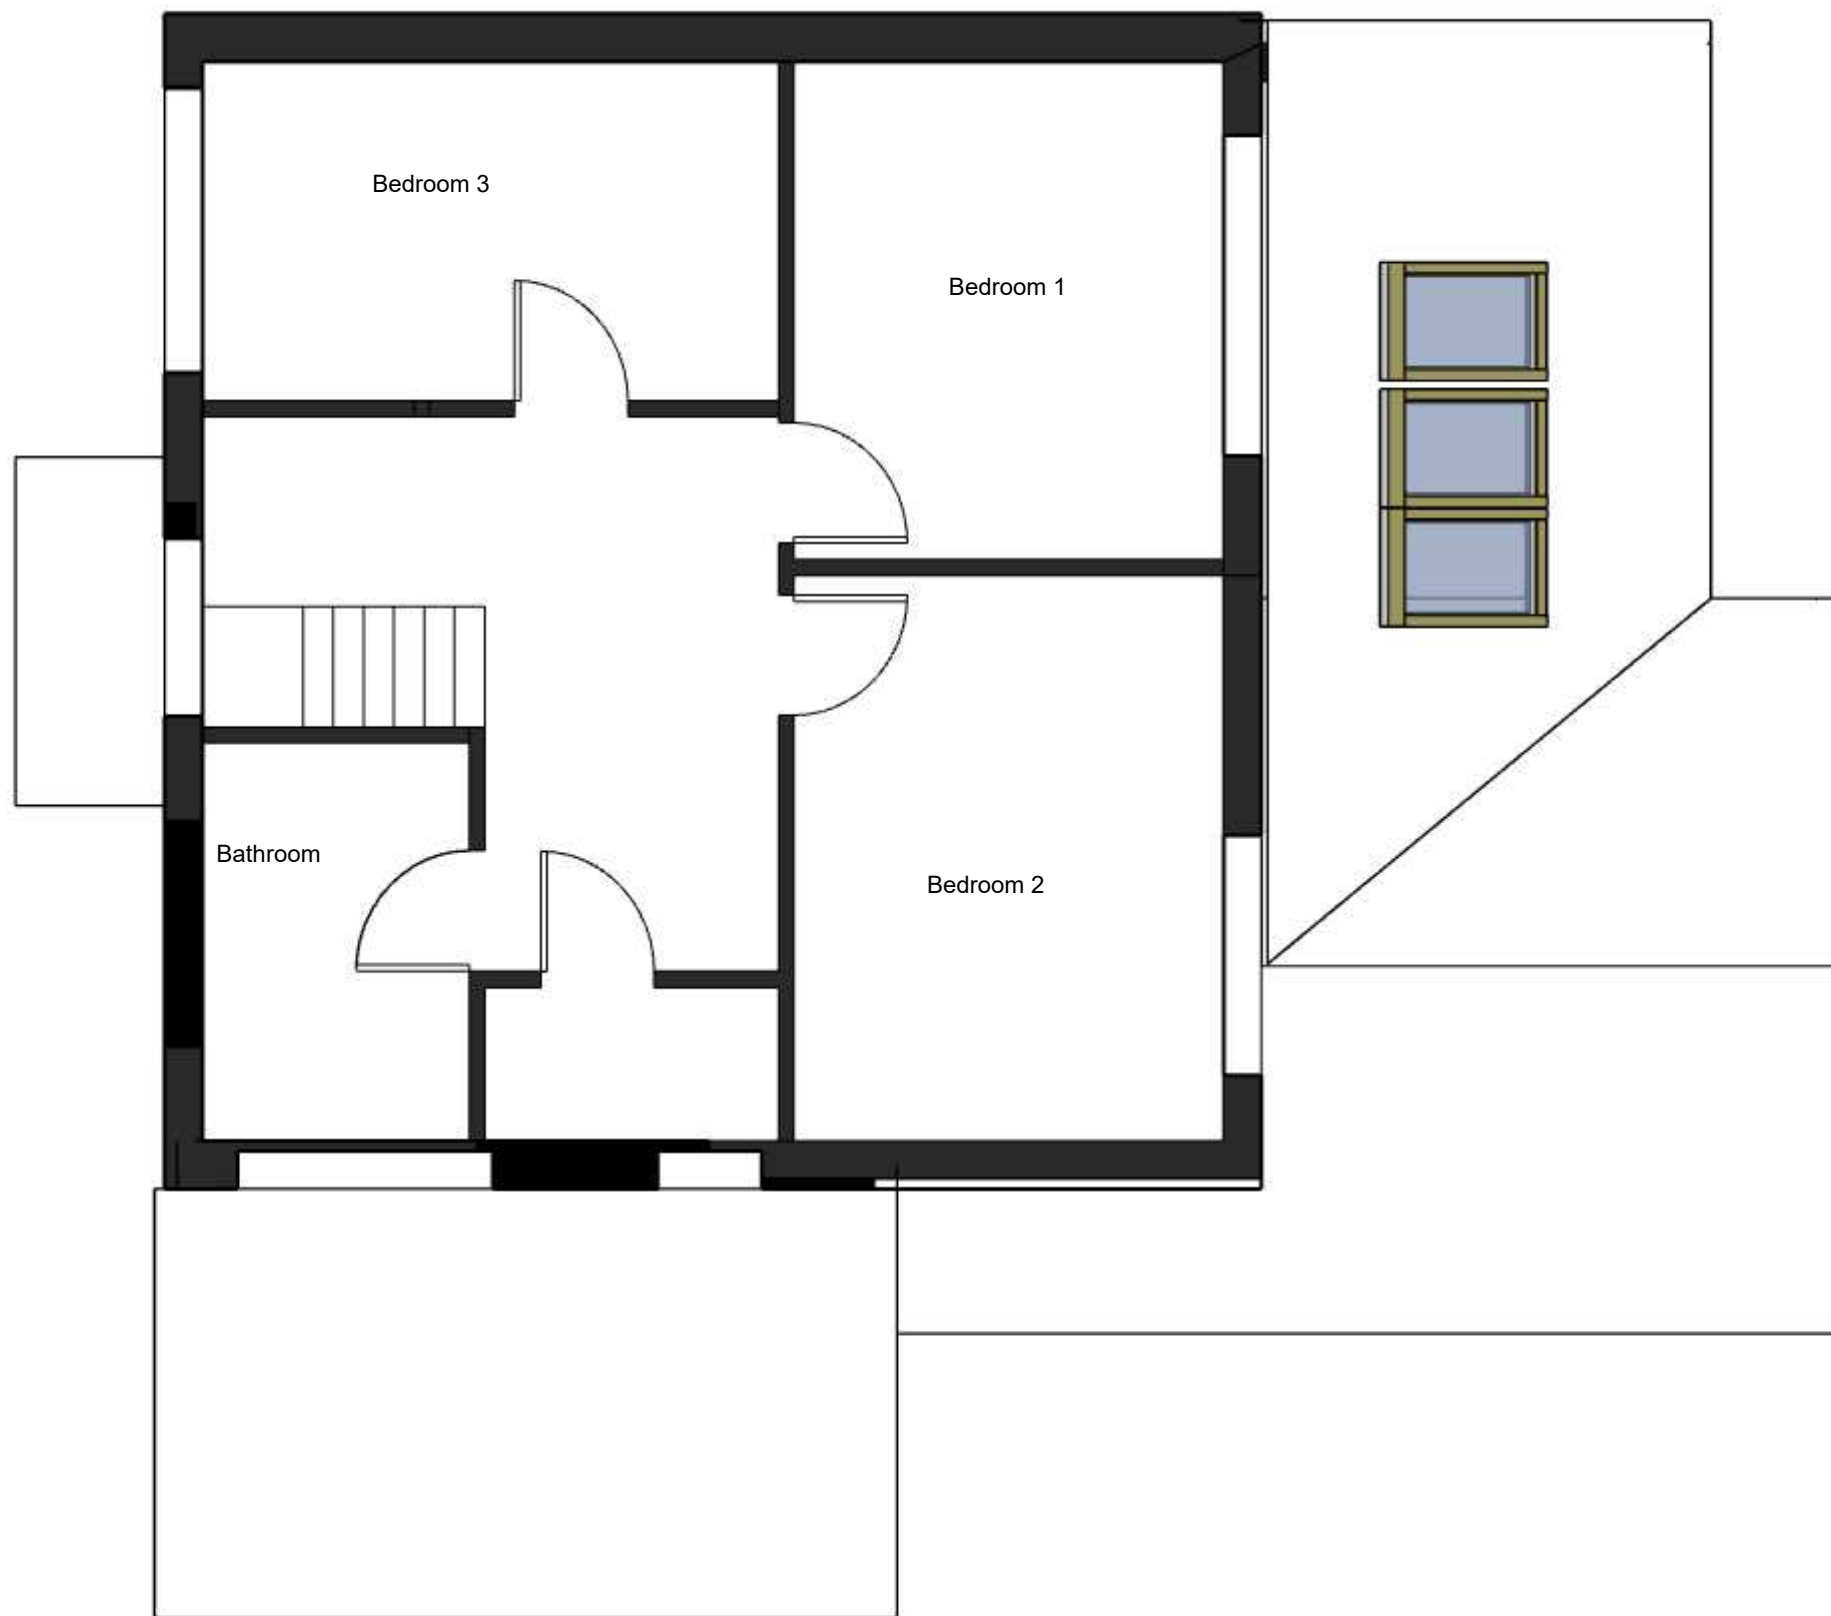



Existing

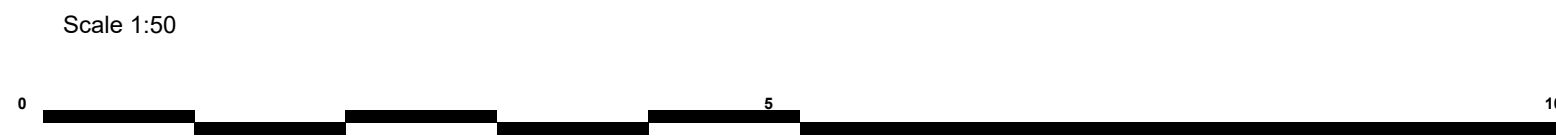



Existing

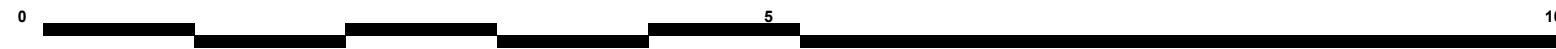


Scale 1:50

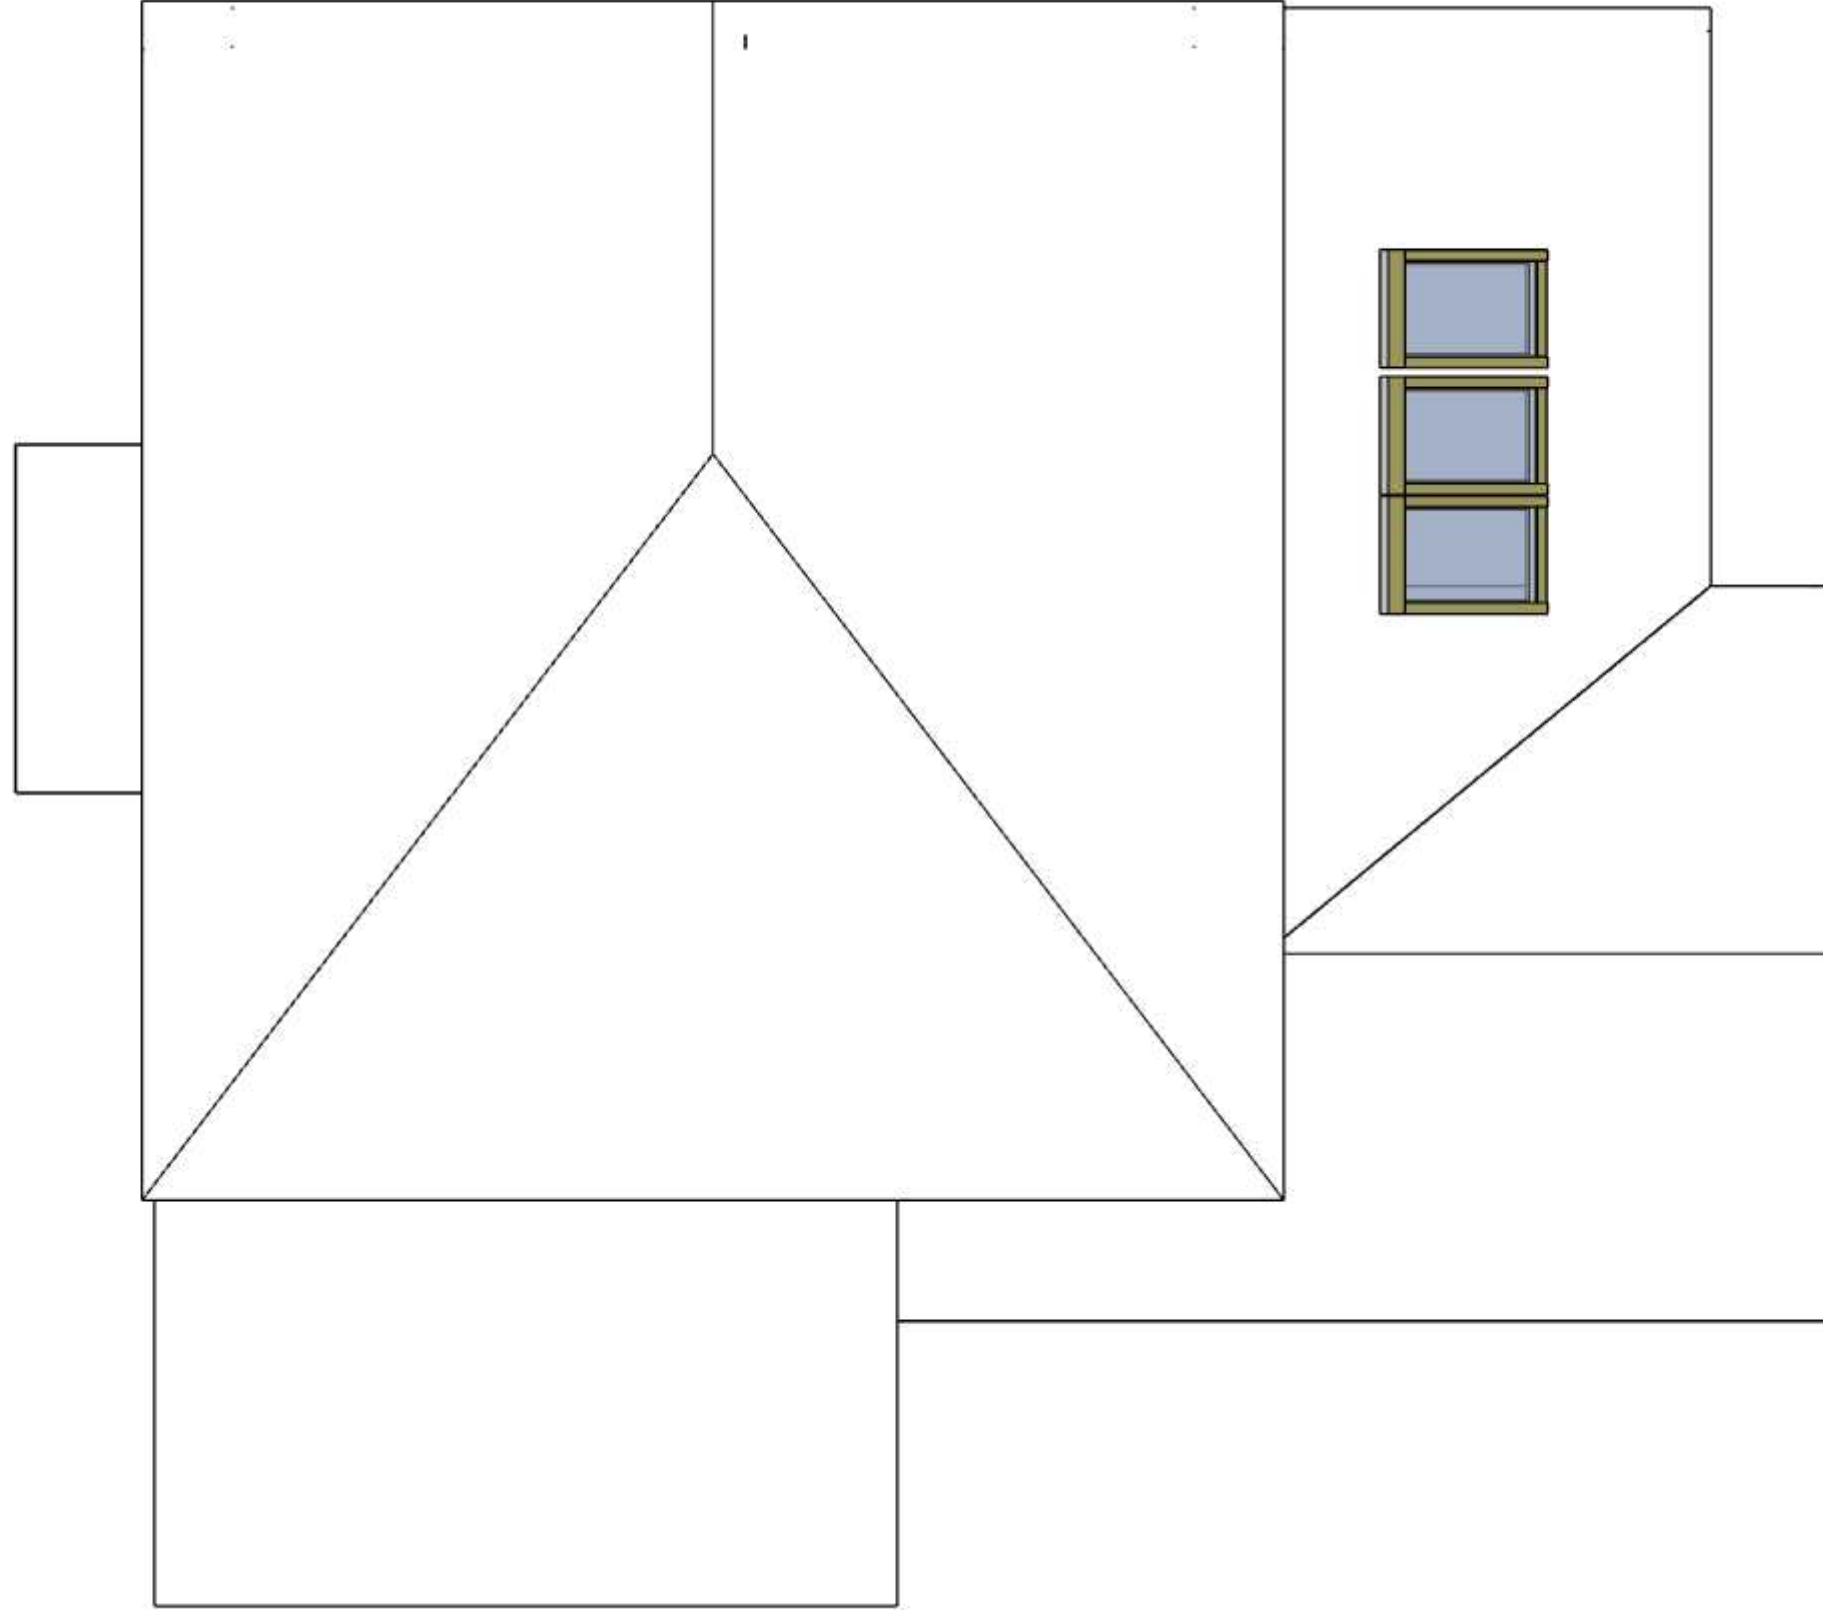


Existing

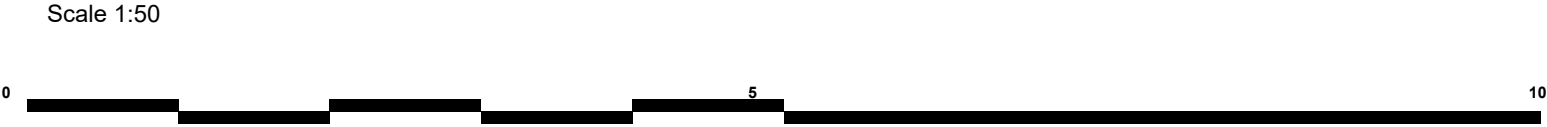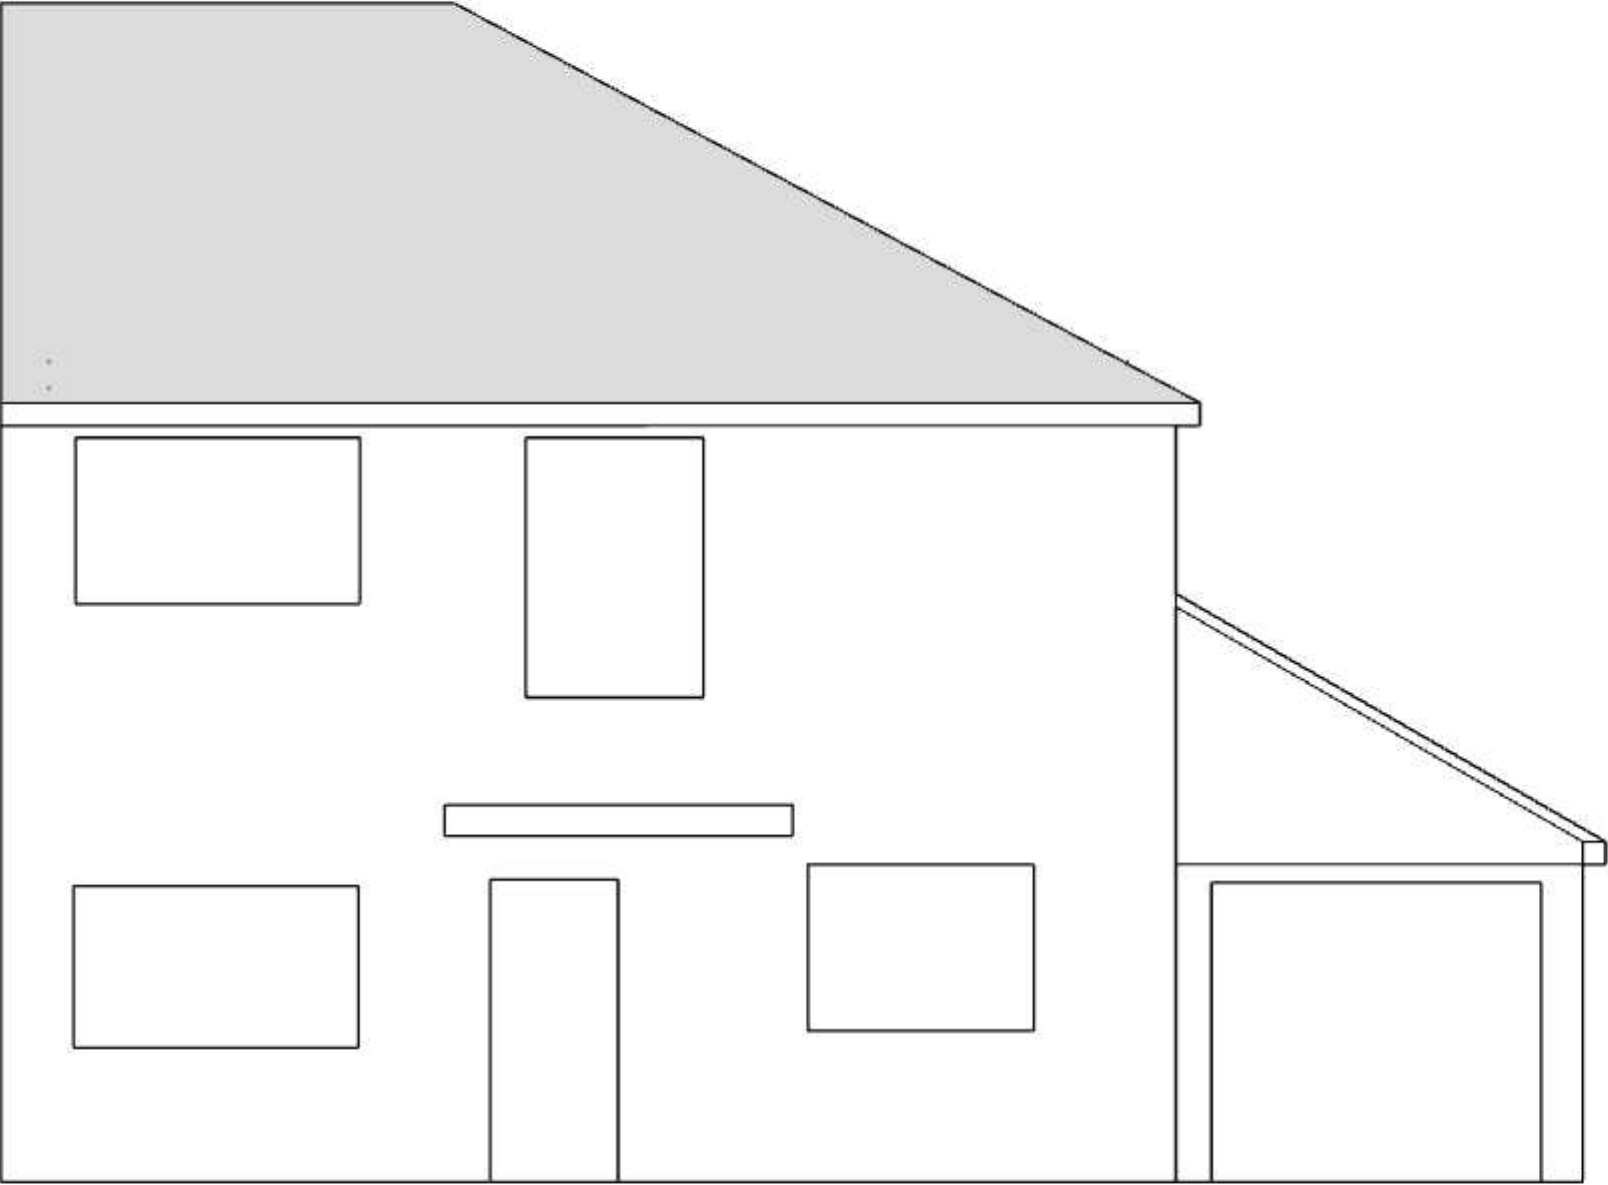

Existing

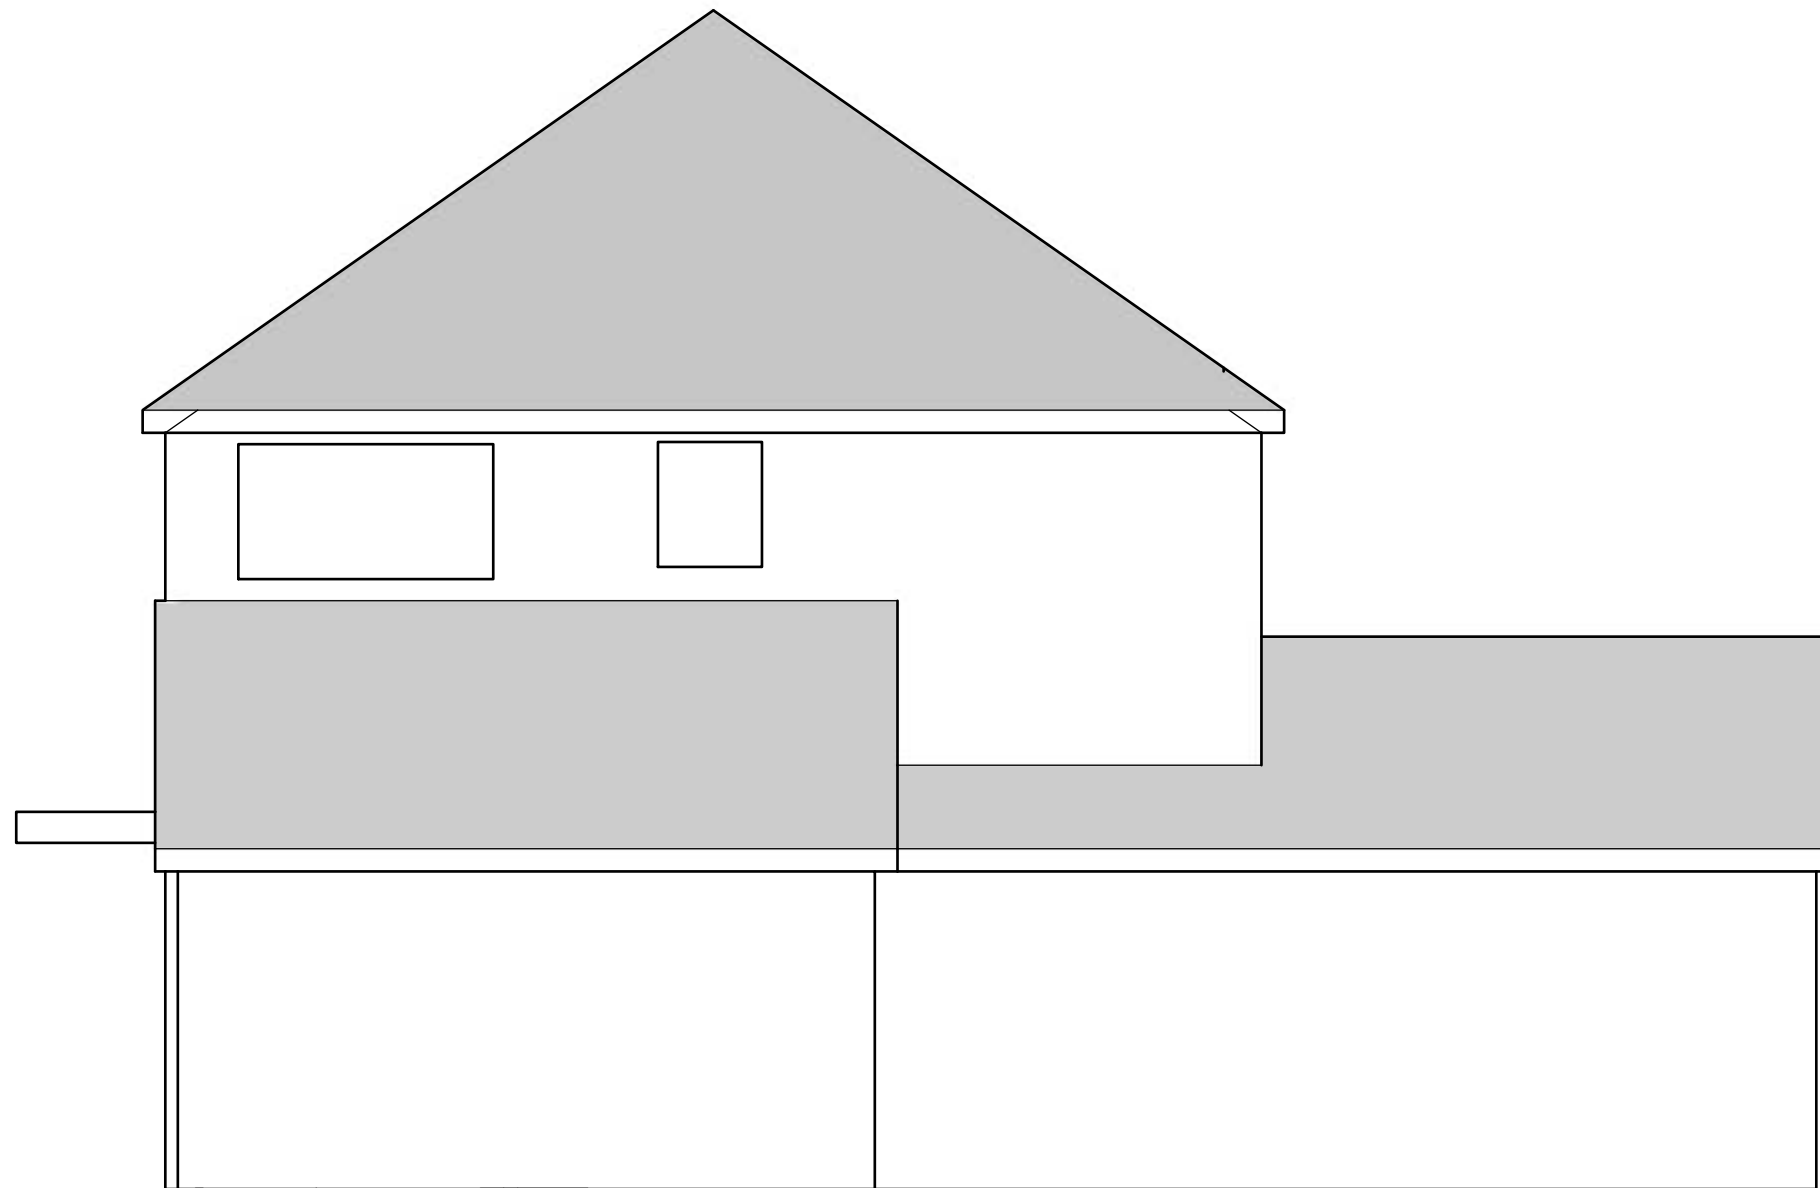

Scale 1:50

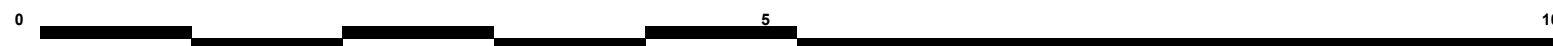

Existing



ICAL Consultants
Trilliums
Ashmore Green
Thatcham
Berkshire
RG18 9ER
www.ical.co.uk
07769 650780


CLIENT
Mr and Mrs Pointer
49 Kidmore End Road
Emmer Green
Berkshire
RG4 8ST

PROJECT
Loft Conversion
PROJECT NO.
245.170


ISSUE
MM.DD.YY
DRAWN BY
NH, MB

Right Elevation


A.1

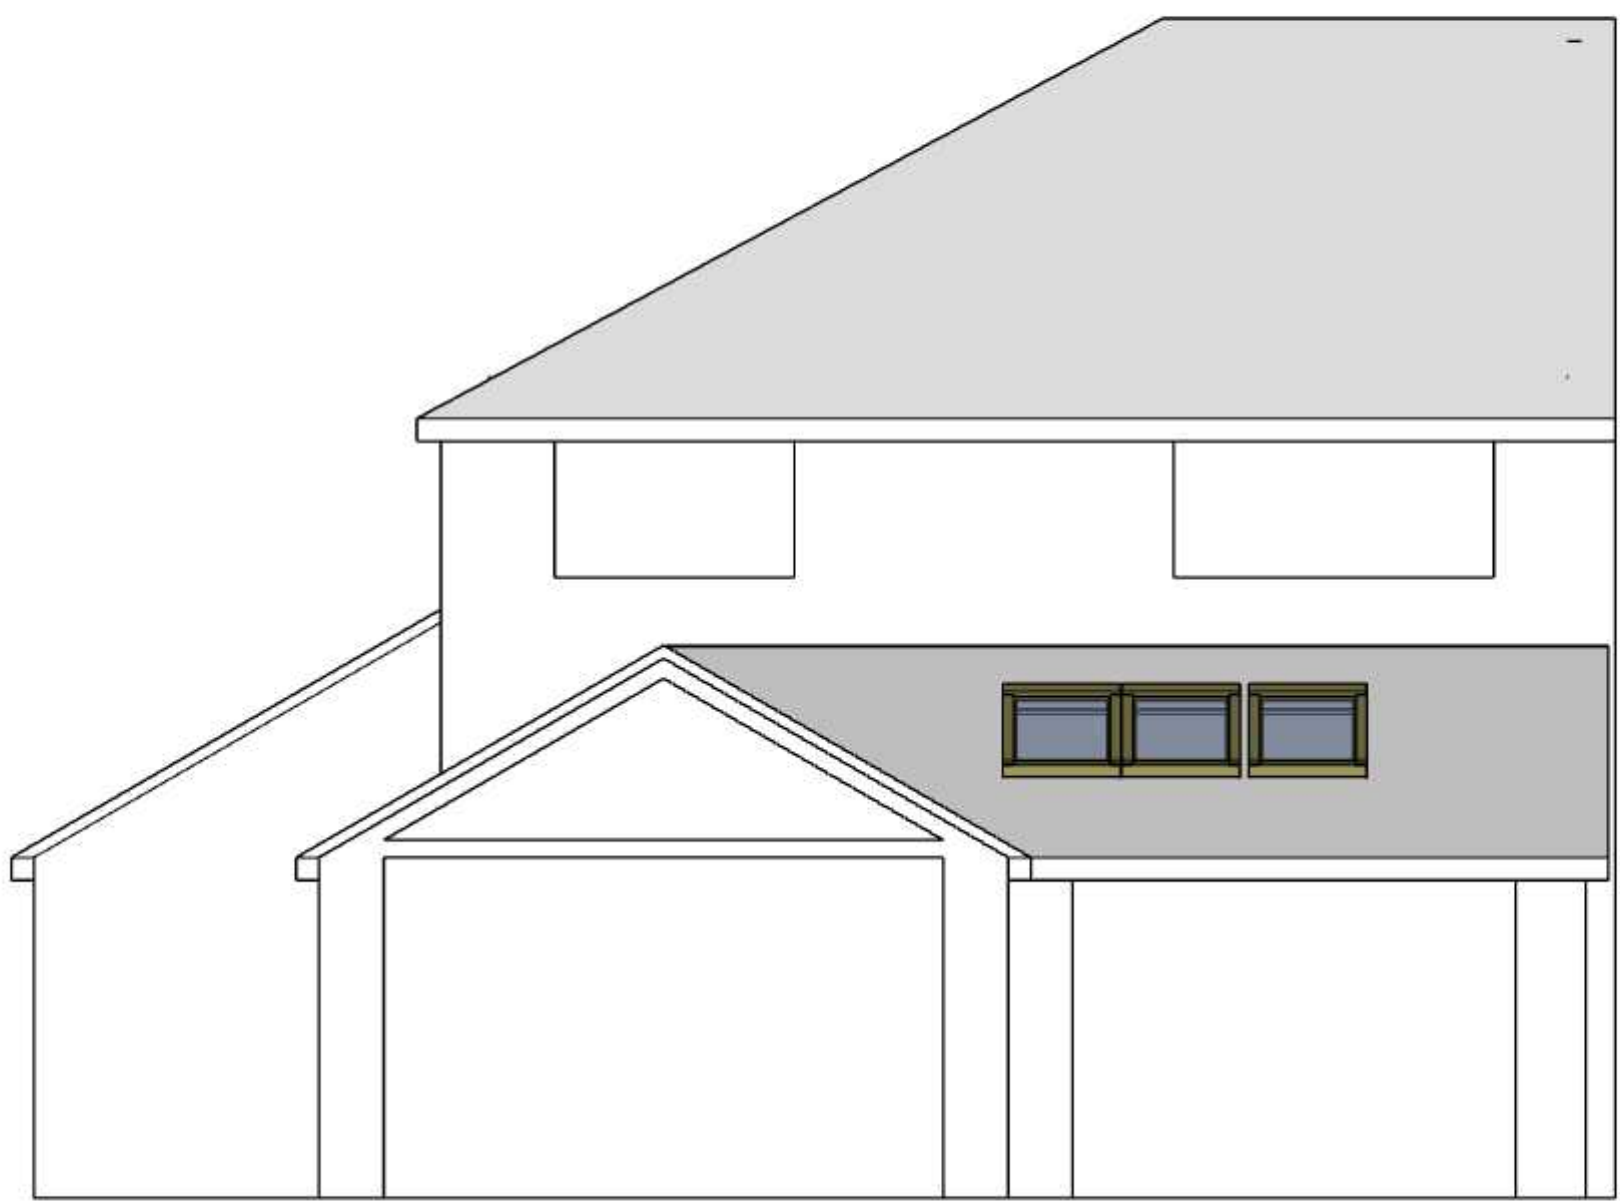


Existing

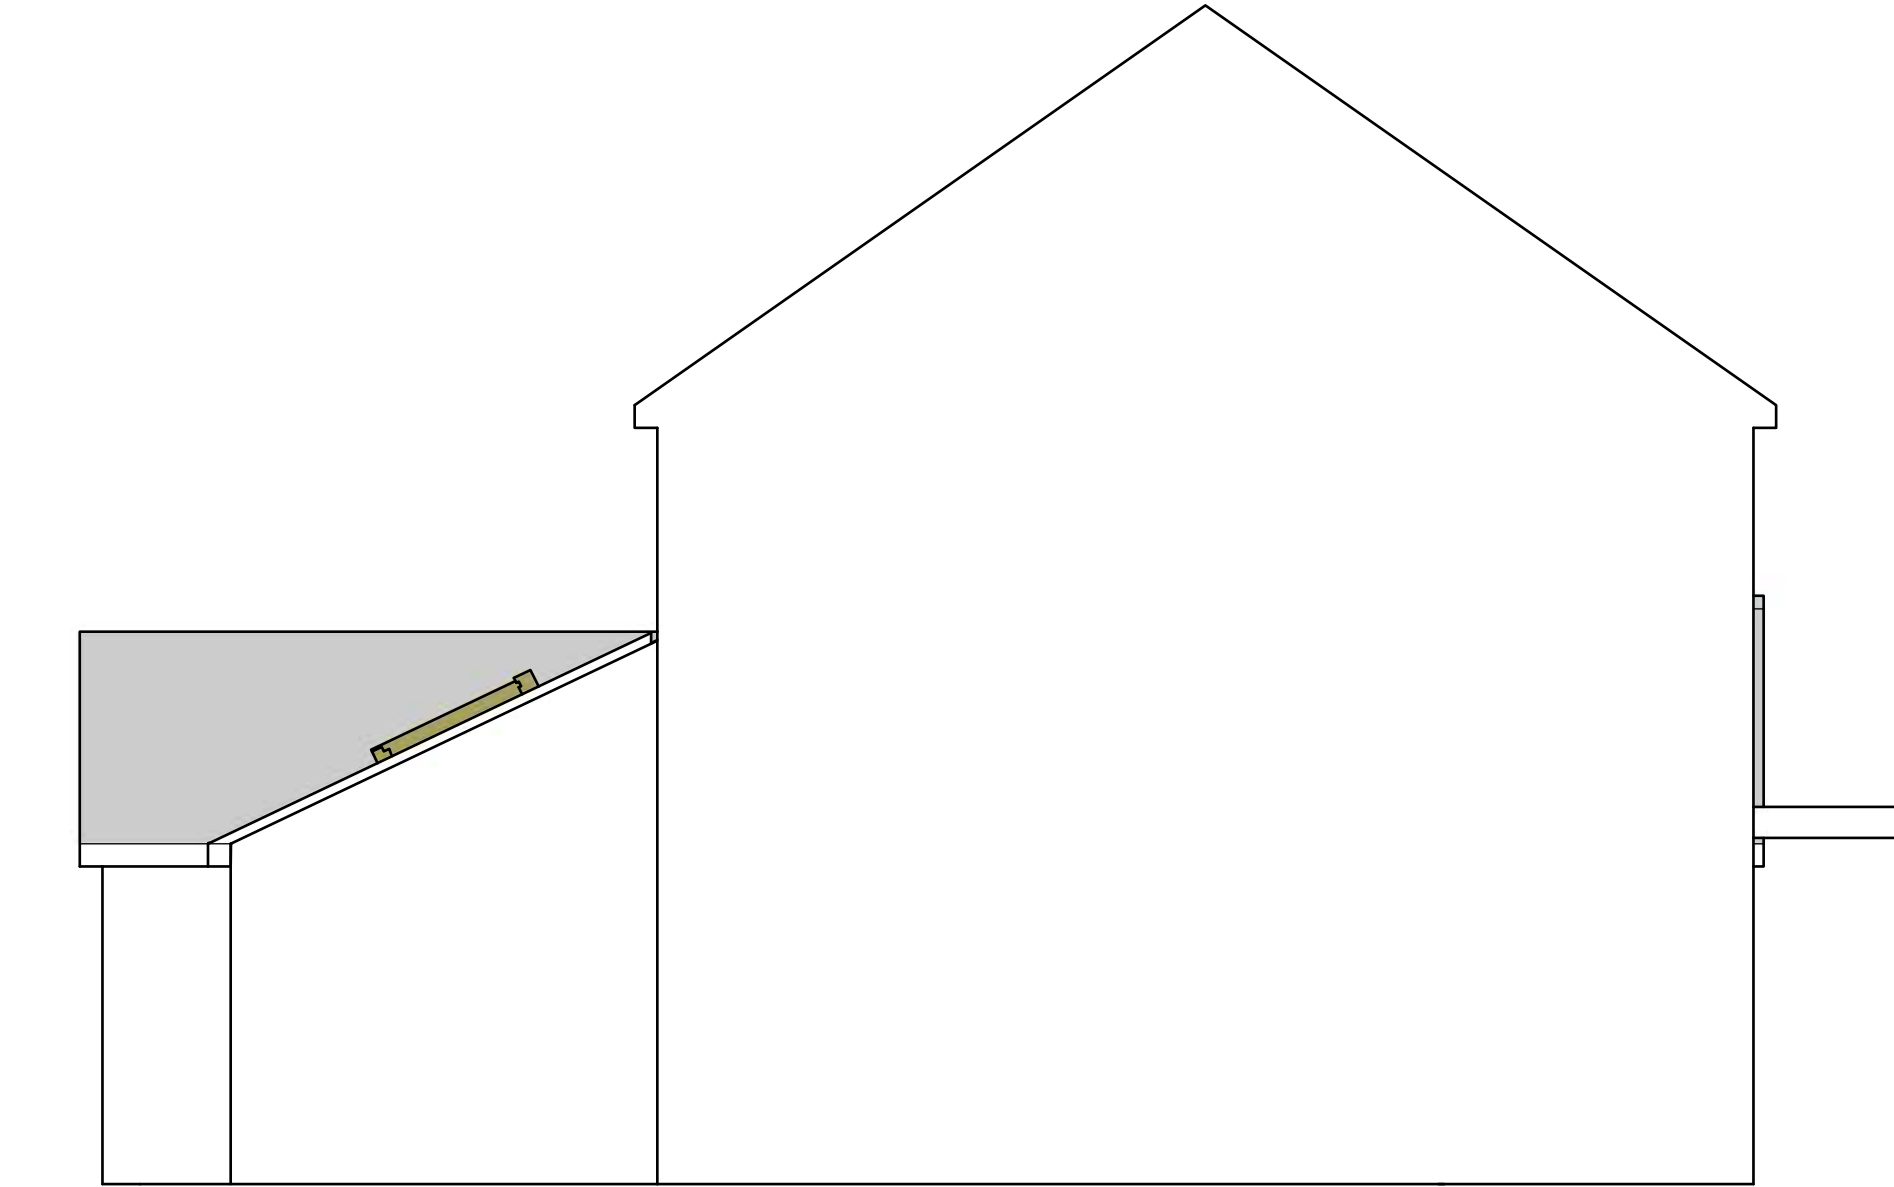


Scale 1:50

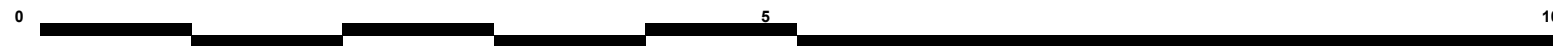

Existing

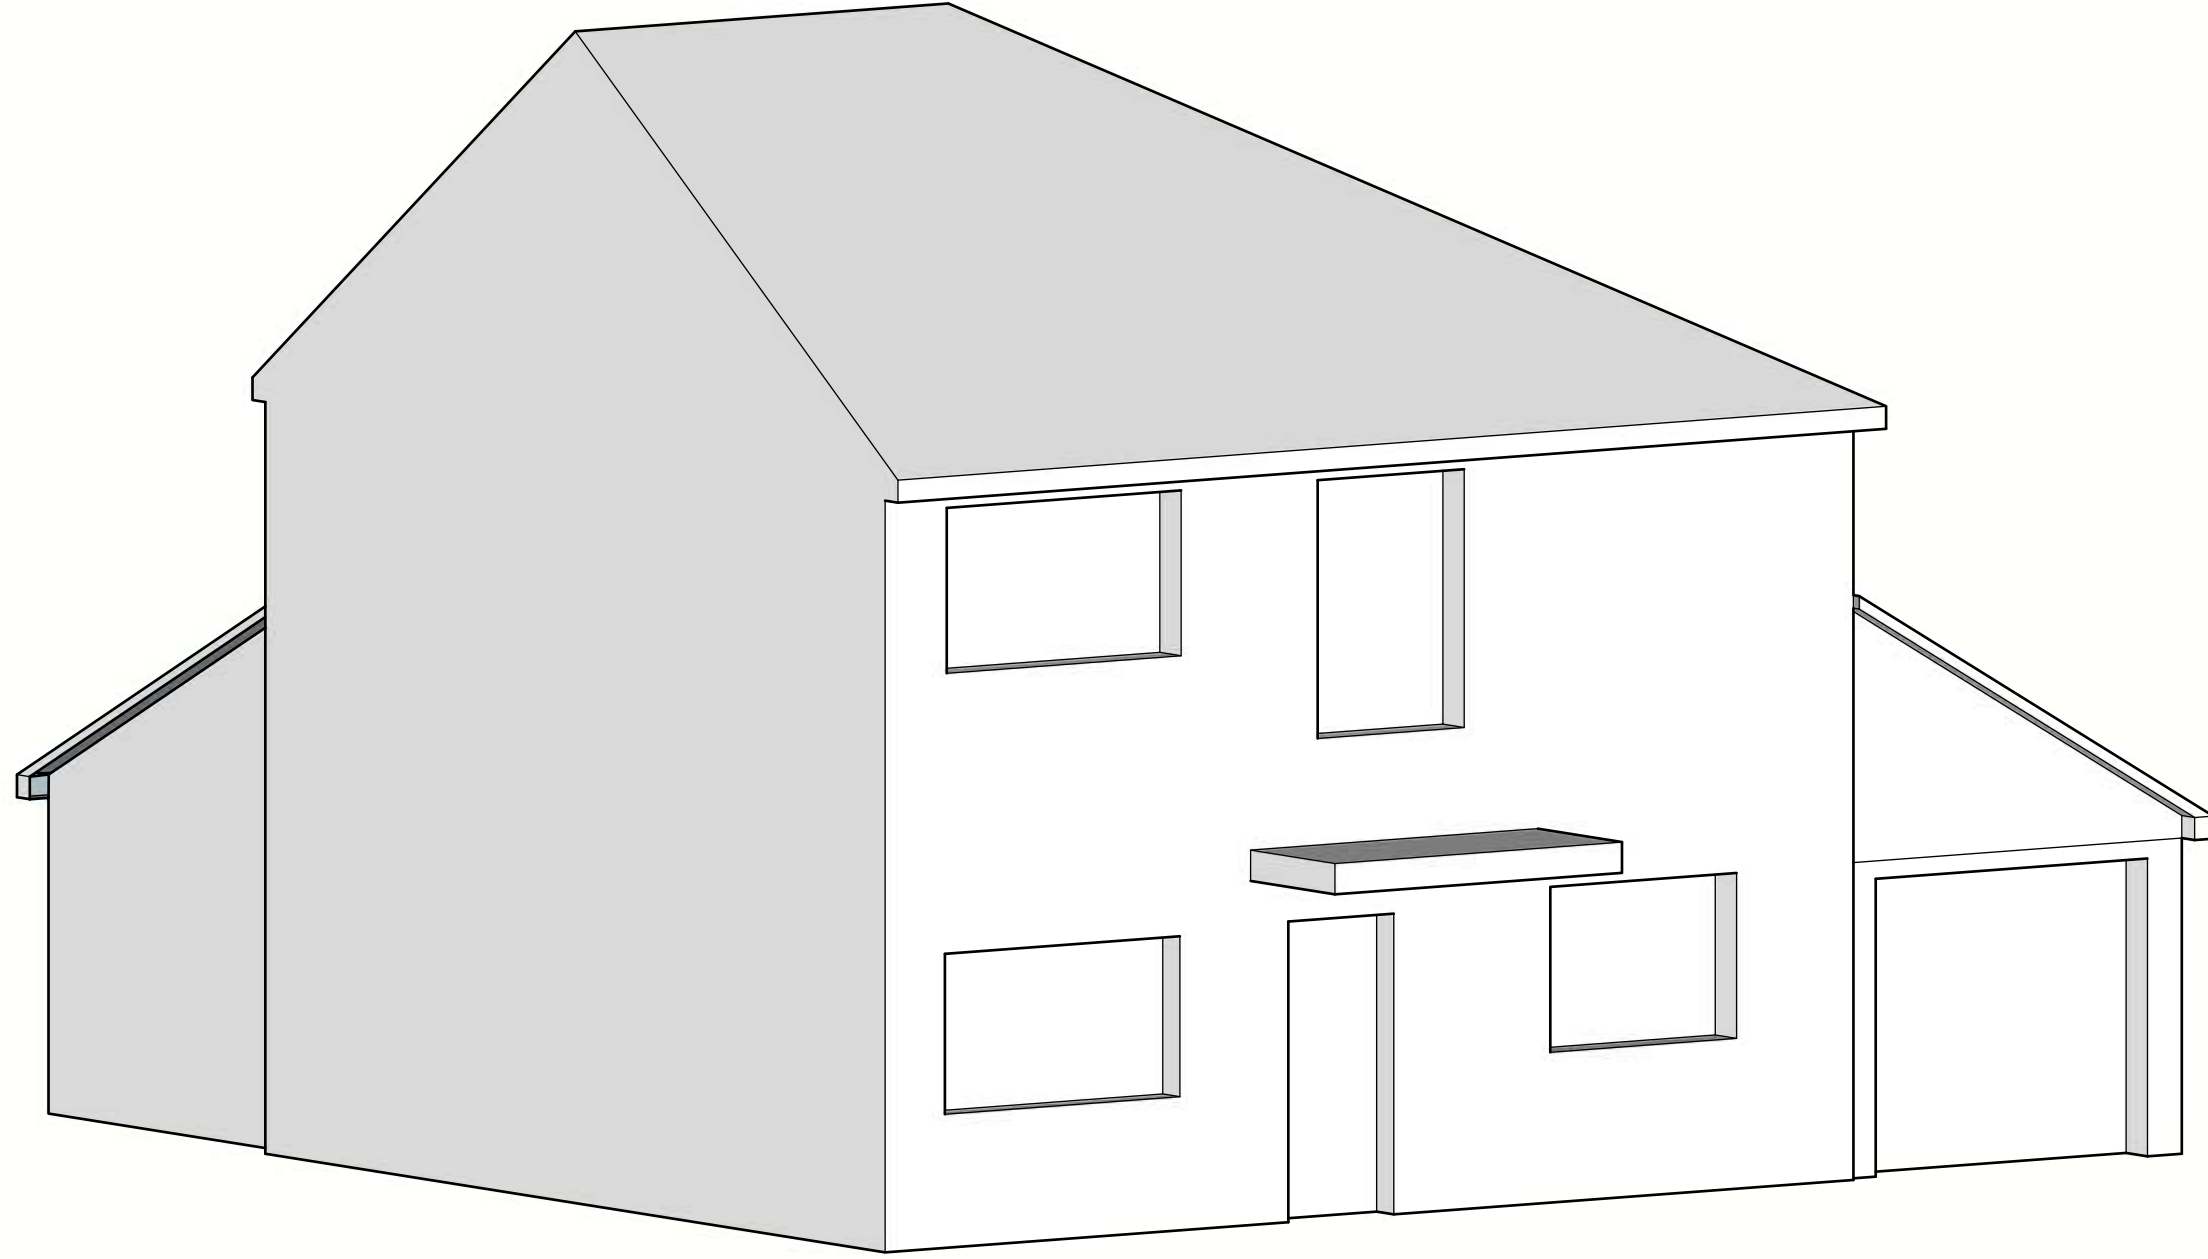

Existing

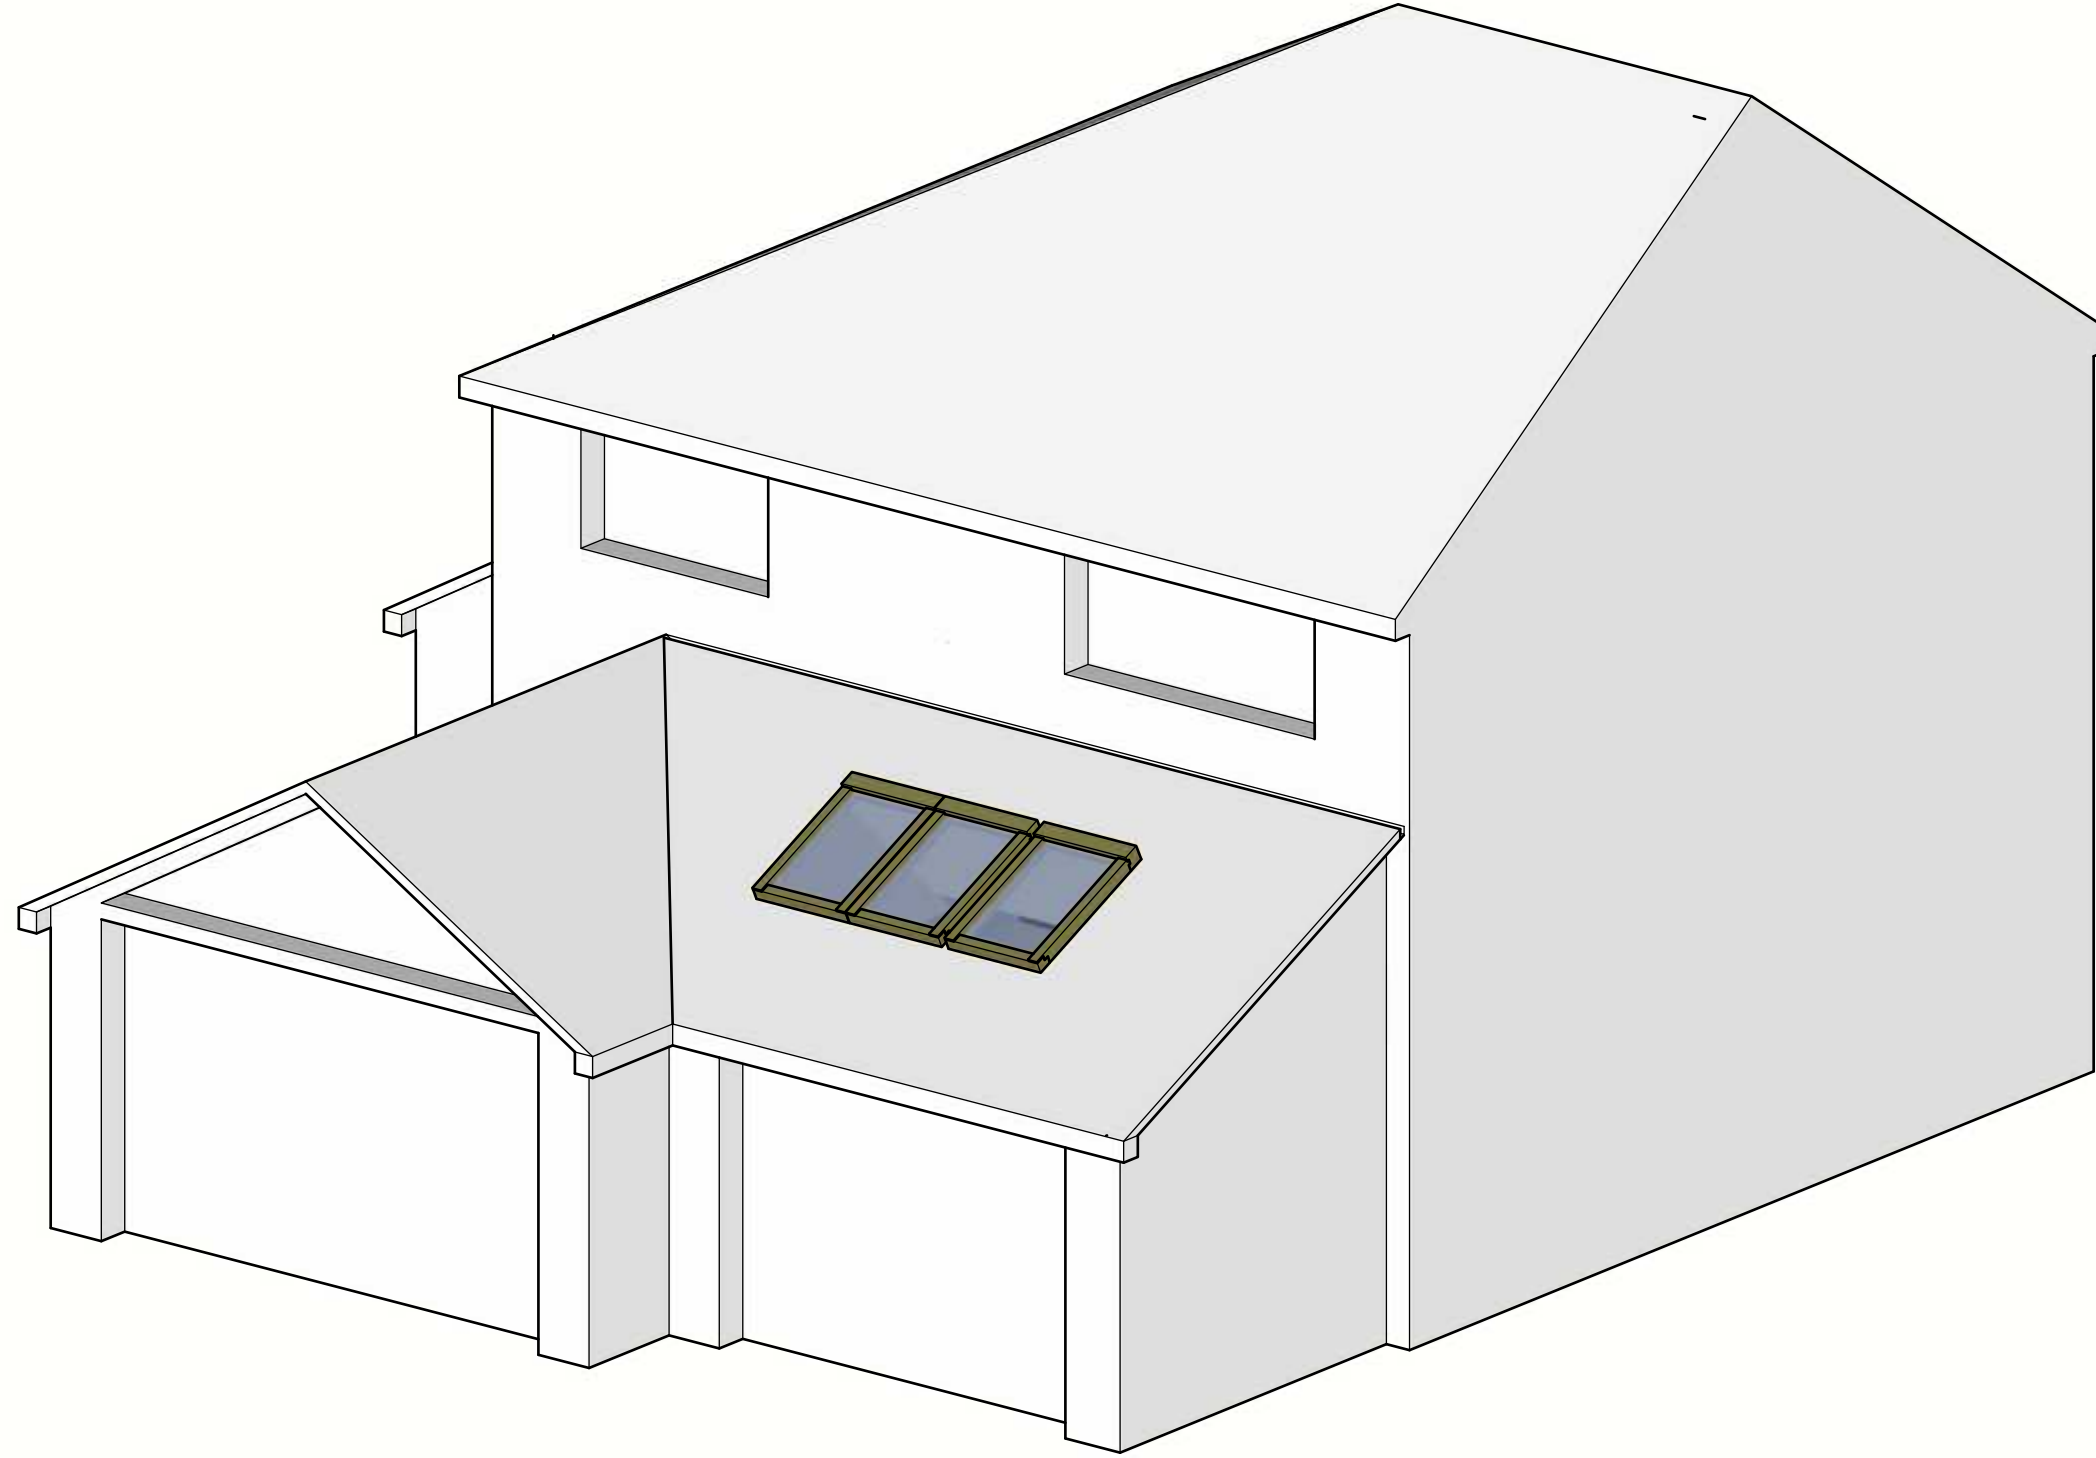

Existing