© This drawing remains the property of The Keen Partnership and shall not be copied without prior written consent.

All dimensions to be checked on site and any discrepancies to be reported before work commences.

Notes:

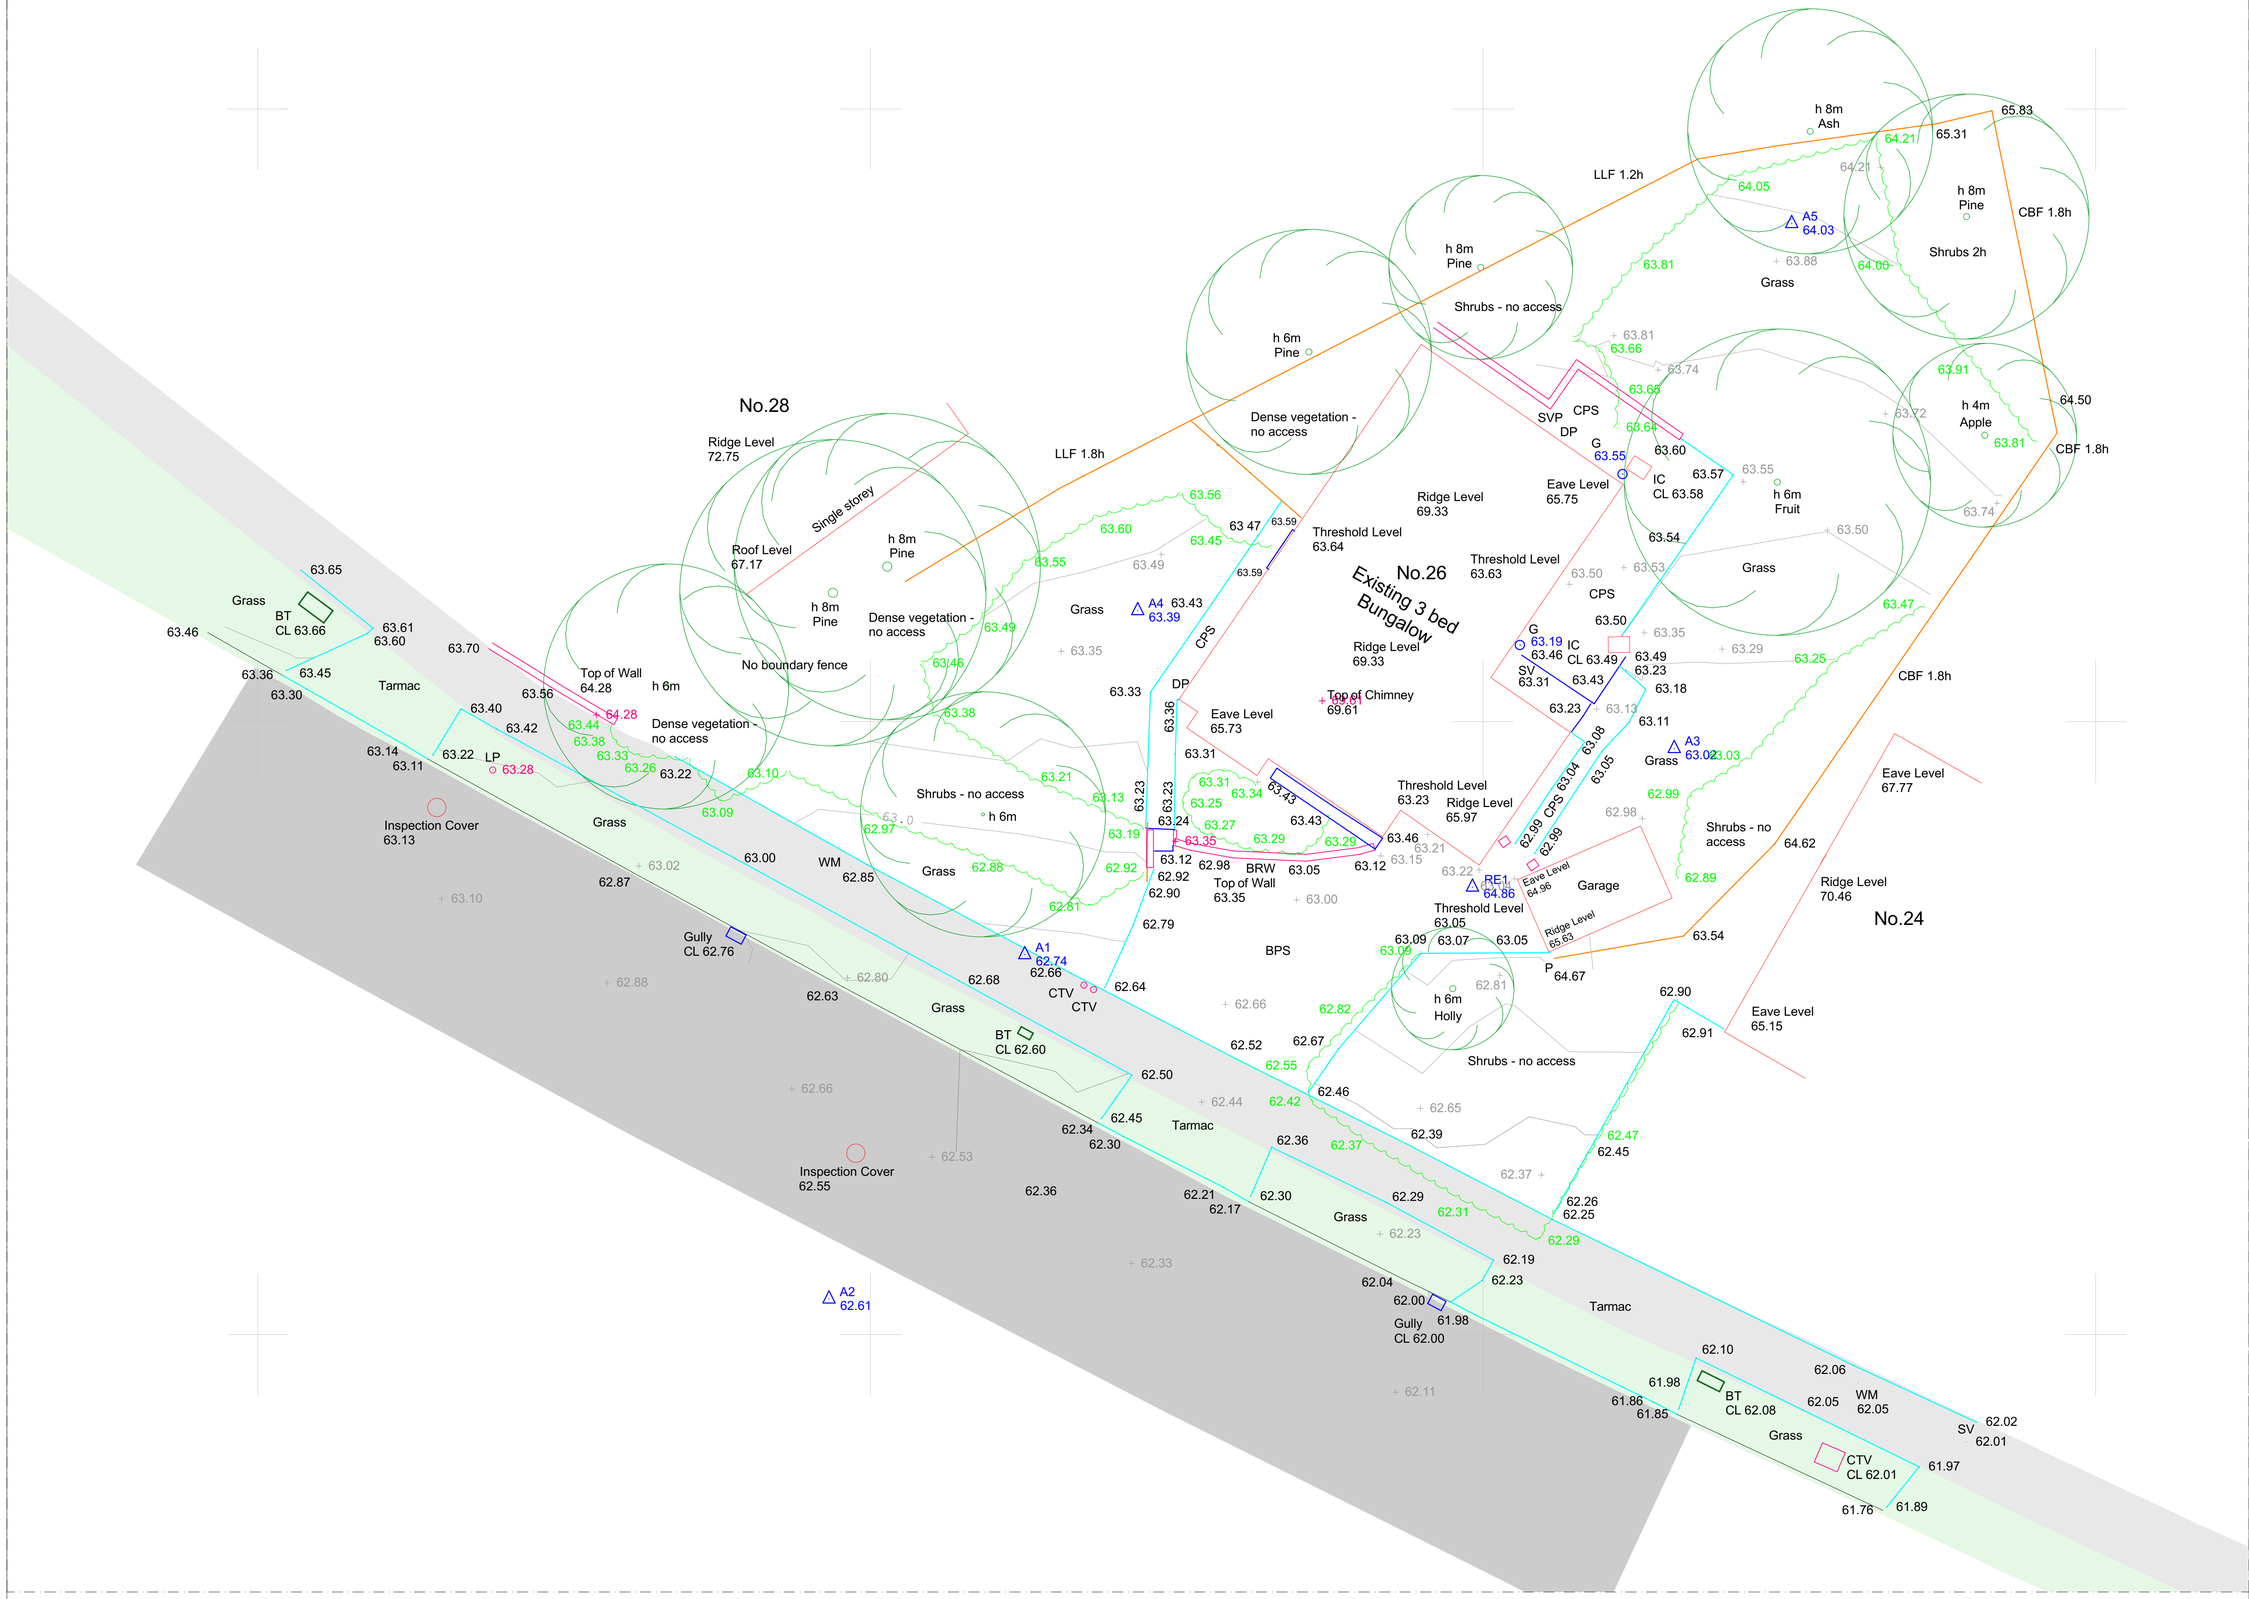

THE KEEN PARTNERSHIP
The Courtyard
Edinburgh Road
Reading RG30 2UA
Tel: 0118 9510 855
Fax: 0118 9510 866
chris@keenpartnership.co.uk
www.keenpartnership.co.uk

cabe chartered association of building engineers
RICS

Client: **Clear Site Developments Ltd**

Job Title: New Build at 26 New Hill Lane, Reading, RG30 4JP

Drawing Title: **Existing Topography map**

Drawing Date:	Status:	
06/06/2025	Planning Drawings	
Issue Date:	Drawn By:	Scale:
16/04/2026	HBH	1:100@A1
Job No:	Drawing No:	Rev:
9449	9229 PL-05	

1:100 Topo