


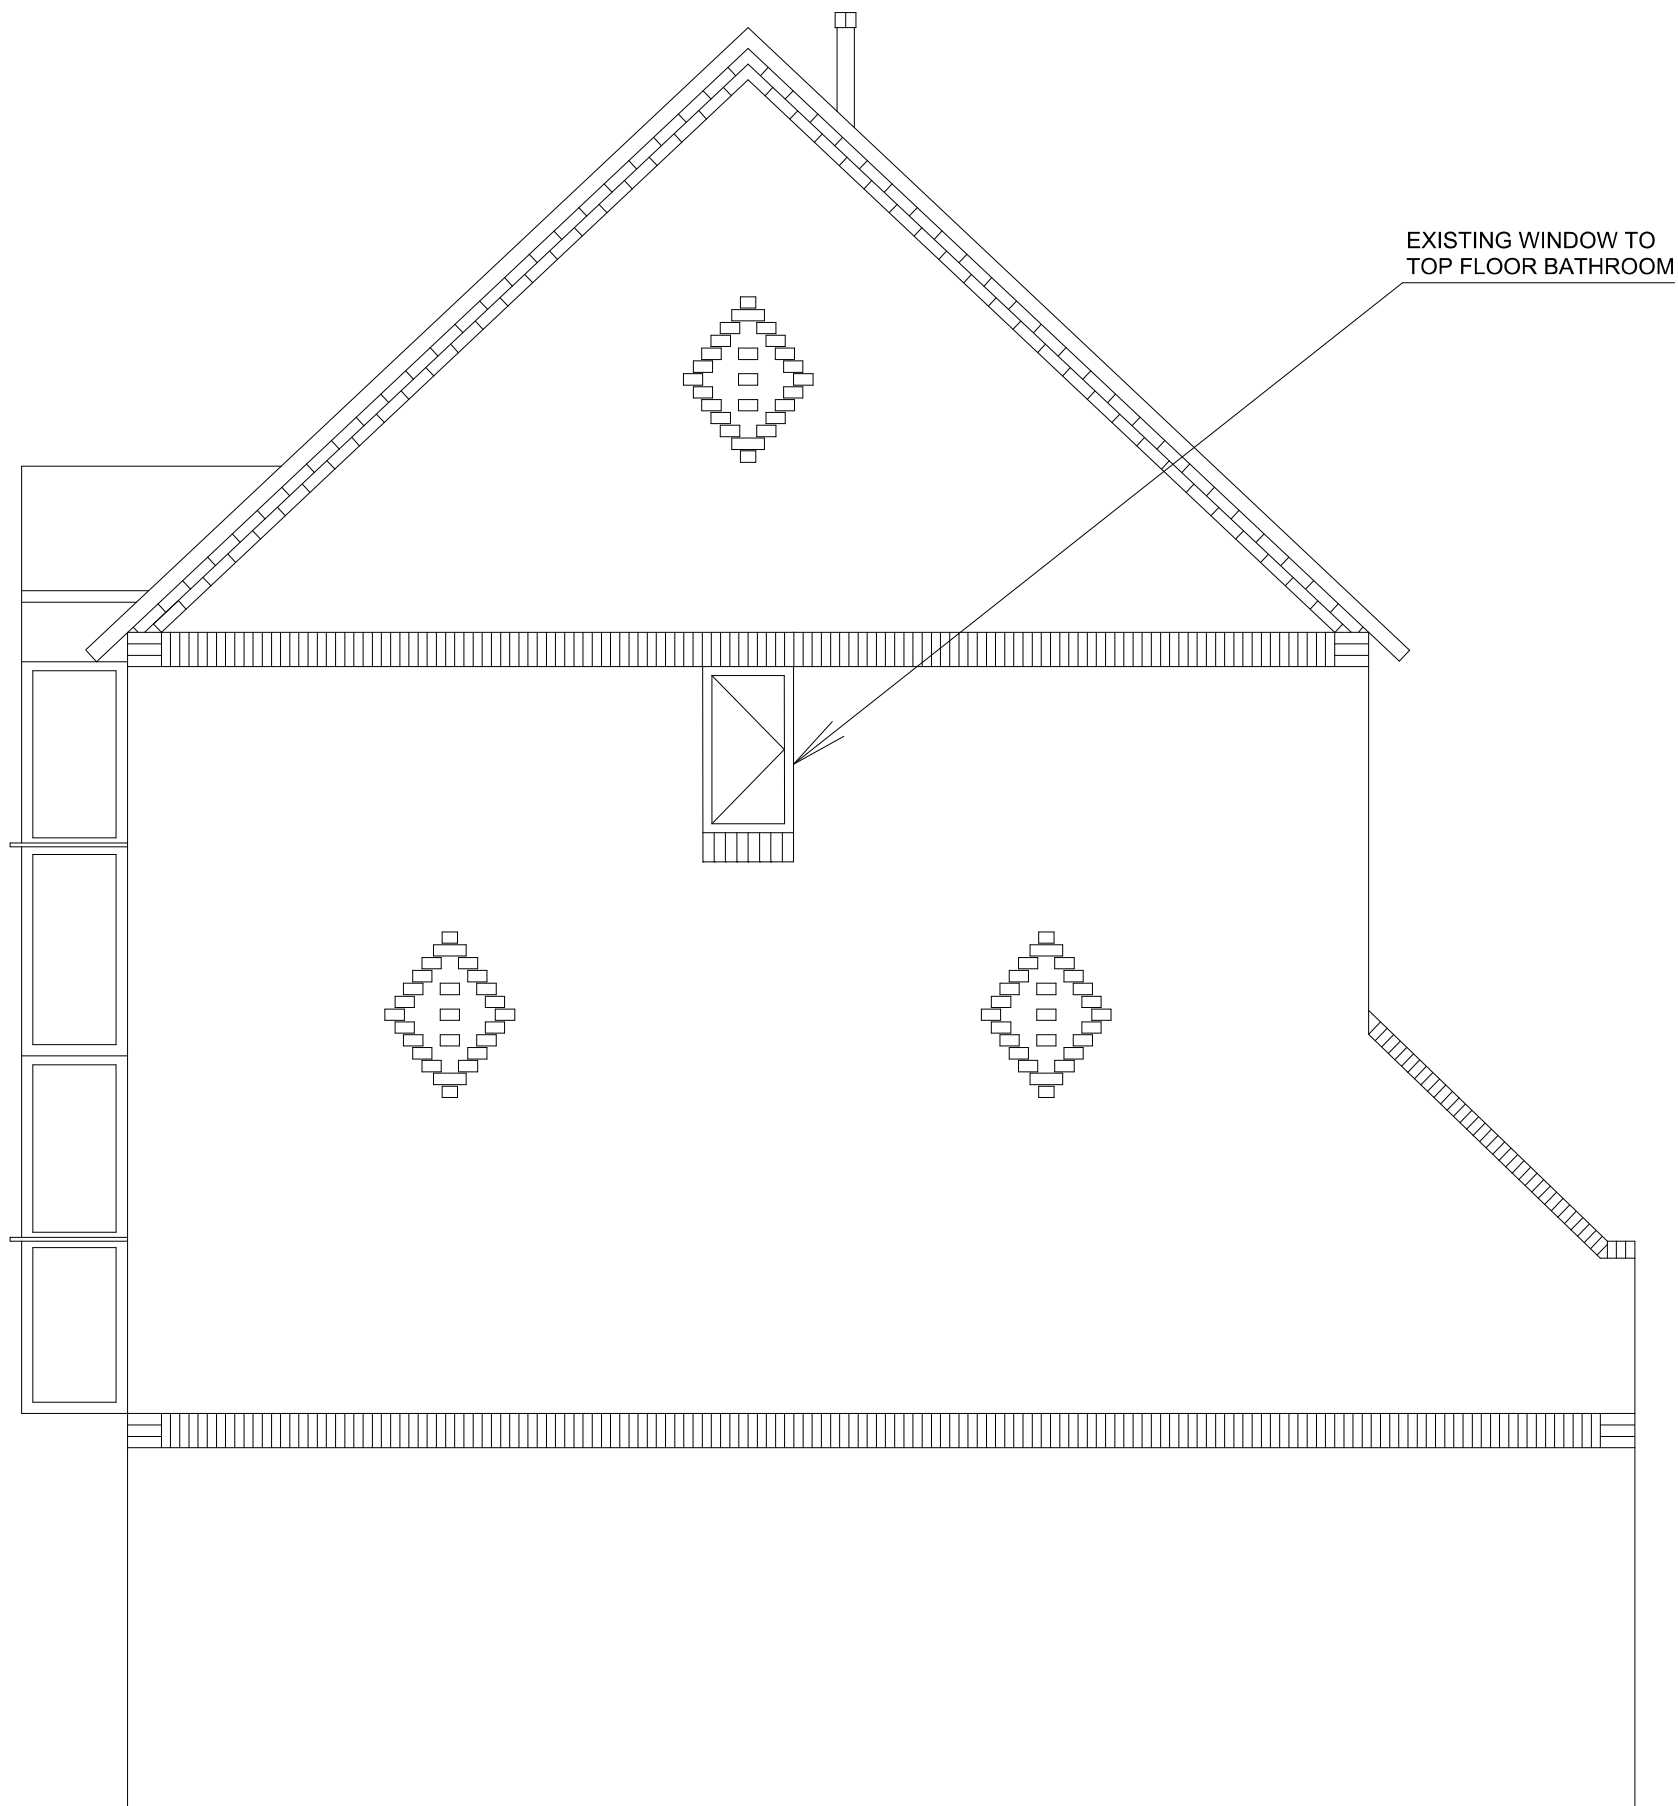

|                                         |                          |
|-----------------------------------------|--------------------------|
| 29 HERON ISLAND, CAVERSHAM, RG4 8DQ     |                          |
| ADDITION OF TWO WINDOWS IN SW GABLE END |                          |
| SIDE ELEVATION (EXISTING)               |                          |
| KEN PERRETT                             | sprinklingtarn@gmail.com |
| SCALE 1:50 @ A3                         | ISSUE 1, 01 APRIL 2026   |
|                                         |                          |