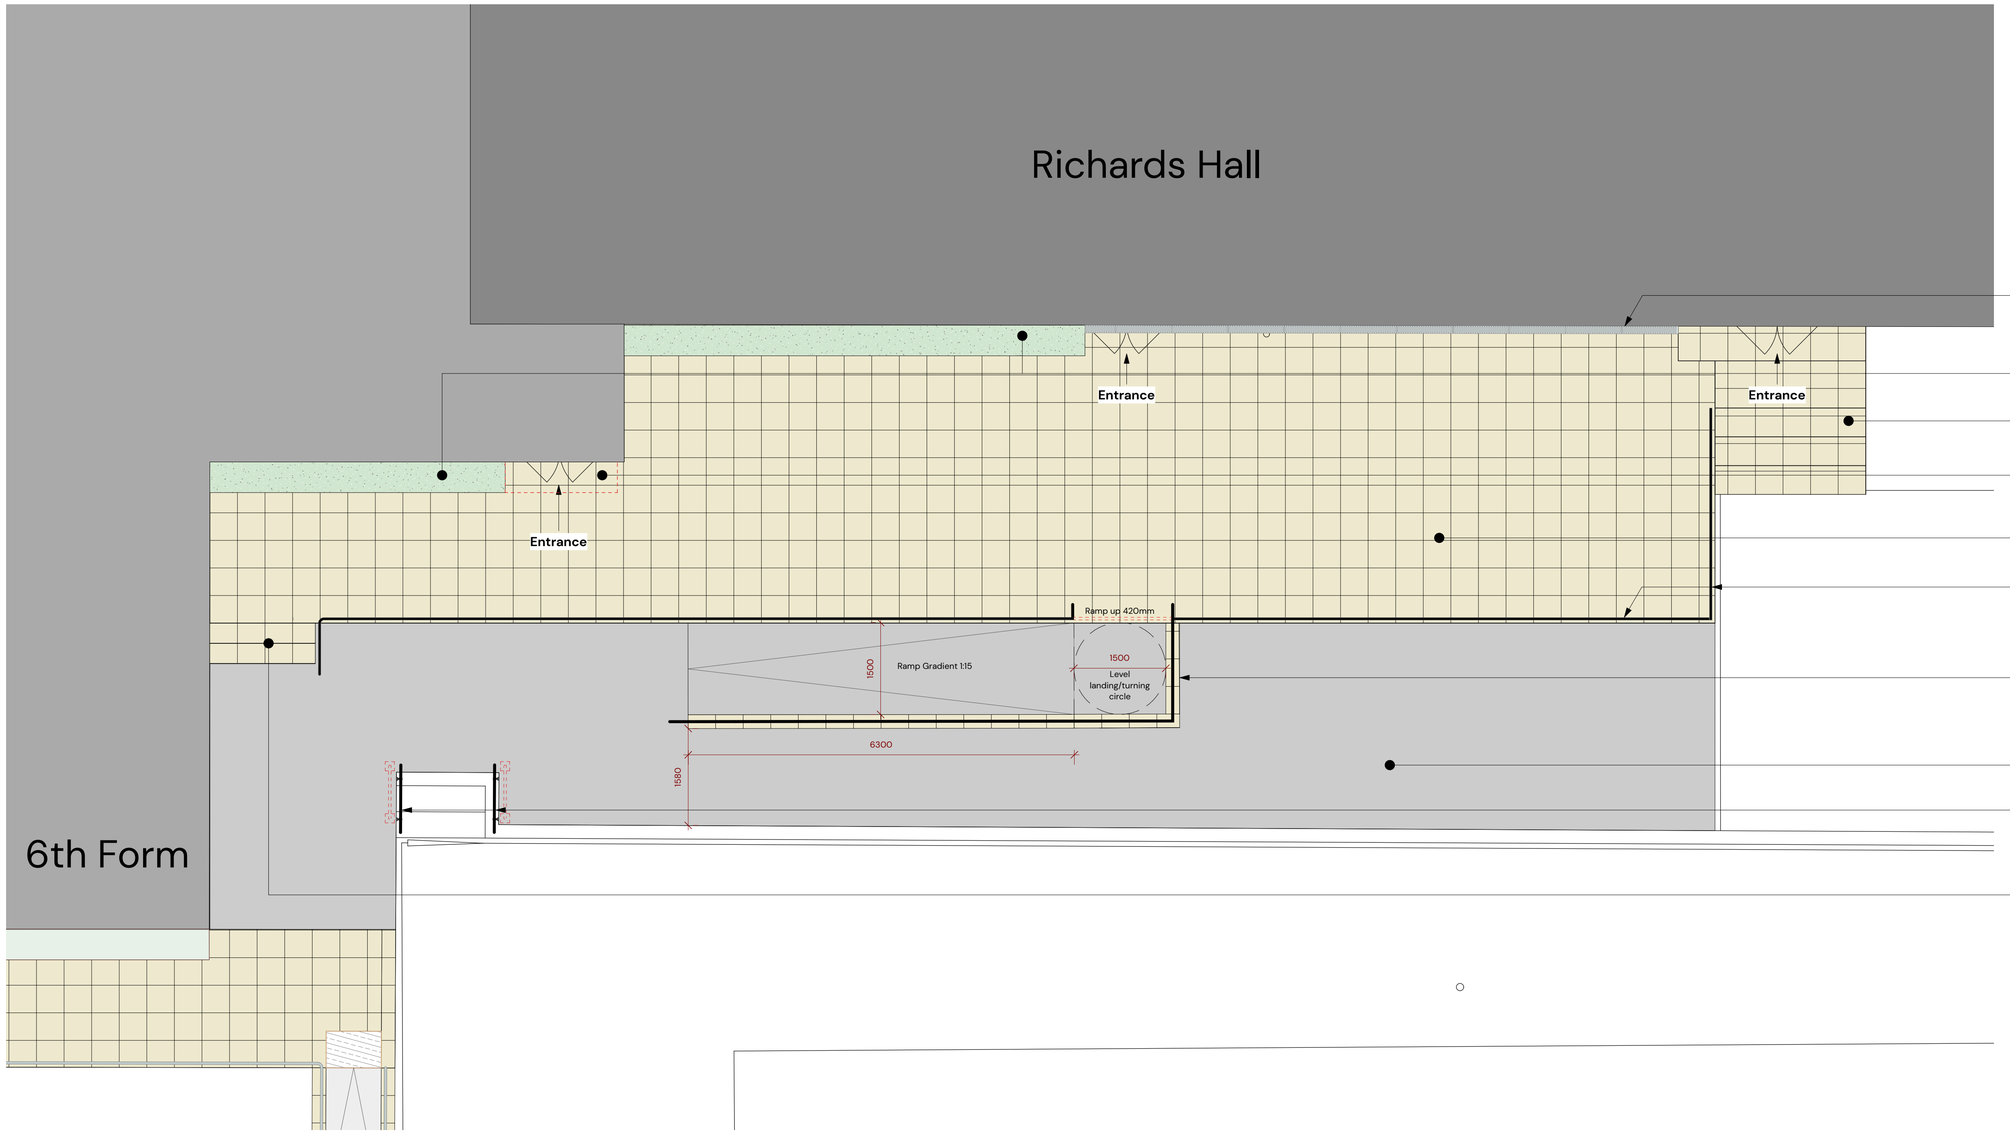

Proposed External Plan

0 25 50 75 100 125 M

Scale 1:500 @ A1

Rev	Date	By	Ap	Note
P03	17/04/2026	EB	EB	Ramp position amended.
P02	10/02/2026	EB	EB	Balustrades down to courts moved inside of steps recess.
P01	28/11/2025	EB	AL	First issue.

Kendall Kingscott
3 GP Centre, Yeoman Road,
Ringwood, Hampshire, BH24 3FF
+44 (0)1425 472 833
www.kendallkingscott.co.uk

Project: Richard's Hall Refurbishment
Client: The Abbey School
Date: 27/08/2026
Drawn: EB
Purpose/Status: PLANNING
Scale: 1:500
Checked: AL
Paper Size: ISO A1
Filename: 250468.vwx
Drawing Title: Proposed External Plan
Project Number/Originator/Zone/Level: 250468-TAS-KK-XX-XX-D-A-7001
Revision: P03

Check all dimensions and levels on site
Only to be used on the one for which designed. The electronic transmission of designs/information contained in this drawing is carried out entirely at the User's risk and Kendall Kingscott Ltd. will have no liability for any errors or inaccuracies arising therefrom. The production of amended or updated information from the said designs/information by the User is entirely the responsibility of the User and Kendall Kingscott Ltd. shall have no responsibility in respect thereof whatsoever.
© Copyright