Figured dimensions only are to be taken from this drawing. All dimensions are to be checked on site before any work is put in hand.

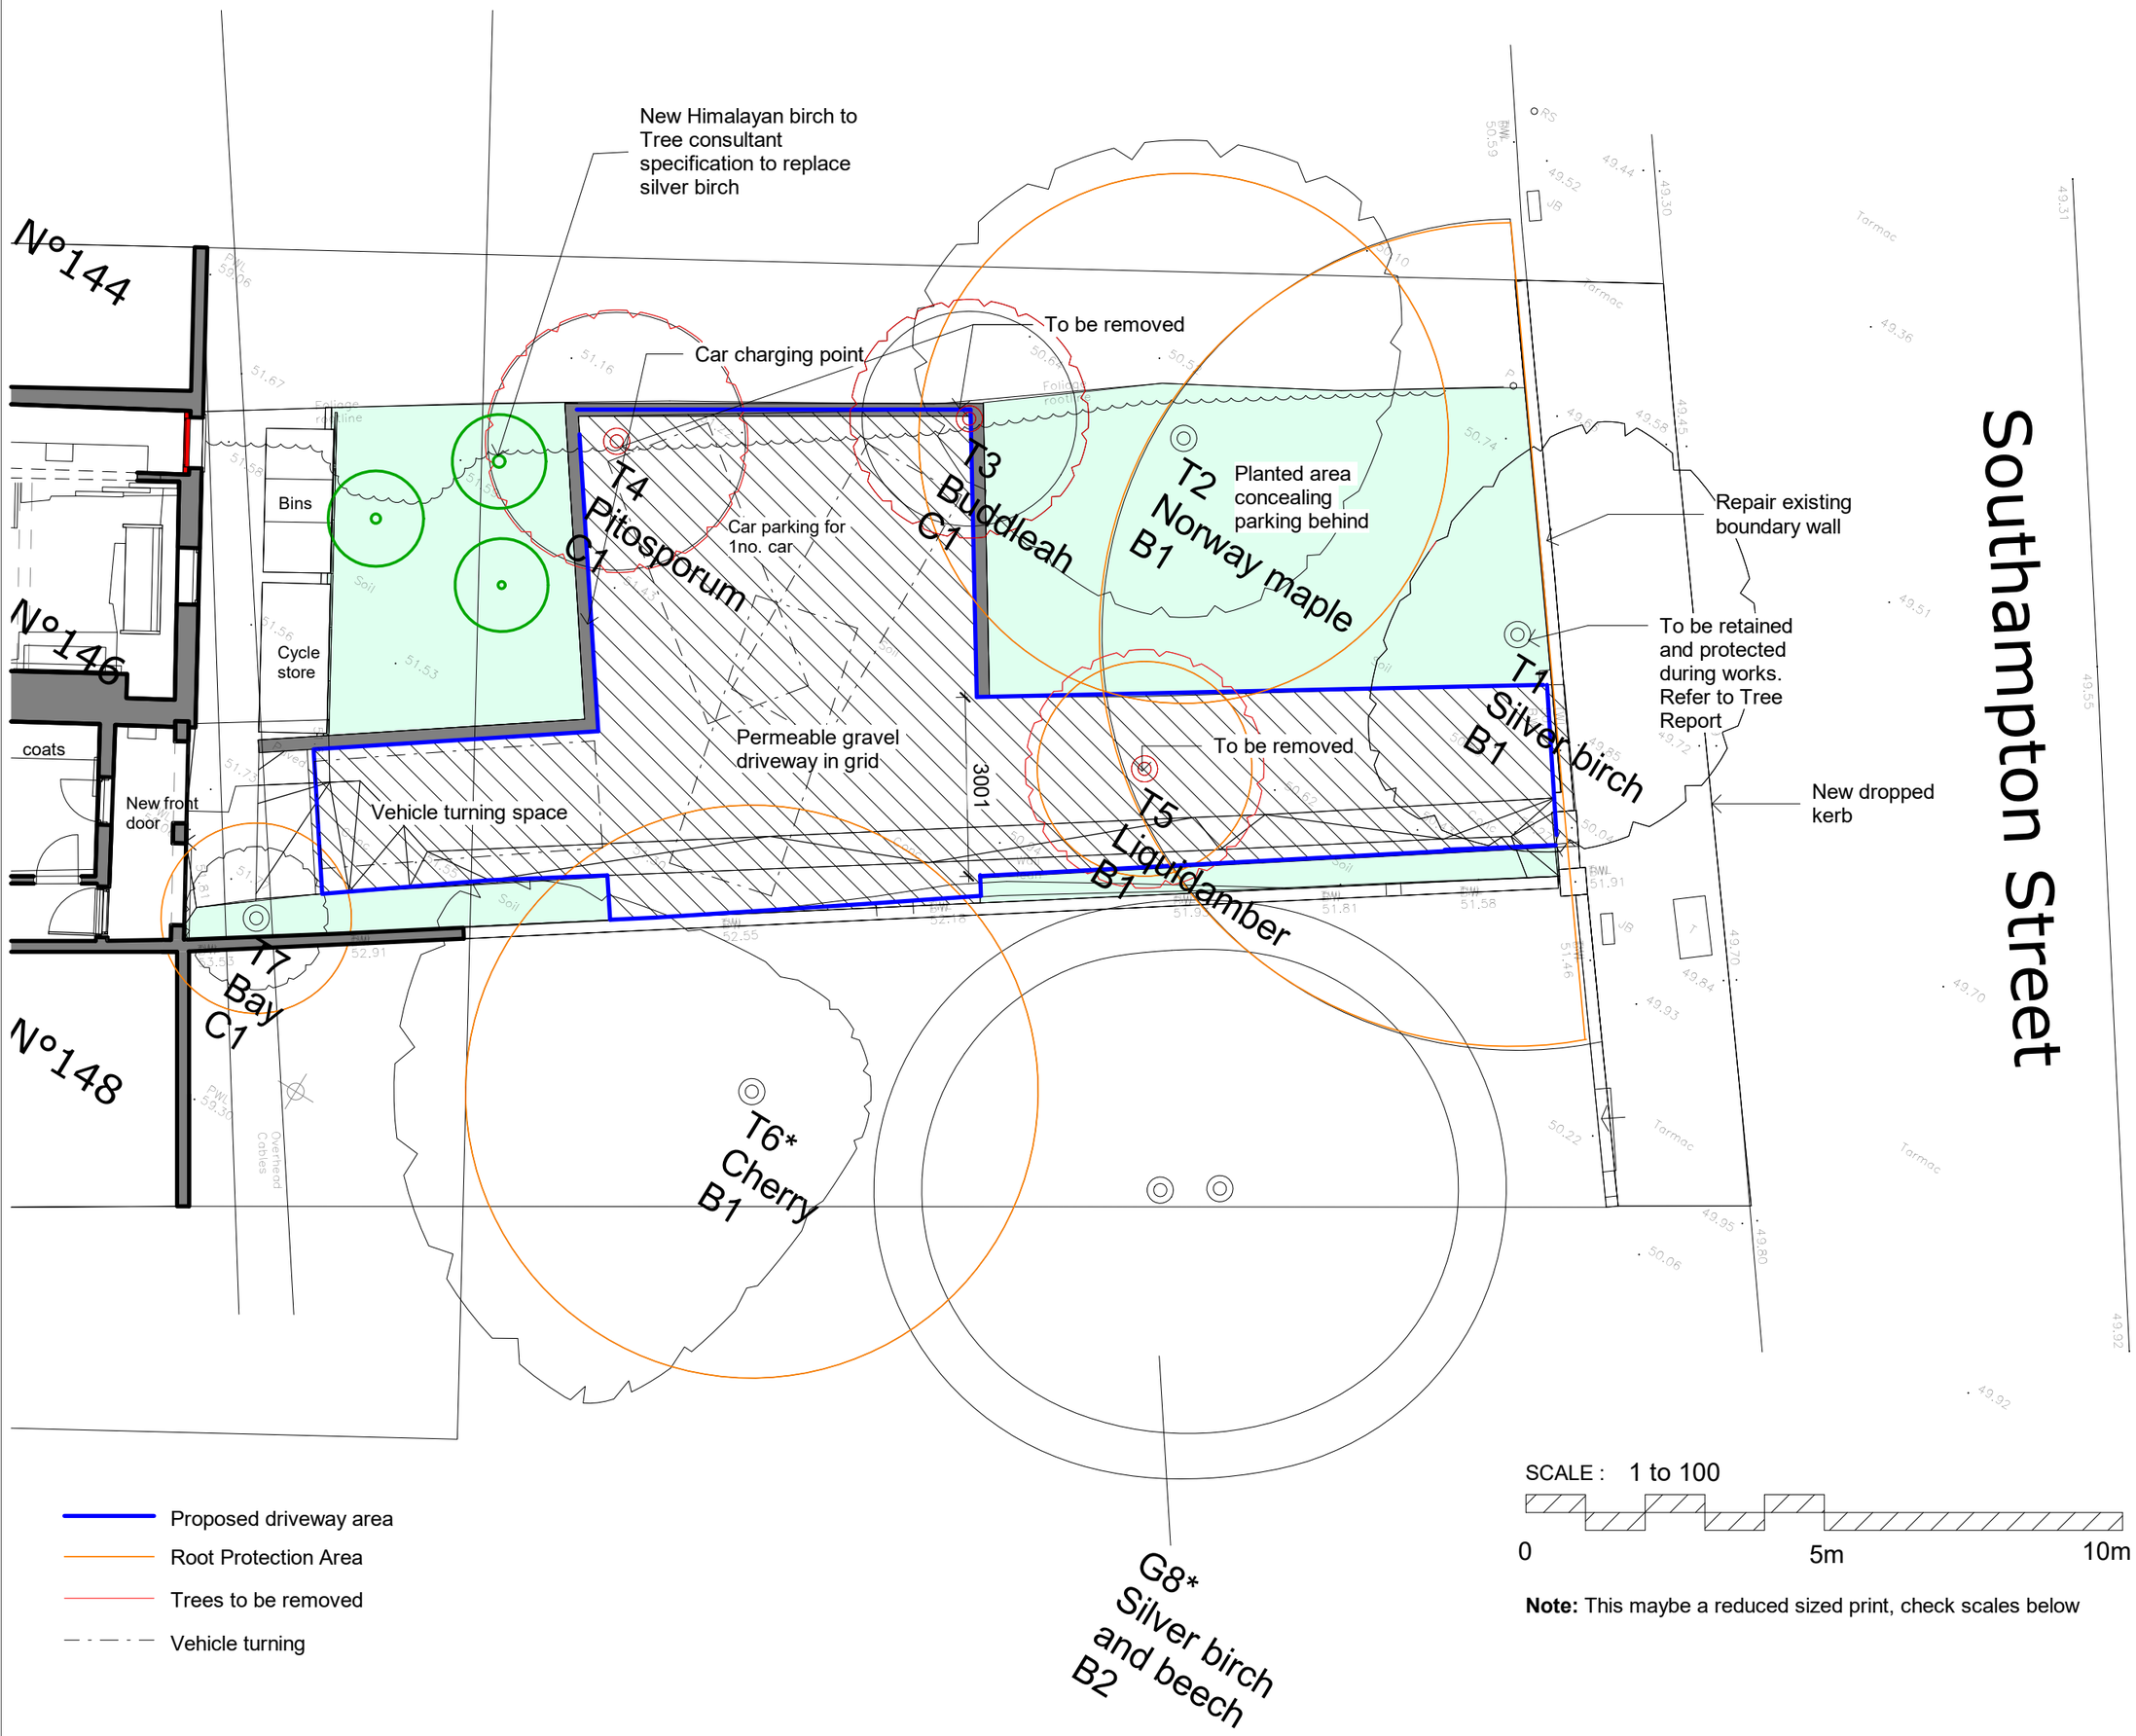

Note: This maybe a reduced sized print, check scales below

Revision	Description	Drawn	Date	Checked
P4	Revision 6		20/03/26	
P3	Remove rear outbuilding	LPA	23/02/26	MP
P2	Gate width reduced		09/12/25	
P1	Revision 2	Eco	12/06/25	MP

Client's Name
Chike Ezechukwu

Job Title
146 Southampton Street, Reading, RG1 2RD

Drawing Title
Proposed Front Garden

Scale
1 : 100 @A3

Job No
2138

Drawing No
P108

Status

Rev
P4

HERITAGE FUSION
CONSERVING THE PAST, INSPIRING THE FUTURE