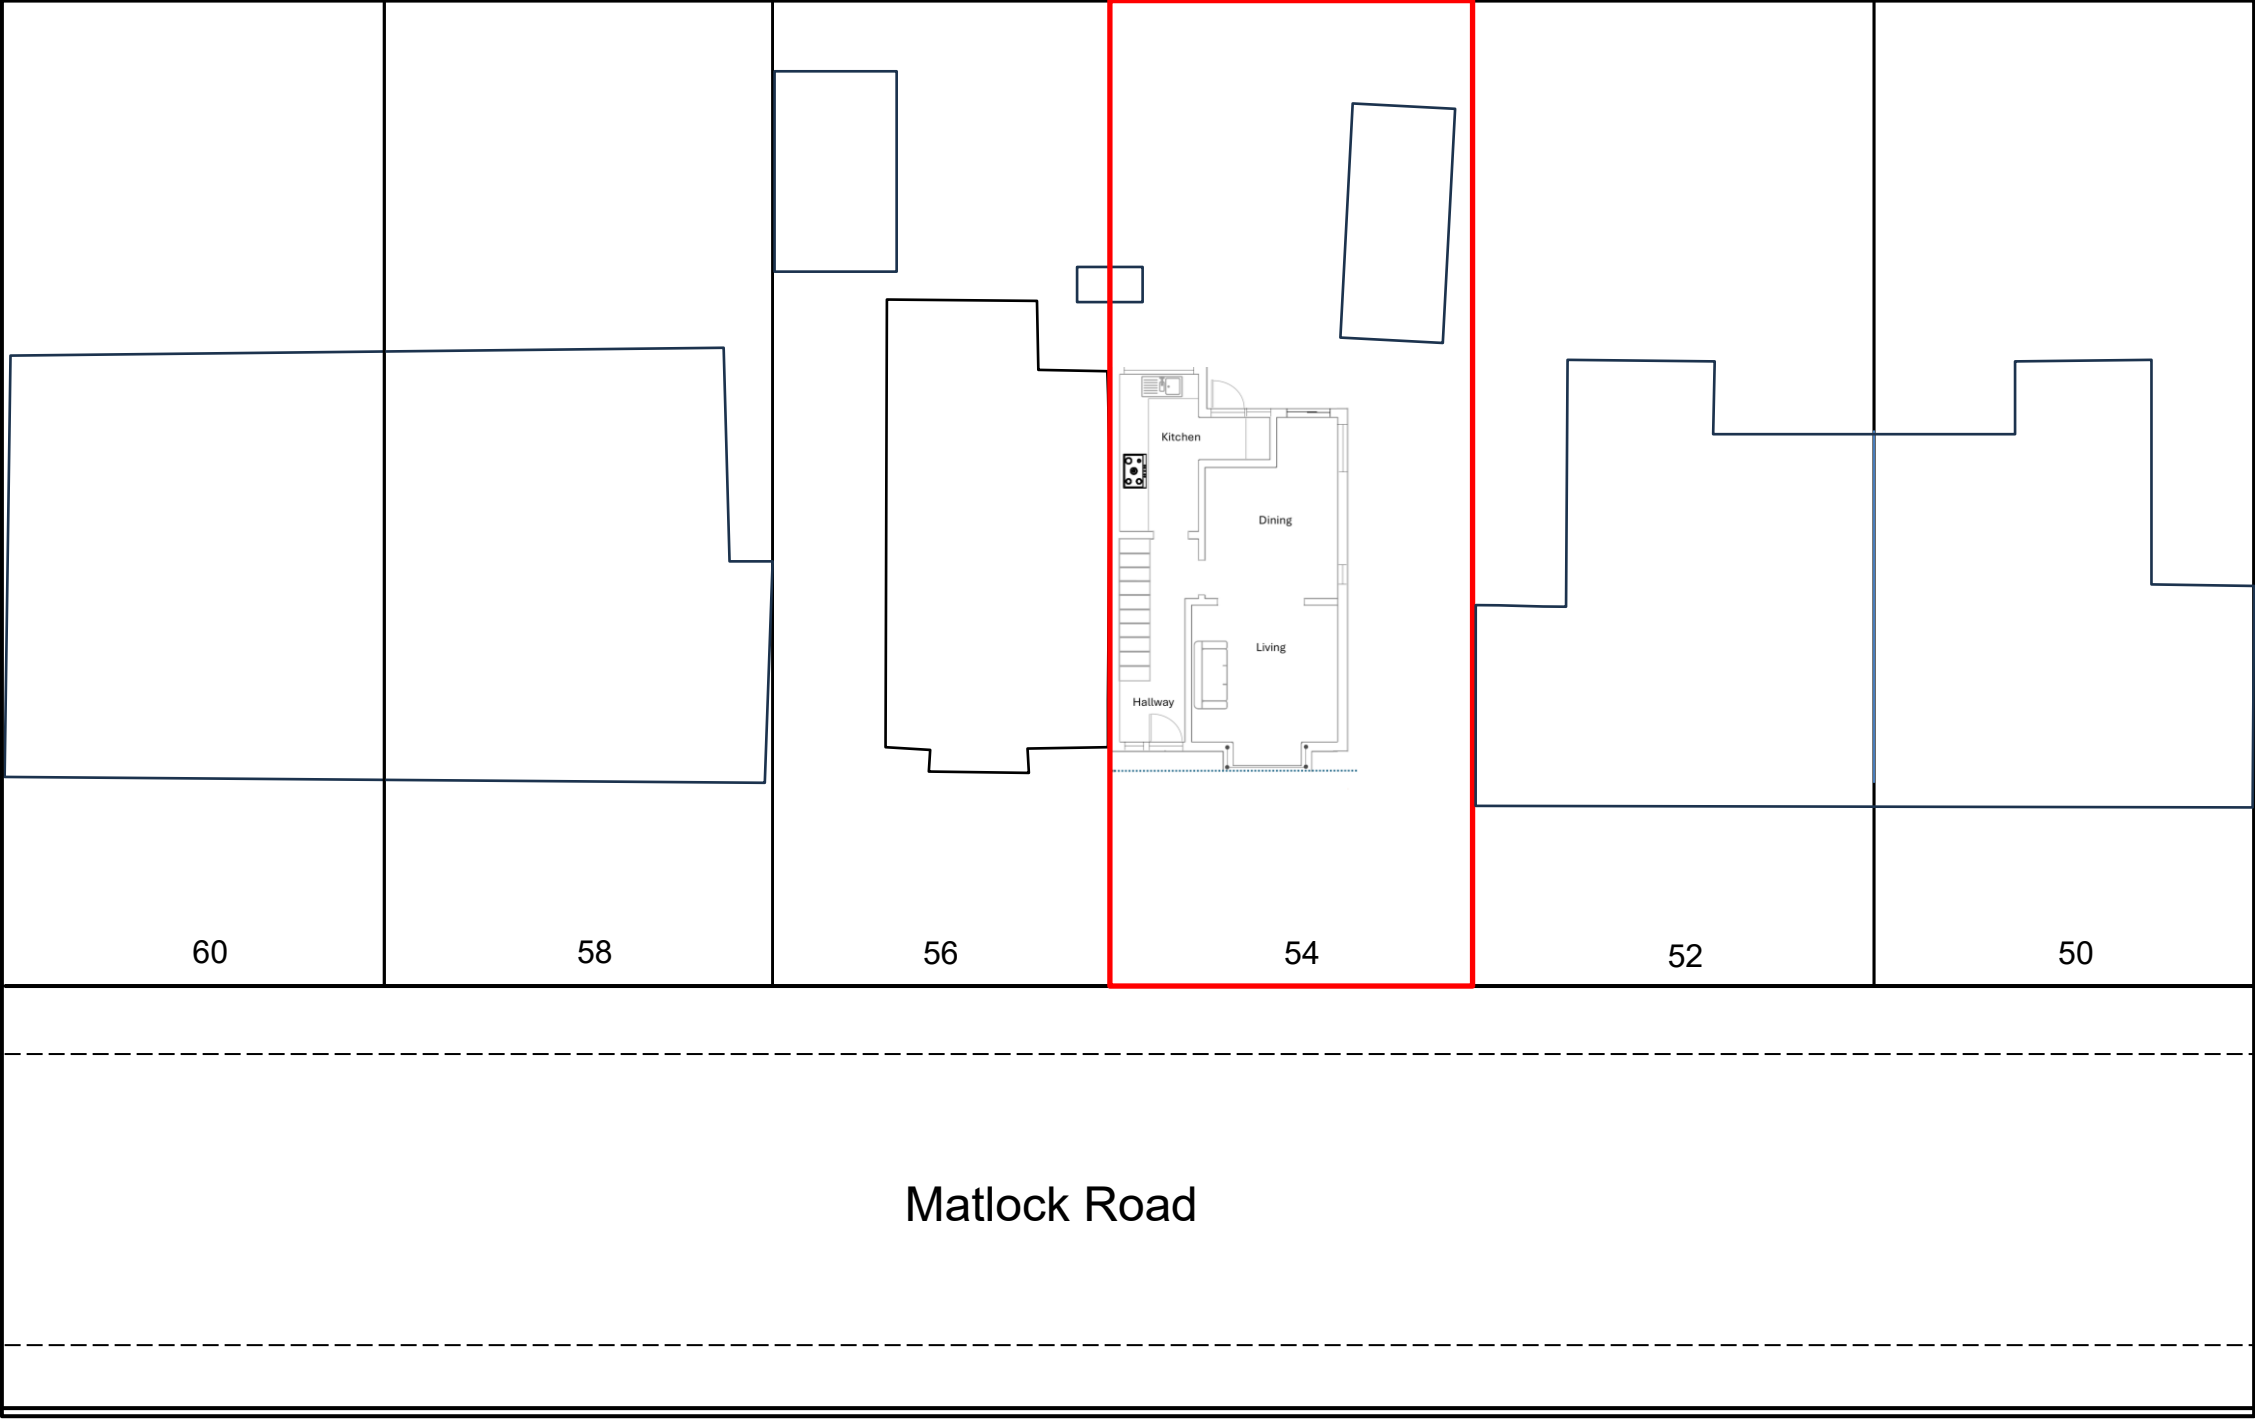


**Existing Block Plan**

Drawing No: 001

Scale 1:200 @ A3

Date: 01/12/2025