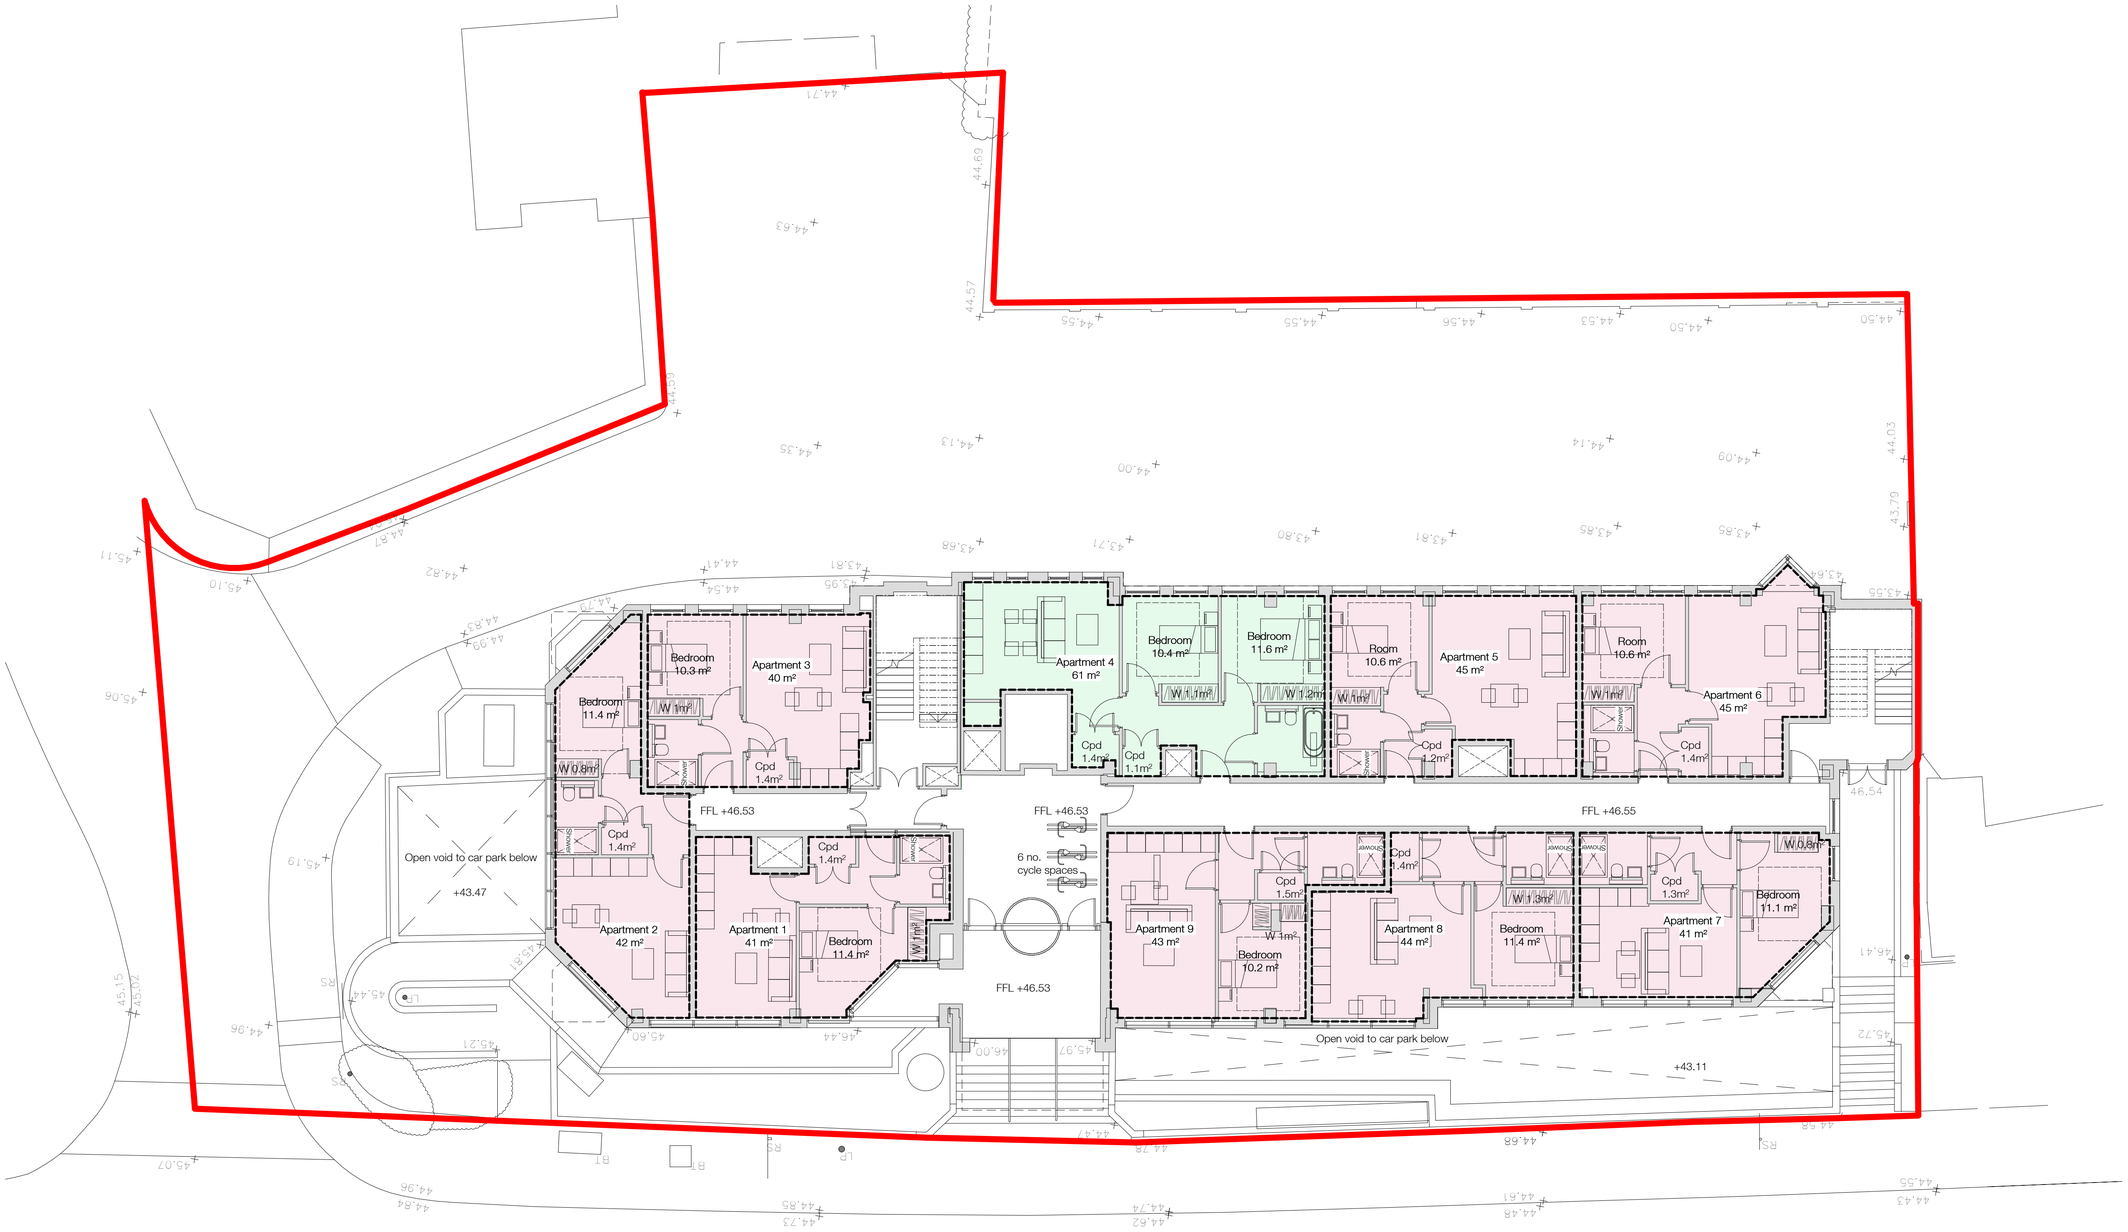

00 Proposed Ground Floor Plan

SCALE 1 : 100

Planning

SCALE

0 1 2 3 4 5m

SCALE 1 : 50

0 2 4 6 8 10m

SCALE 1 : 100

KEY PLAN

REVISIONS

Rev.	Date	Description	By
A	15/04/2026	Levels Addedd	

PROJECT	REGENTS GATE, READING		
TITLE	PROPOSED PLANS		
NUMBER	25/31/-10-A	DATE	15/04/2026
SCALE	1 : 100	PAPER	A1

DANKS BADNELL
Chartered Architects
KINGS STABLES, 3-4 OSBORNE MEWS, WINDSOR, BERKSHIRE, SL4 3DE
01753 859880 - enquiry@danksbadnell.co.uk

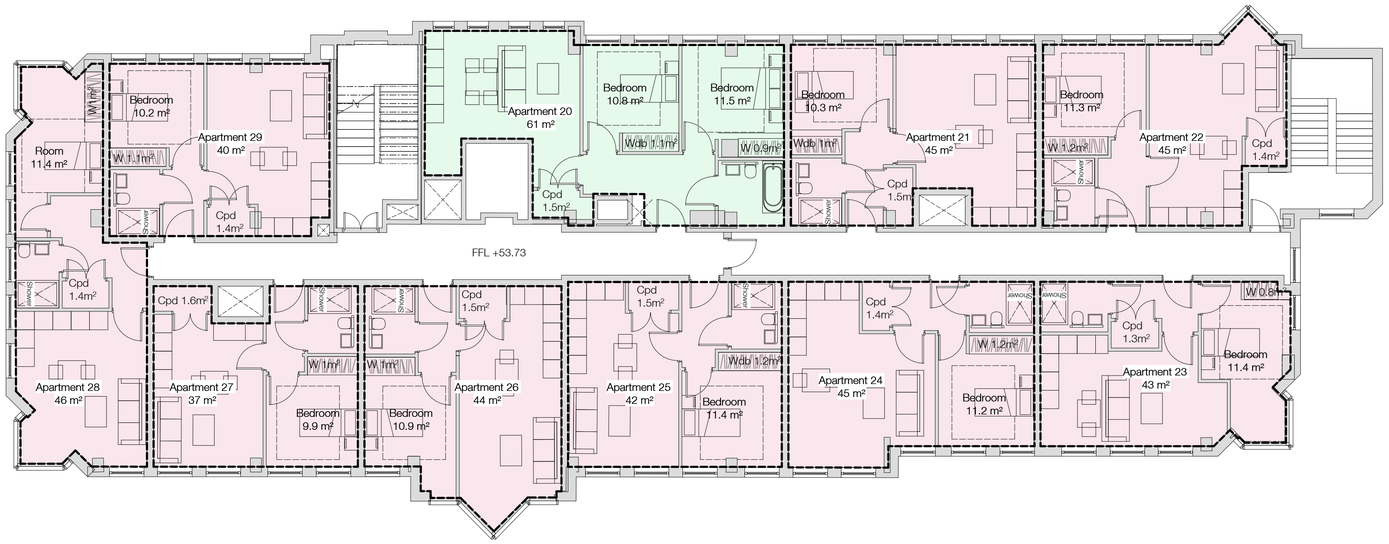

02 Proposed Second Floor Plan

SCALE 1 : 100

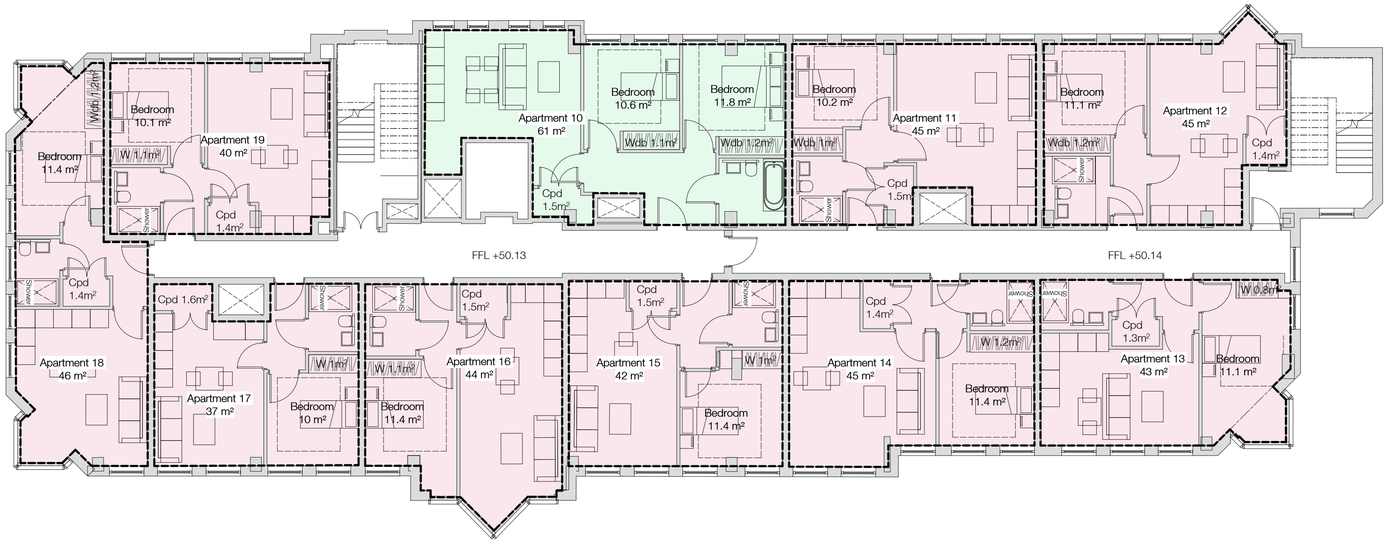

01 Proposed First Floor Plan

SCALE 1 : 100

Planning

SCALE

0 1 2 3 4 5m

SCALE 1 : 50

0 2 4 6 8 10m

SCALE 1 : 100

KEY PLAN

REVISIONS

Rev.	Date	Description	By
A	15/04/2026	Levels Addedd	

PROJECT REGENTS GATE, READING

TITLE PROPOSED PLANS

NUMBER 25/31/-11-A

DATE 15/04/2026

SCALE 1 : 100

PAPER A1

DANKS BADNELL
Chartered Architects
KINGS STABLES, 3-4 OSBORNE MEWS, WINDSOR, BERKSHIRE, SL4 3DE
01753 859880 - enquiry@danksbadnell.co.uk

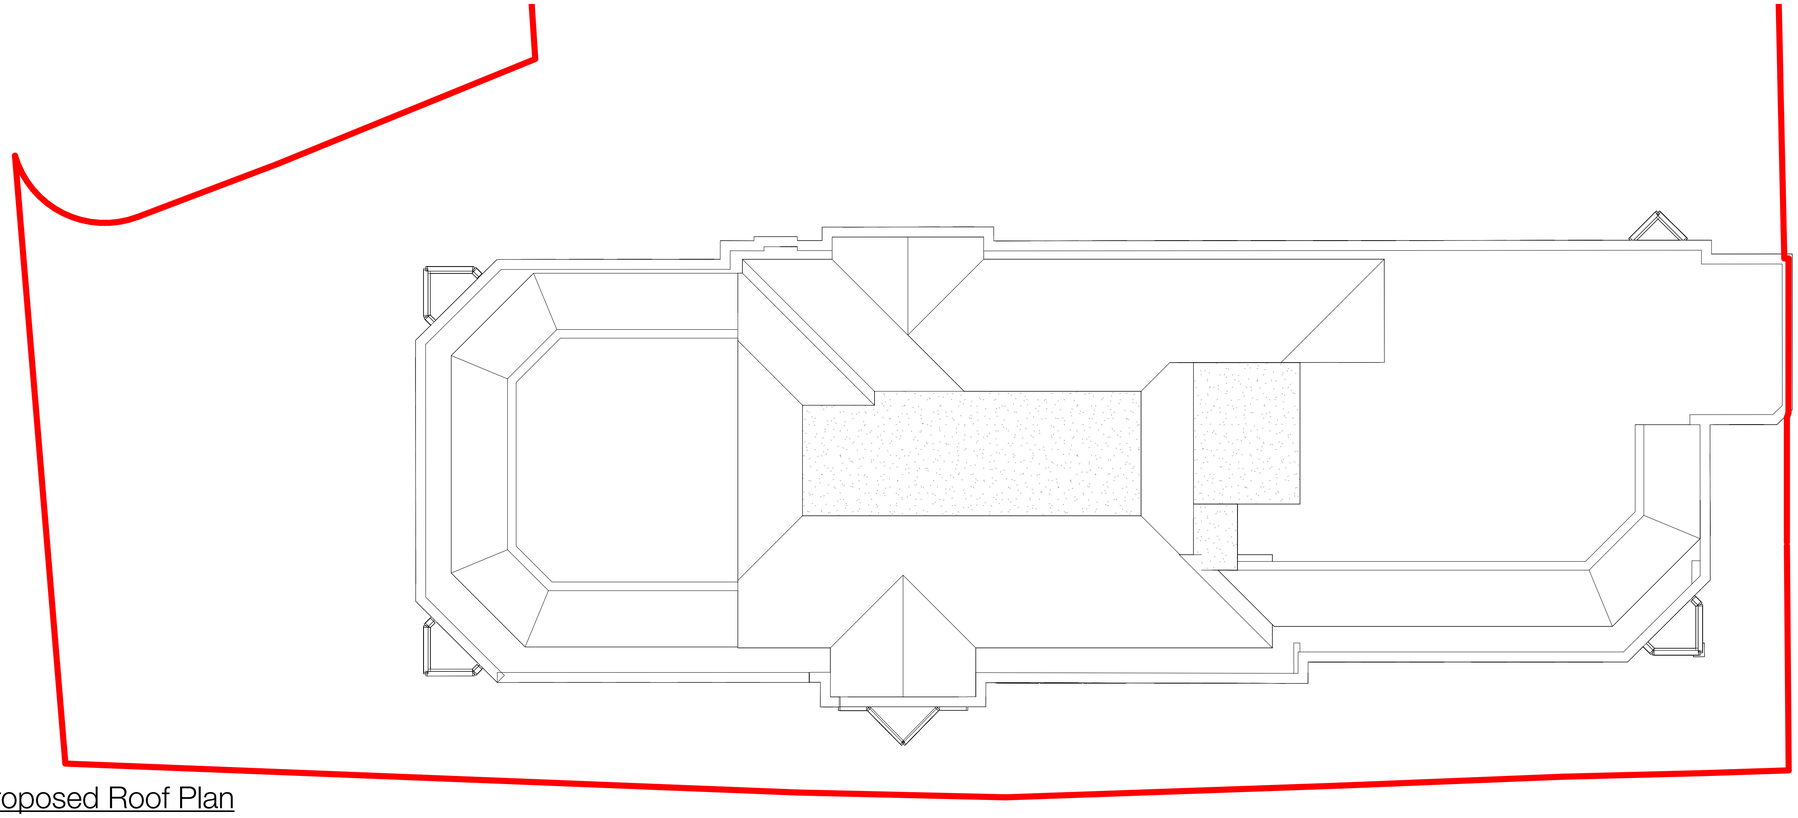

04 Proposed Roof Plan

SCALE 1 : 100

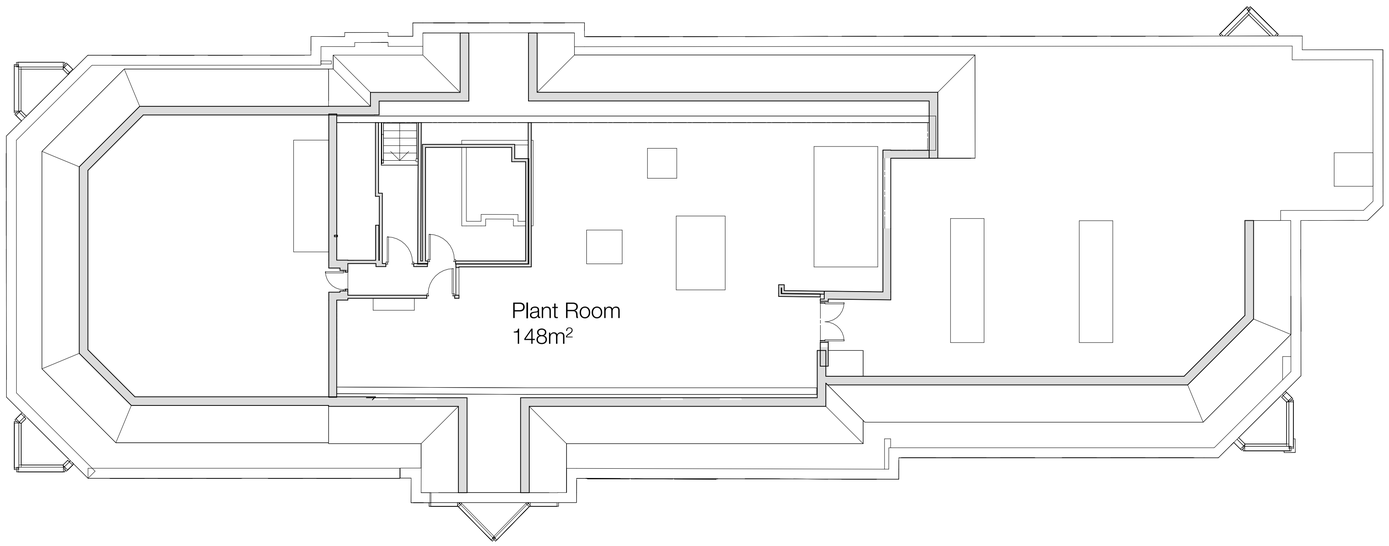

03 Existing Plant Room.

SCALE 1 : 100

Planning

SCALE

0 1 2 3 4 5m

SCALE 1 : 50

0 2 4 6 8 10m

SCALE 1 : 100

KEY PLAN

REVISIONS

Rev.	Date	Description	By
A	15/04/2026	Levels Addedd	

PROJECT REGENTS GATE, READING

TITLE PROPOSED PLANS

NUMBER 25/31/-12-A DATE 15/04/2026

SCALE 1 : 100 PAPER A1

DANKS BADNELL
Chartered Architects

KINGS STABLES, 3-4 OSBORNE MEWS, WINDSOR, BERKSHIRE, SL4 3DE
01753 859880 - enquiry@danksbadnell.co.uk

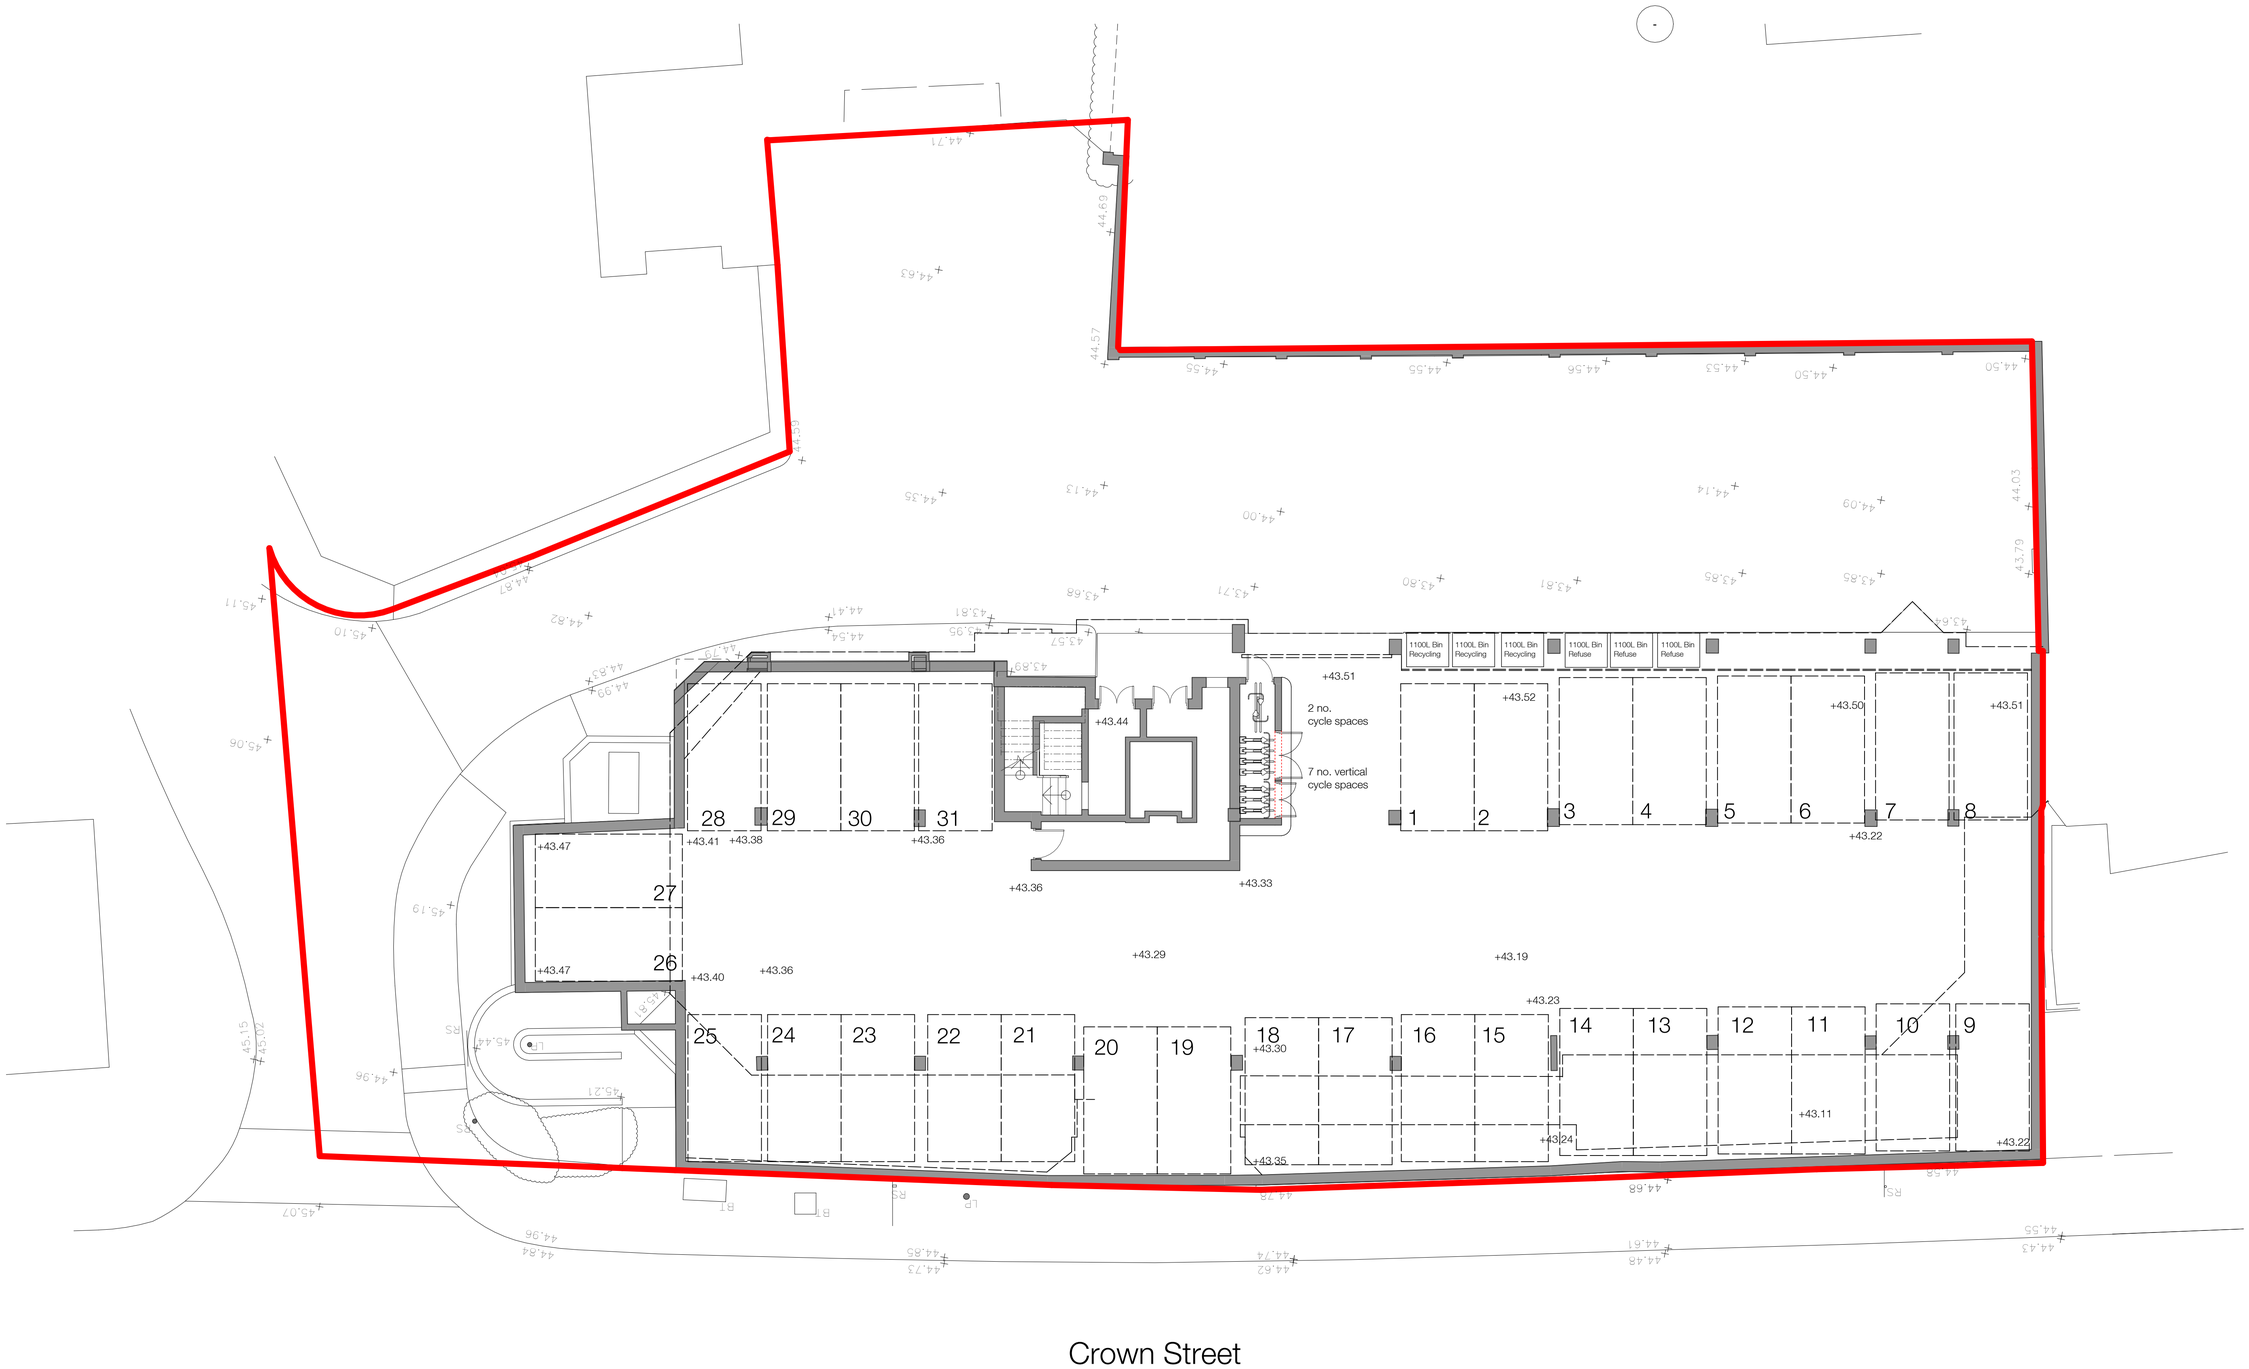

-01 Proposed Lower Ground Floor Plan

SCALE 1 : 100

Planning

SCALE

0 1 2 3 4 5m

SCALE 1 : 50

0 2 4 6 8 10m

SCALE 1 : 100

KEY PLAN

REVISIONS

Rev.	Date	Description	By

PROJECT REGENTS GATE, READING

TITLE EXISTING PLANS

NUMBER 25/31/-15-

DATE

SCALE 1 : 100

PAPER A1

DANKS BADNELL
Chartered Architects
KINGS STABLES, 3 - 4 OSBORNE MEWS, WINDSOR, BERKSHIRE, SL4 3DE
01753 859880 - enquiry@danksbadnell.co.uk