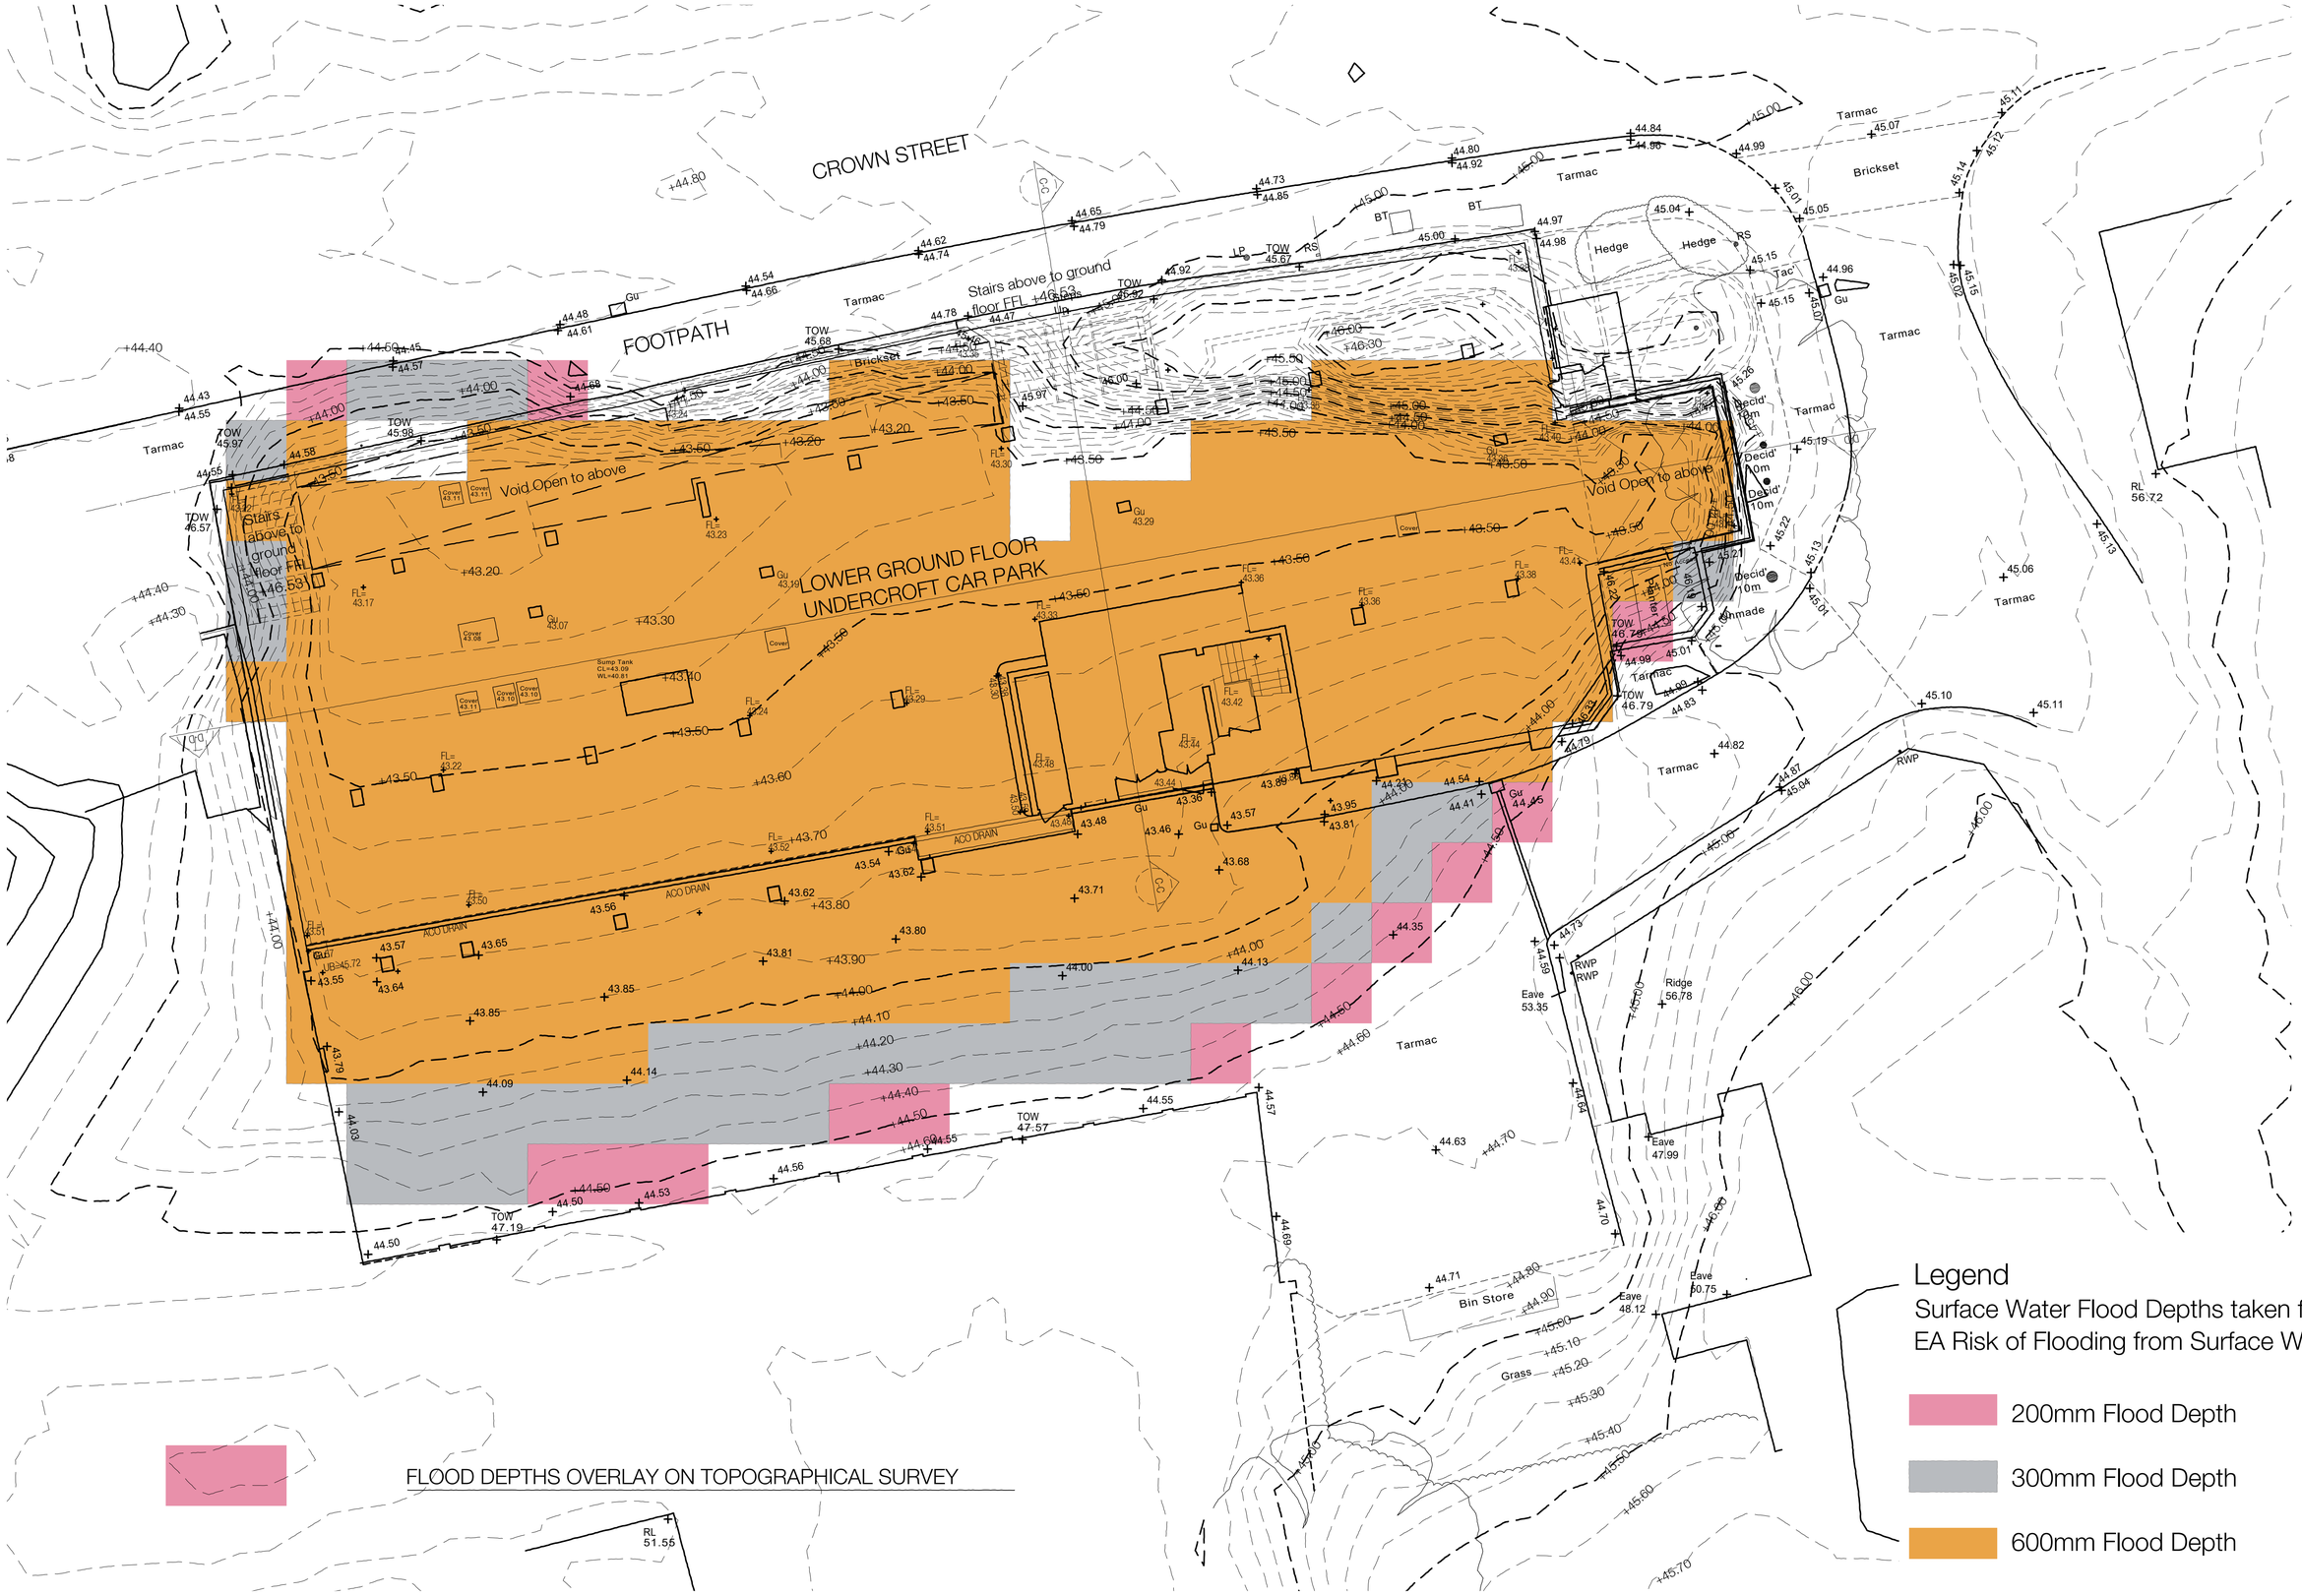

FLOOD DEPTHS OVERLAY ON TOPOGRAPHICAL SURVEY

SCALE
0 2 4 6 8 10
1:100

KEY PLAN

REVISIONS

SITE	REGENTS GATE
DRAWING	SURFACE WATER FLOOD DEPTHS
NUMBER	25/31/09
DATE	APRIL 26
SCALE	1:100
PAPER	A1

DANKS BADNELL
CHARTERED ARCHITECTS
Kings Stables 3-4 Osborne Mews Windsor Berkshire SL4 3DE
www.danksbadnell.co.uk • enquiry@danksbadnell.co.uk • 01753 859880