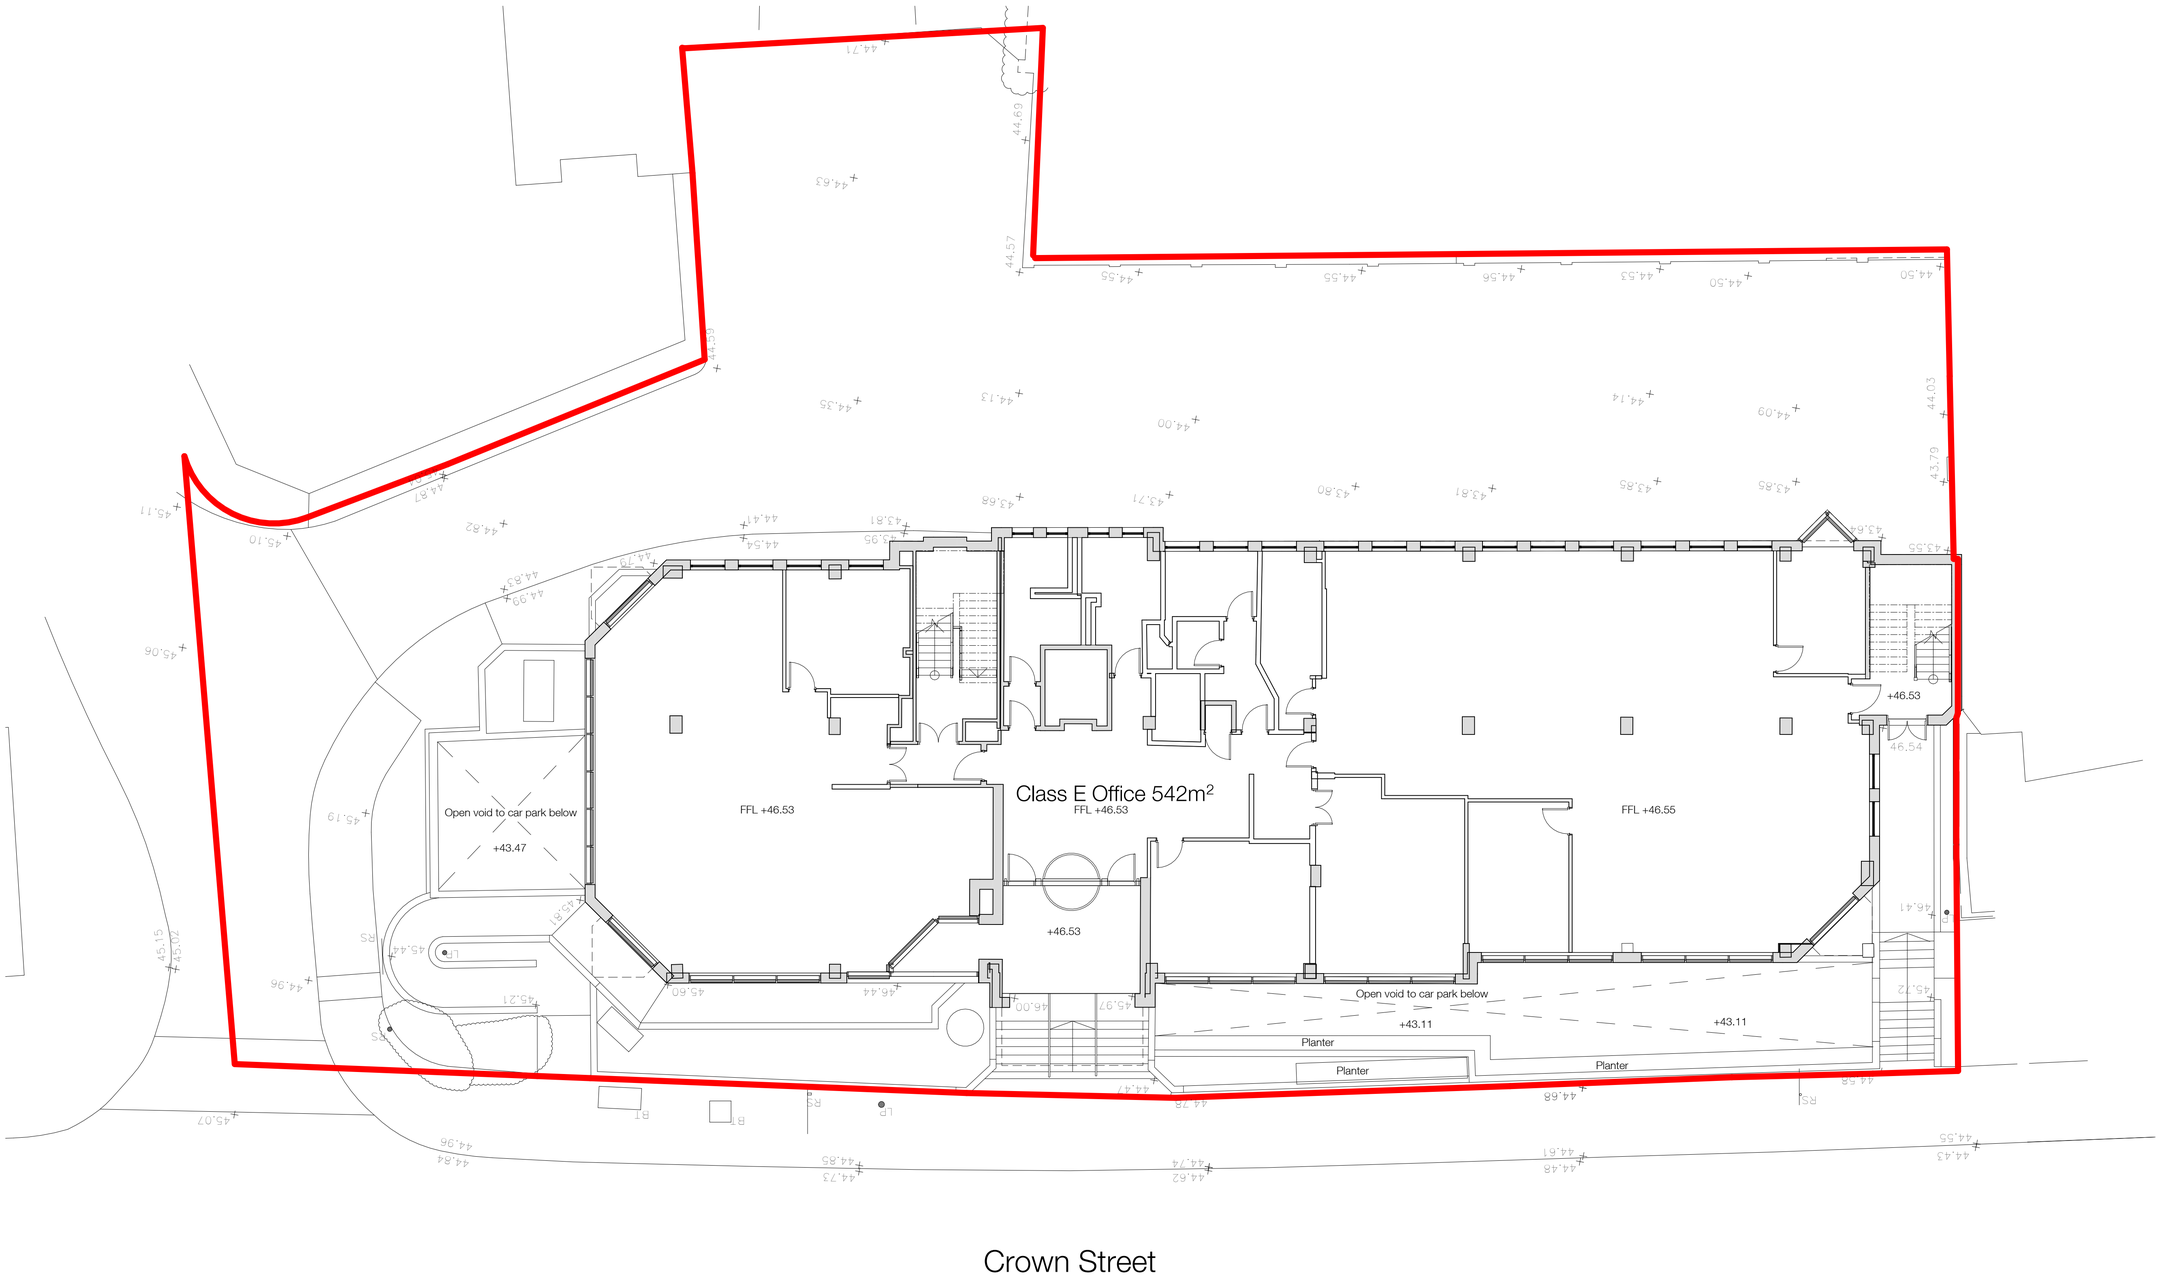

00 Existing Ground Floor Plan

SCALE 1 : 100

Planning

SCALE

0 1 2 3 4 5m

SCALE 1 : 50

0 2 4 6 8 10m

SCALE 1 : 100

KEY PLAN

REVISIONS

Rev.	Date	Description	By
A	15/04/2026	Levels Addedd	

PROJECT REGENTS GATE, READING

TITLE EXISTING PLANS

NUMBER 25/31/-02-A DATE 15/04/2026

SCALE 1 : 100 PAPER A1

DANKS BADNELL
Chartered Architects
KINGS STABLES, 3-4 OSBORNE MEWS, WINDSOR, BERKSHIRE, SL4 3DE
01753 859880 - enquiry@danksbadnell.co.uk

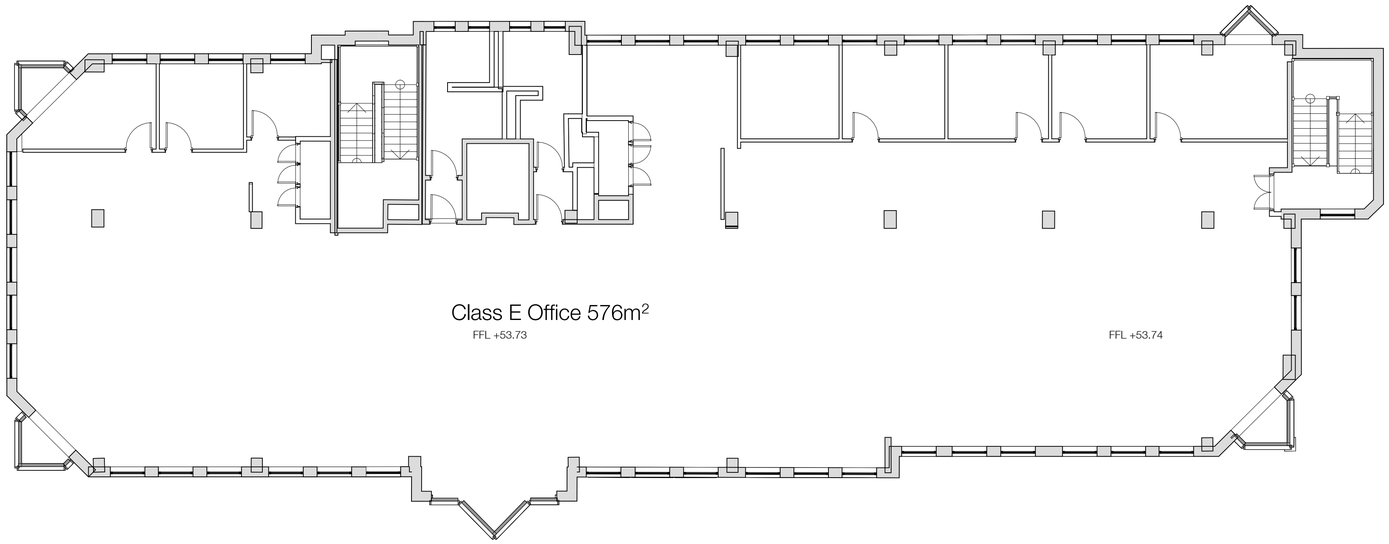

02 Existing Second Floor Plan

SCALE 1 : 100

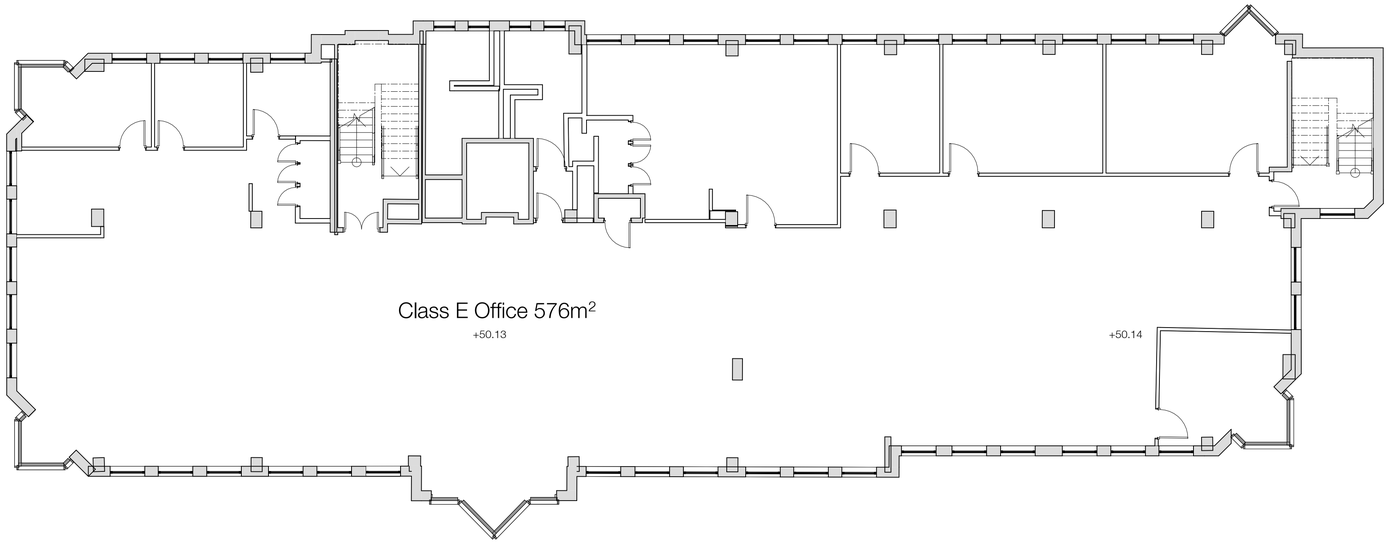

01 Existing First Floor Plan

SCALE 1 : 100

Planning

SCALE

0 1 2 3 4 5m

SCALE 1 : 50

0 2 4 6 8 10m

SCALE 1 : 100

KEY PLAN

REVISIONS

Rev.	Date	Description	By
A	15/04/2026	Levels Addedd	

PROJECT REGENTS GATE, READING

TITLE EXISTING PLANS

NUMBER 25/31/-03-A

DATE 15/04/2026

SCALE 1 : 100

PAPER A1

DANKS BADNELL
Chartered Architects

KINGS STABLES, 3-4 OSBORNE MEWS, WINDSOR, BERKSHIRE, SL4 3DE
01753 859880 - enquiry@danksbadnell.co.uk

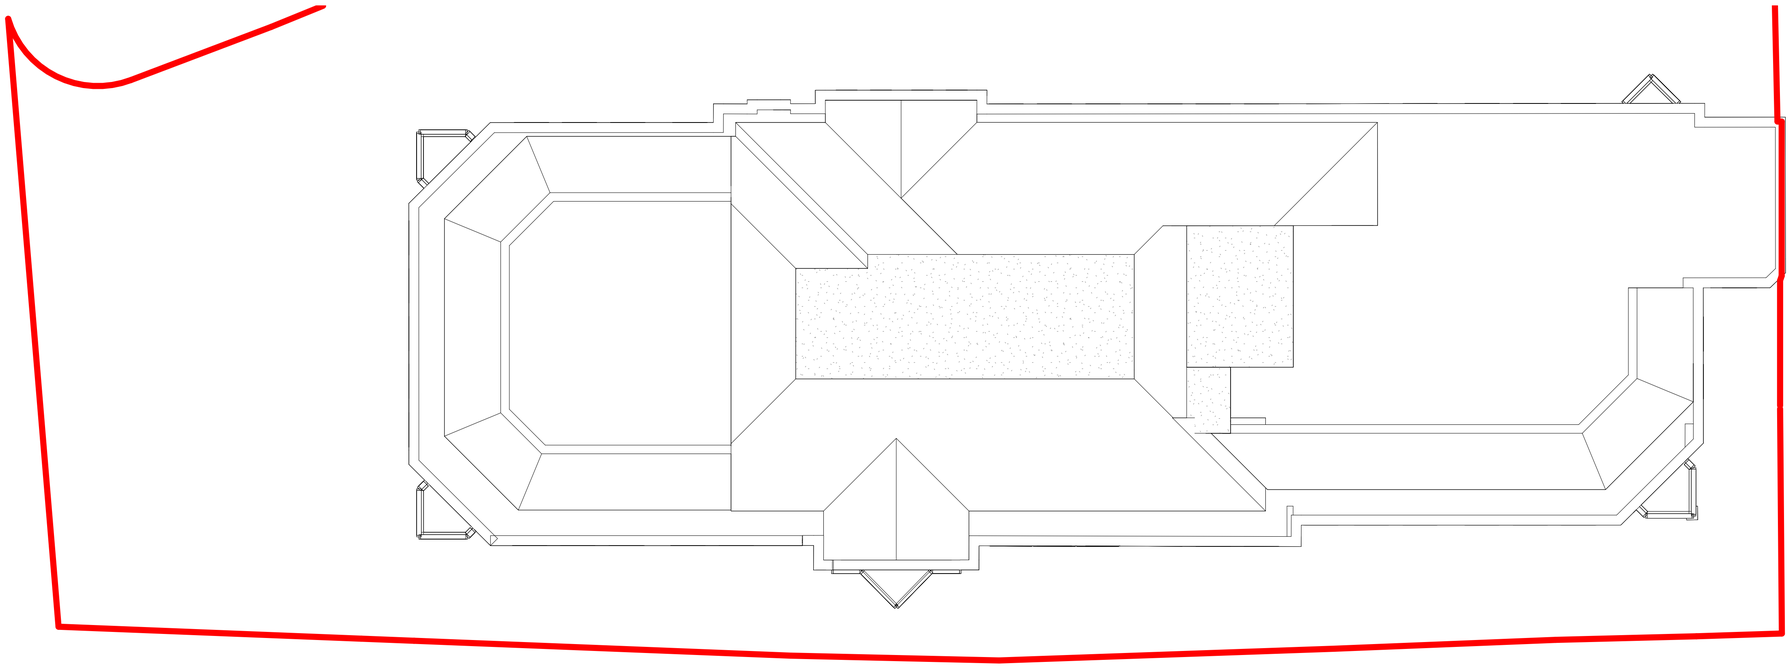

04 Existing Roof Plan

SCALE 1 : 100

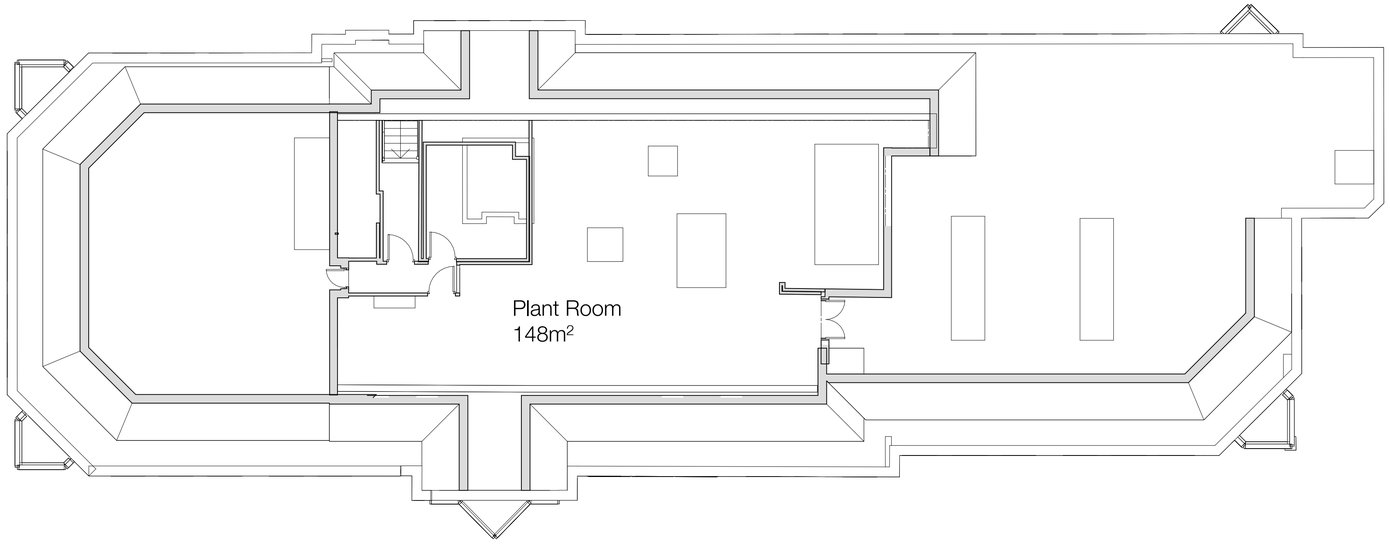

03 Existing Plant Room

SCALE 1 : 100

Planning

SCALE

0 1 2 3 4 5m

SCALE 1 : 50

0 2 4 6 8 10m

SCALE 1 : 100

KEY PLAN

REVISIONS

Rev.	Date	Description	By
A	15/04/2026	Levels Addedd	

PROJECT REGENTS GATE, READING

TITLE EXISTING PLANS

NUMBER 25/31/-04-A DATE 15/04/2026

SCALE 1 : 100 PAPER A1

DANKS BADNELL
Chartered Architects

KINGS STABLES, 3-4 OSBORNE MEWS, WINDSOR, BERKSHIRE, SL4 3DE
01753 859880 - enquiry@danksbadnell.co.uk

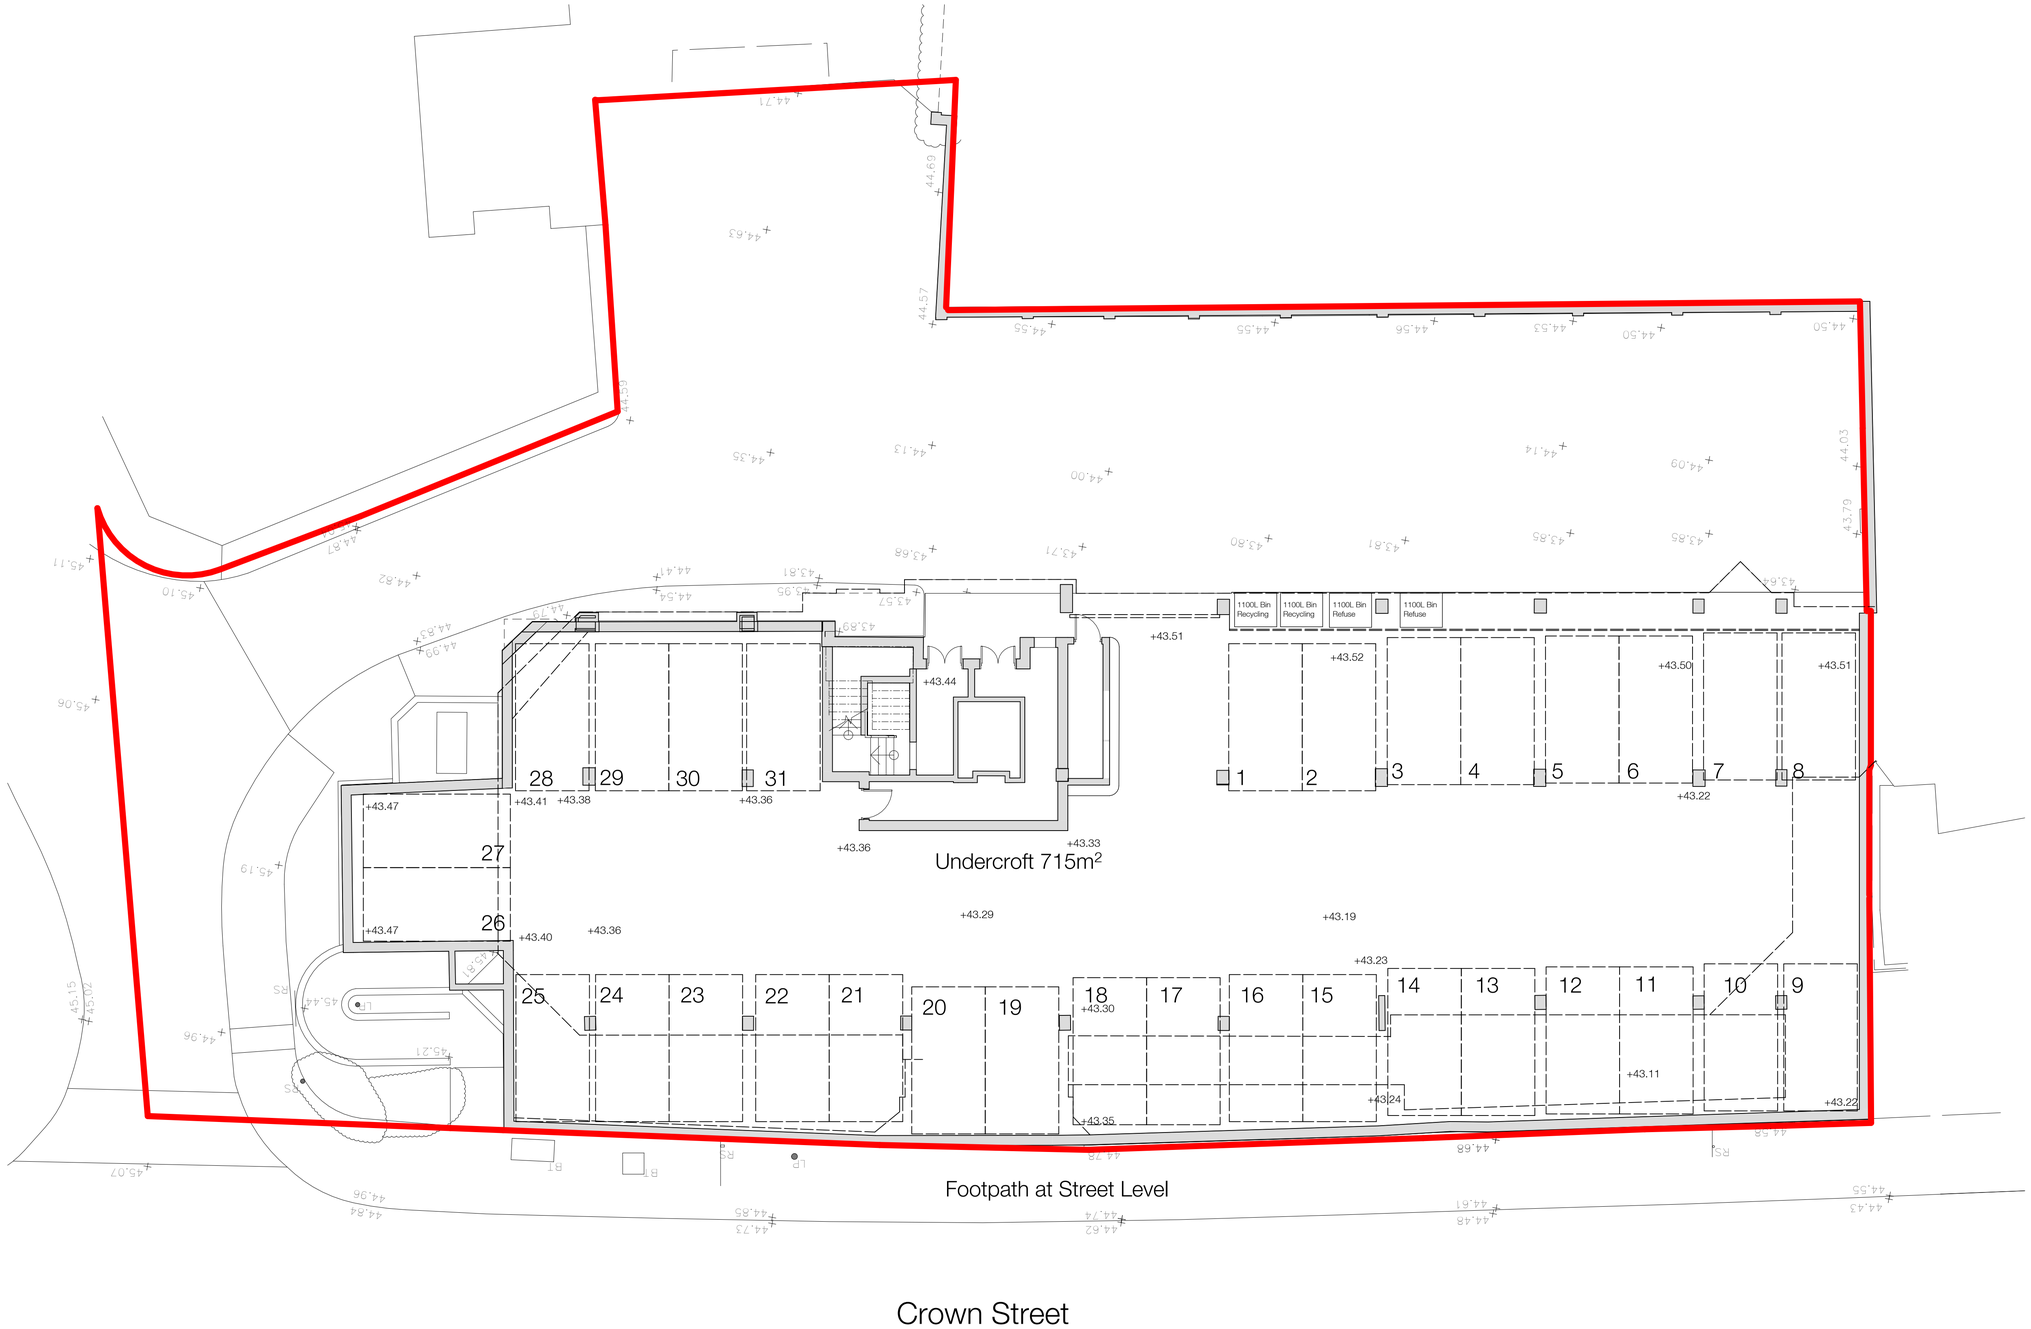

-01 Existing Lower Ground Floor Plan.

SCALE 1 : 100

Planning

SCALE

0 1 2 3 4 5m

SCALE 1 : 50

0 2 4 6 8 10m

SCALE 1 : 100

KEY PLAN

REVISIONS

Rev.	Date	Description	By

PROJECT REGENTS GATE, READING

TITLE EXISTING PLANS

NUMBER 25/31/-06-

DATE

SCALE 1 : 100

PAPER A1

DANKS BADNELL
Chartered Architects
KINGS STABLES, 3 - 4 OSBORNE MEWS, WINDSOR, BERKSHIRE, SL4 3DE
01753 859880 - enquiry@danksbadnell.co.uk