



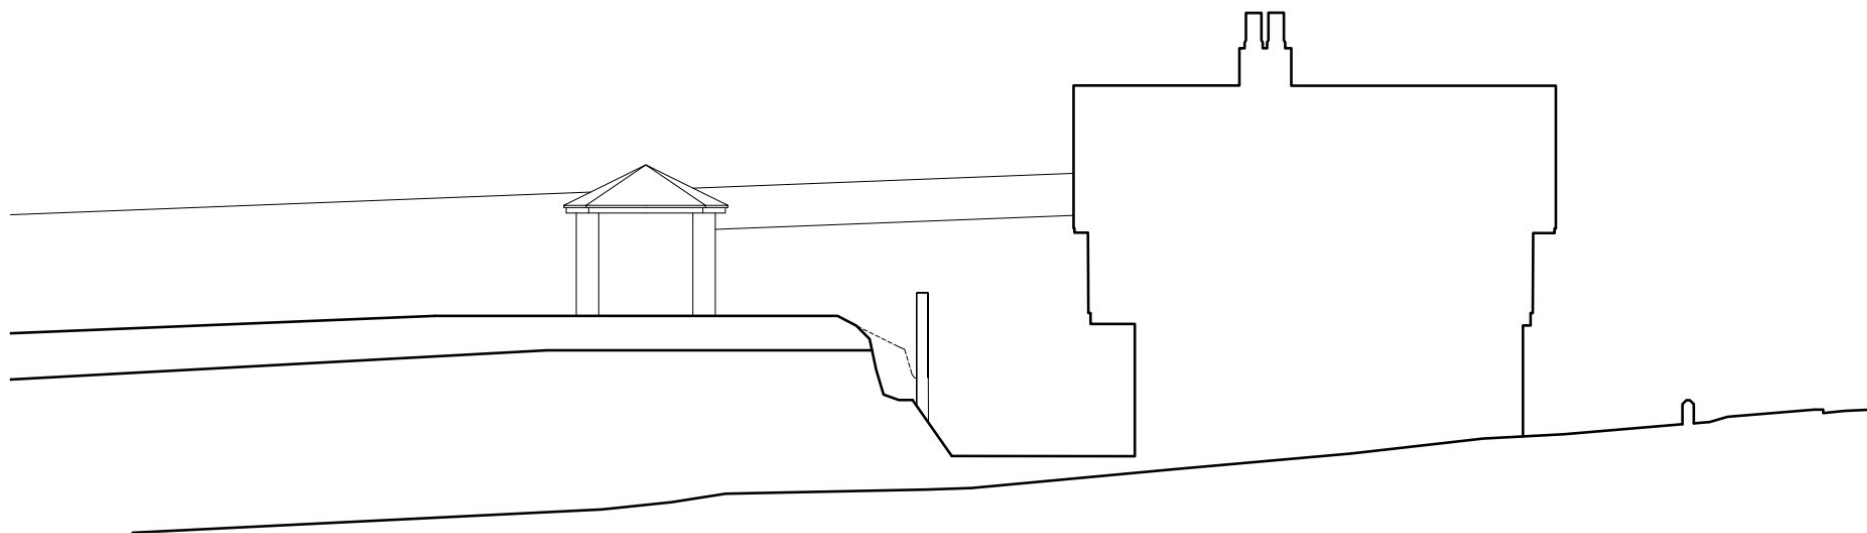

EXISTING EAST STREET SECTION

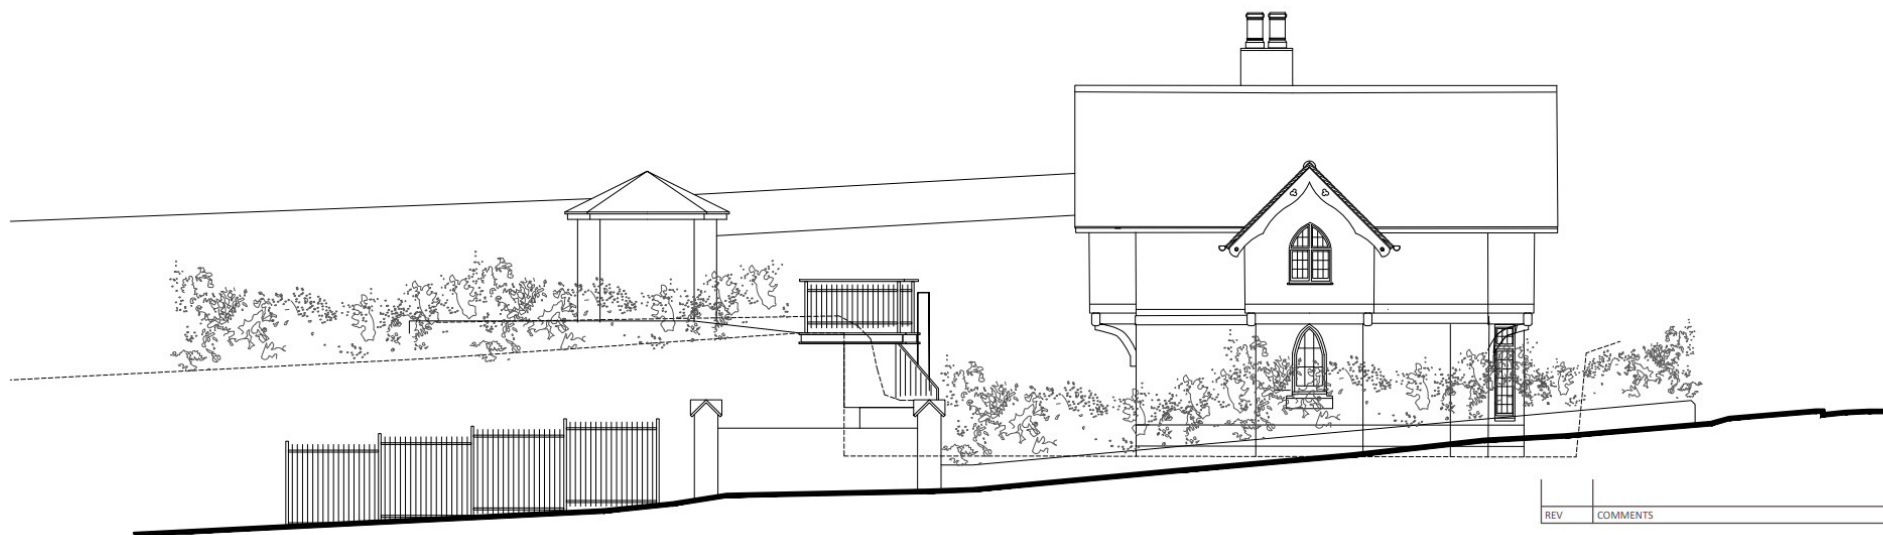

EXISTING EAST STREET ELEVATION

1:100 scale Bar
This Drawing has been produced for printing onto A3 size paper,



CLIENT Mr & Mrs M. Taylor
PROJECT Warren Lodge, 1 St Peter's Hill,
Caversham, Reading, RG4 7AX
DRAWING EXISTING STREET ELEVATION

STATUS planning DATE Feb 2024
SCALE 1:100@ A3 DRAWN DN CHECKED NO 3927/102 REV

THIS DRAWING MUST NOT BE SCALED UNLESS ISSUED FOR PLANNING PURPOSES. ALL DIMENSIONS ARE TO BE VERIFIED PRIOR TO SETTING OUT, COMMENCING WORK, OR PRODUCTION OF FABRICATION DRAWINGS. REPORT ANY DISCREPANCIES TO THE SUPERVISING OFFICER IMMEDIATELY. ©