

CHECK THIS DRAWING IS THE LATEST REVISION

THIS DRAWING SHOULD BE READ IN CONJUNCTION WITH ALL RELEVANT DRAWINGS, SPECIFICATIONS, SCHEDULES AND OTHER CONTRACT INFORMATION ISSUED BY THE ARCHITECT, STRUCTURAL ENGINEER, SERVICES ENGINEER AND ANY OTHER CONSULTANT EMPLOYED OR RETAINED BY THE EMPLOYER IN RESPECT OF THESE WORKS.

ALL DIMENSIONS SHOWN ARE TO THE FACE OF MASONRY, METAL OR TIMBER STUD FRAMING, OR THE CENTRE LINE OF STRUCTURAL OR TIMBER MEMBERS STEEL MEMBERS, UNLESS NOTED OTHERWISE.


CHECK BEFORE SCALING FROM THIS DRAWING.

REPORT ANY DISCREPANCIES, CONFLICTS, ERRORS OR OMISSIONS TO THE CA AND SEEK DIRECTIONS BEFORE PROCEEDING.

CONFIRM ALL DIMENSIONS AND LEVELS ON SITE PRIOR TO COMMENCING WORK. IF IN DOUBT ASK!

DO NOT USE ANY AREAS INDICATED FOR EITHER VALUATION, PURCHASE SALE OR ANY OTHER FORM OF LEGALLY BINDING CONTRACT.

DO NOT REPRODUCE ANY PART OF THIS DRAWING WITHOUT PRIOR WRITTEN CONSENT. THIS DRAWING REMAINS THE COPYRIGHT OF MAACK LTD.

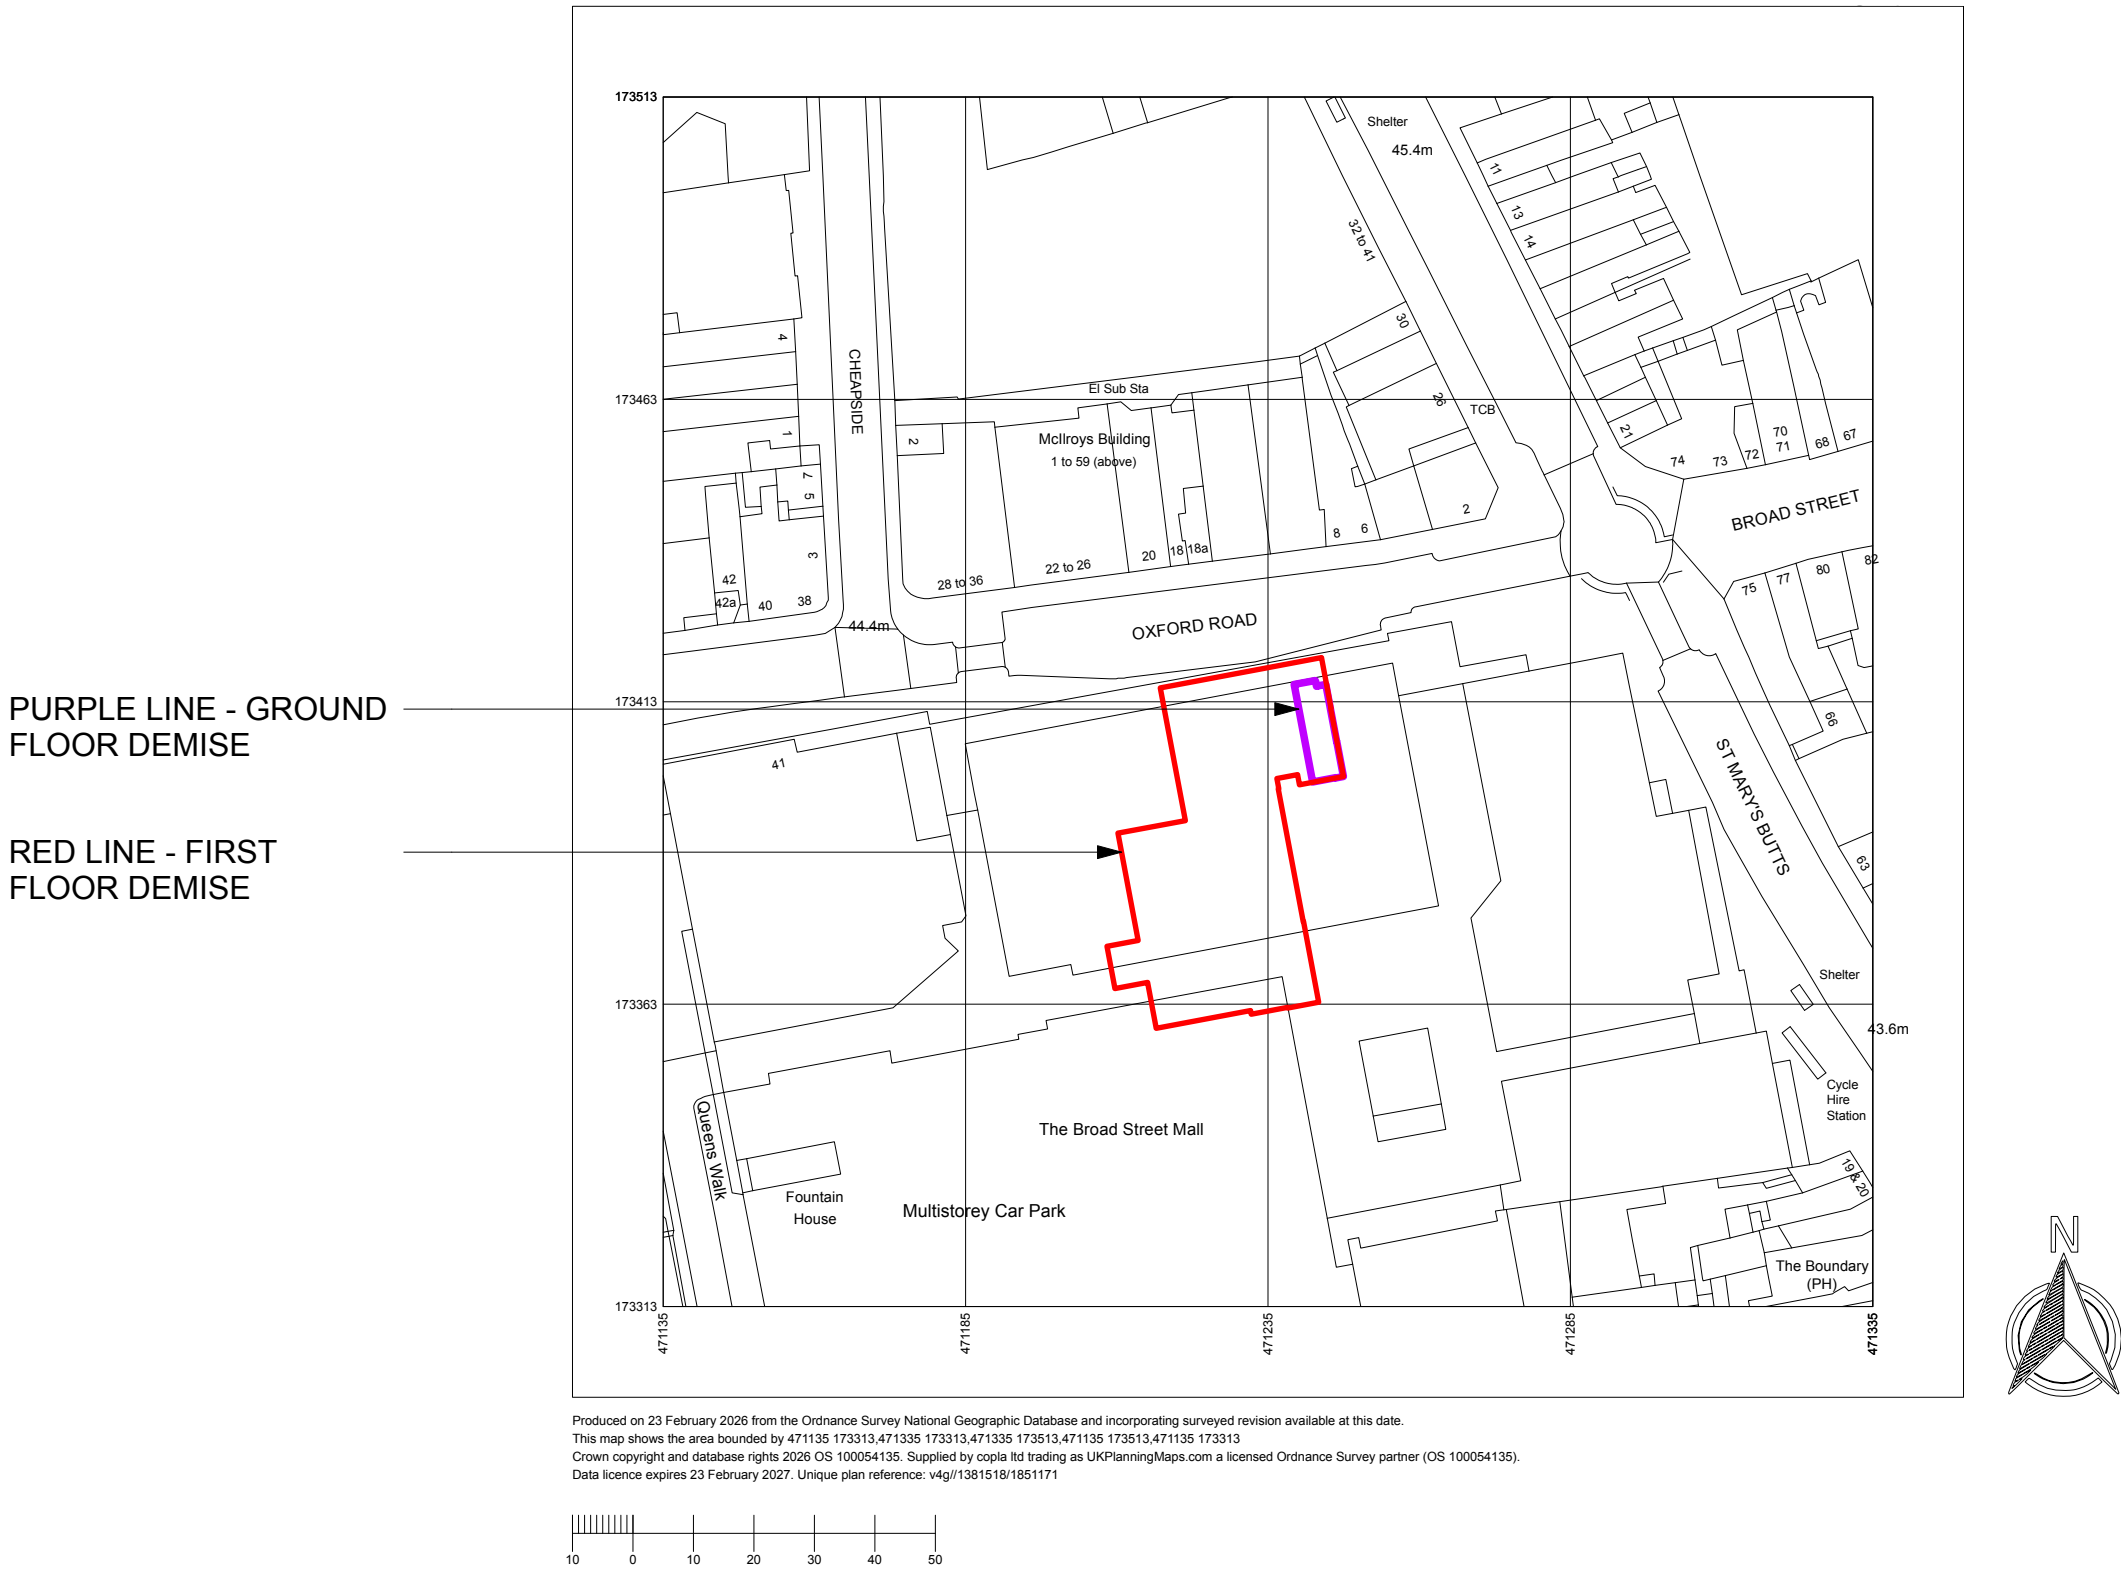

1 SITE LOCATION PLAN
Scale: 1:1250

A 25/02/2026 Issued for comment

Revisions	
Status	PLANNING - FOR COMMENT
Maack architects	
www.maack.co.uk : office@maack.co.uk : 01225 282595	
Project TGG READING BROAD ST BROAD ST MALL, READING, RG1 7QE	
Client THE GYM GROUP	
Dwg Title SITE LOCATION PLAN	
Dwg No. PL001	Revision A
Scales 1:1250@A1	Date 25/02/2026
Drawn by BR	Checked by RA
Maack Ltd trading as Maack Architecture, Co No 8436339. Registered office: 1 The Stables, 2-3b Lenton Street, Abon, Harlow, GU34	