
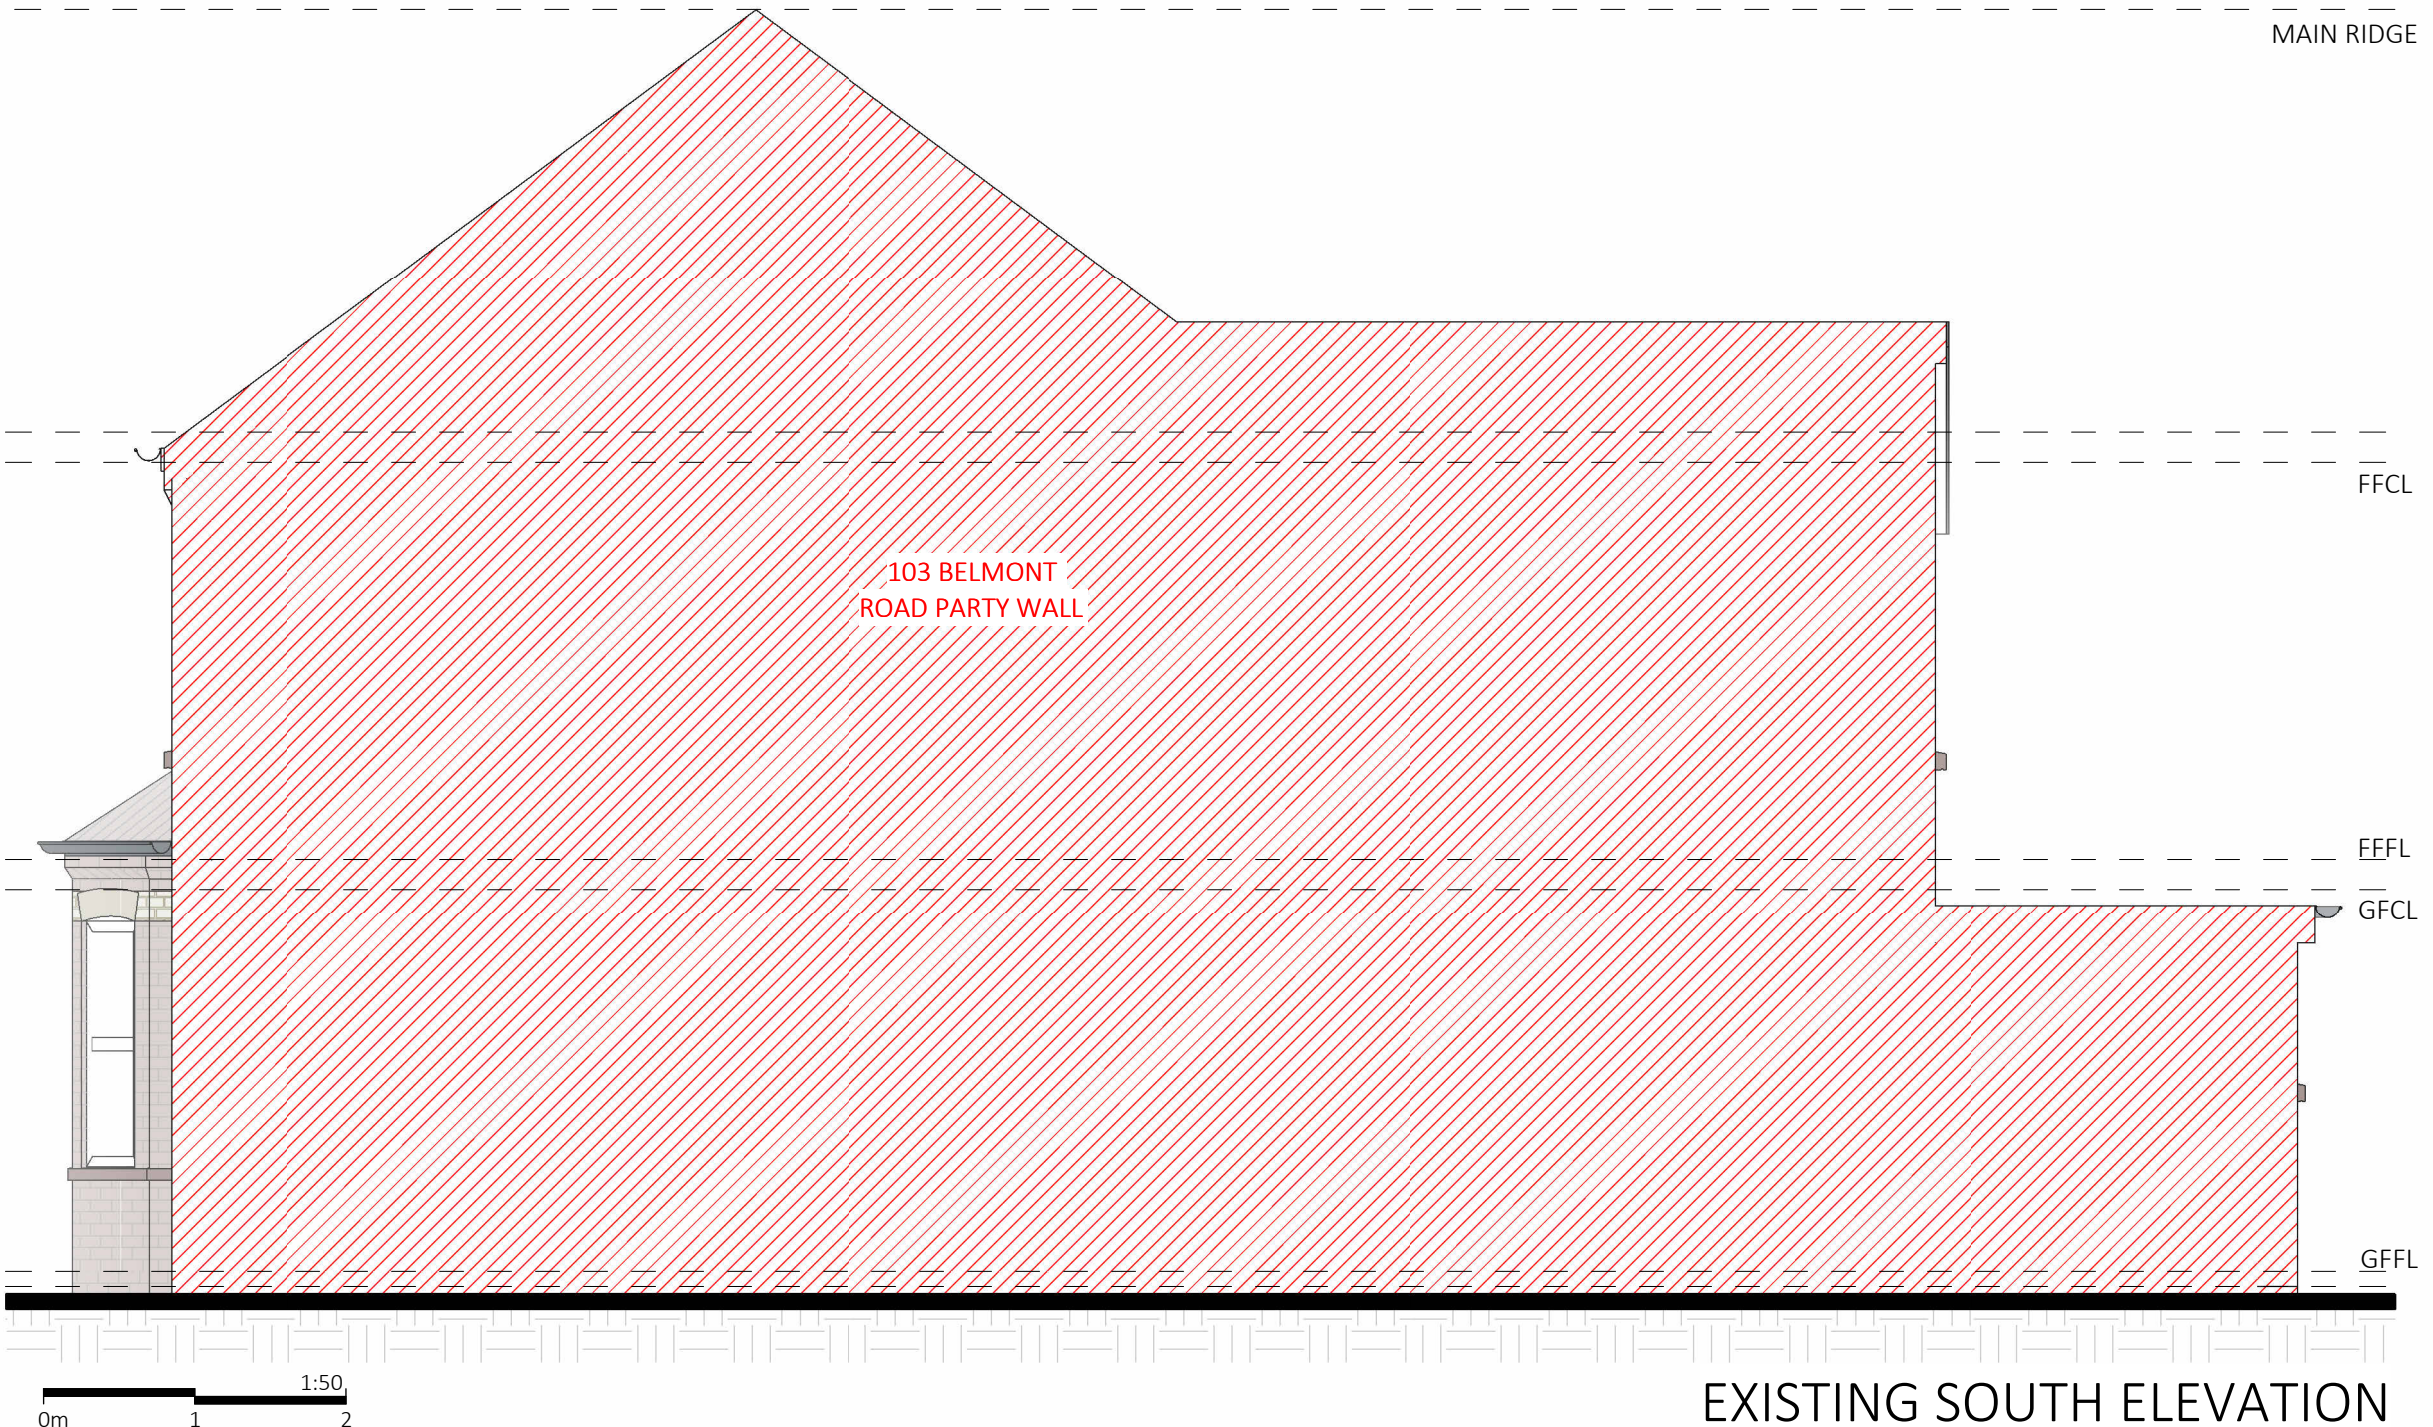
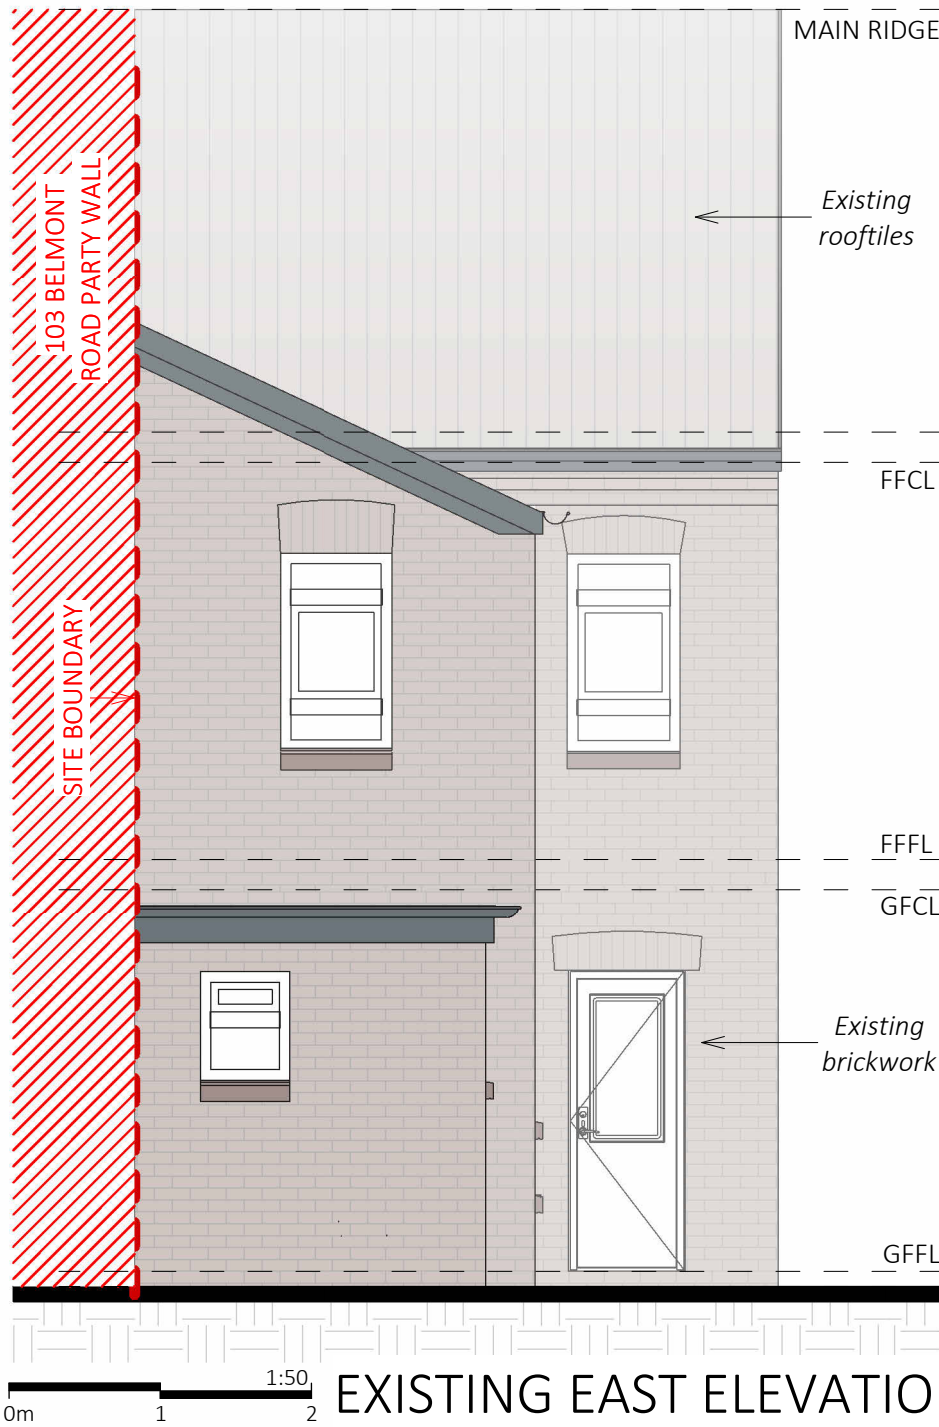
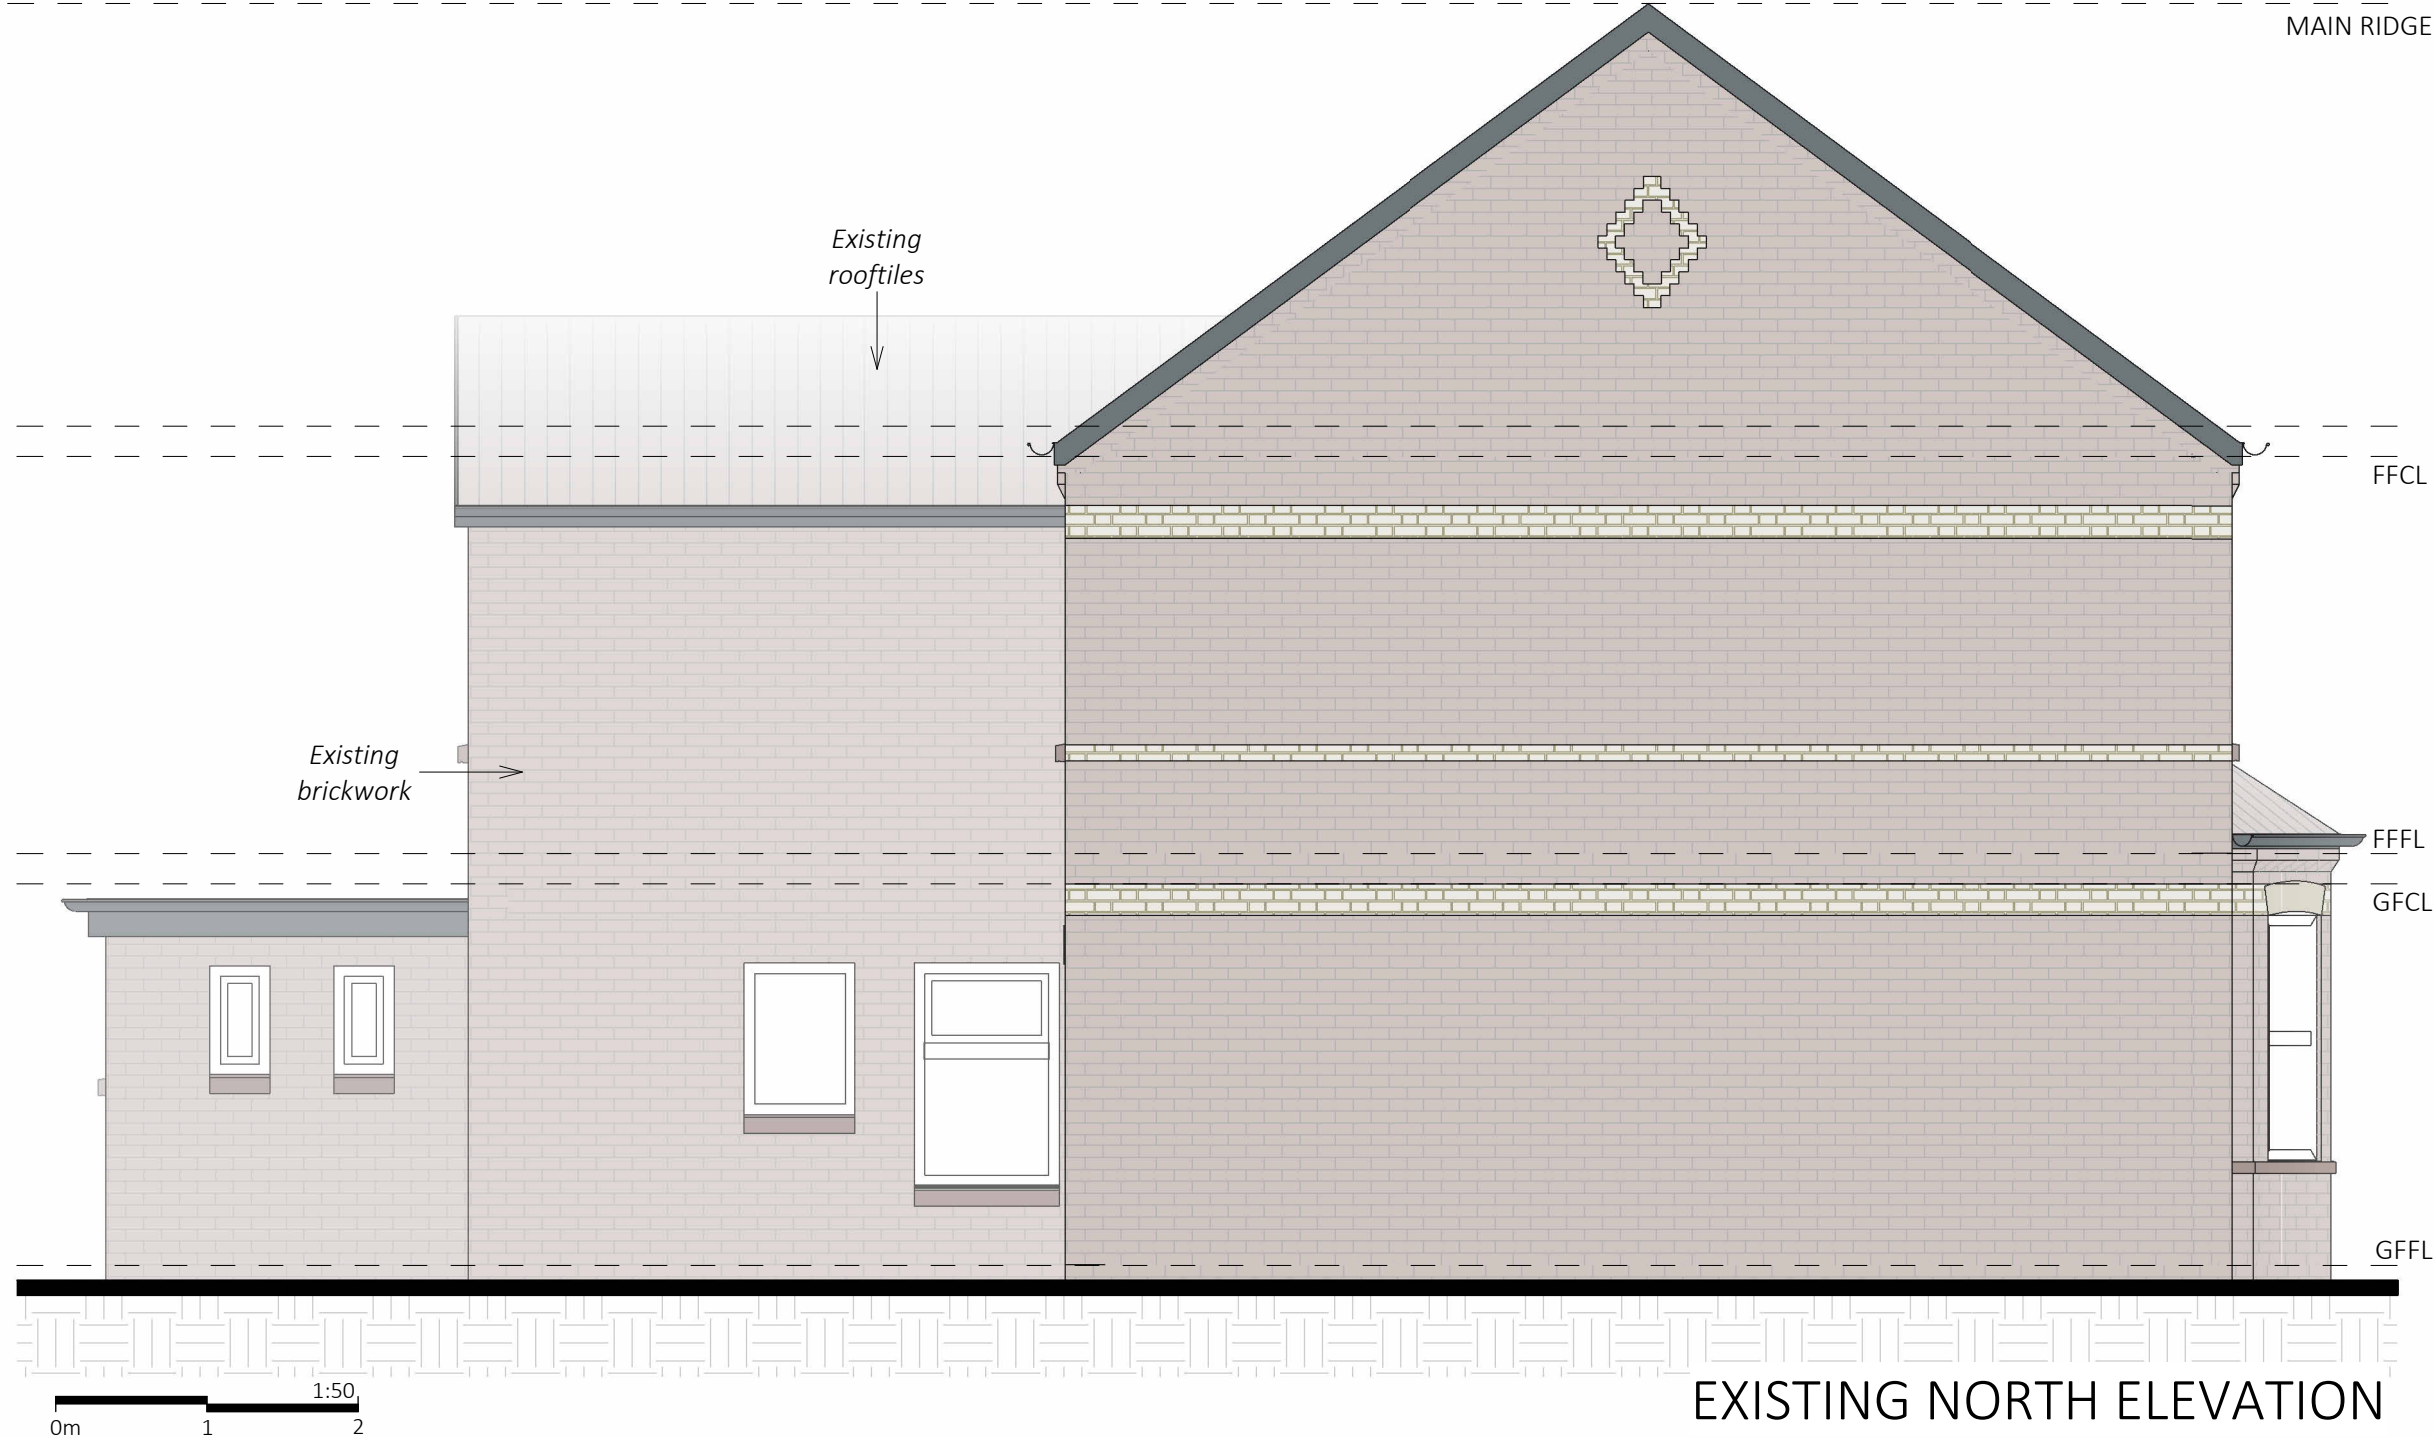


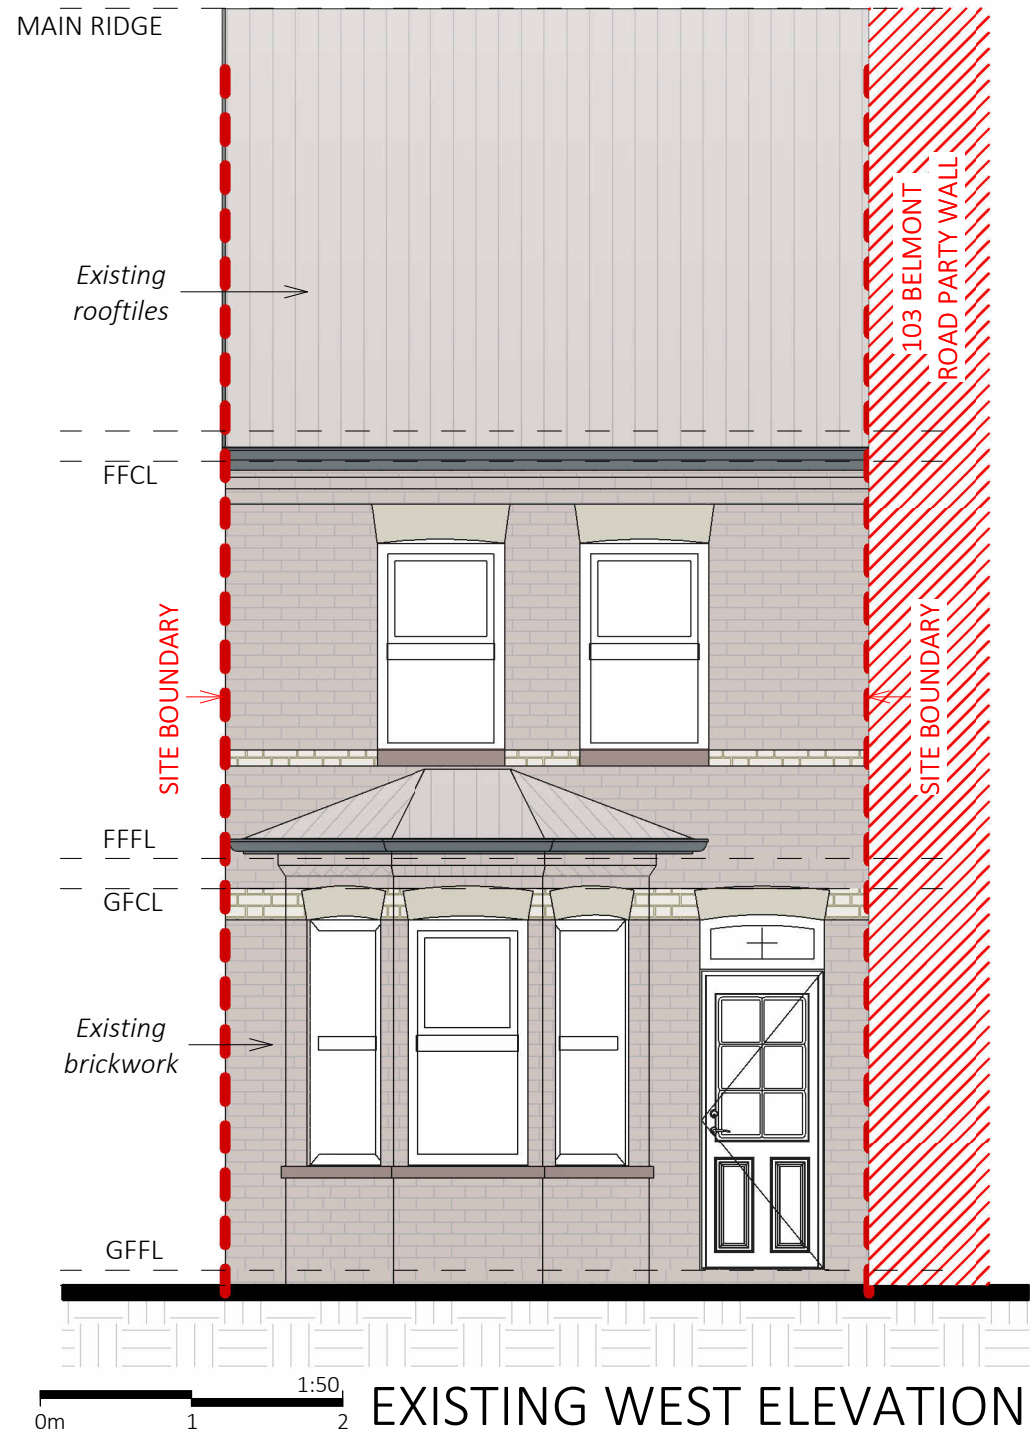

- NOTES:
1. The copyright of this drawing is vested in BLACK ELEPHANT ARCHITECTURE STUDIO LTD drawings and it may not be reproduced in whole or part or used for the manufacture of any article without the express permission of the copyright holders.
 2. Work to figured dimensions only.
 3. This drawing is to be read in conjunction with all relevant BLACK ELEPHANT ARCHITECTURE STUDIO LTD drawings and specifications.

A1	First issue.	YB	17/03/26
REV	DESCRIPTION	BY	DATE
STATUS:			
PLANNING			
BLACK ELEPHANT ARCHITECTURE STUDIO LTD 31 Friern Barnet Road, New Southgate, London, N11 1NE T: 02083 680 147 M: 07788 450 143 E: info@be-architecture.co.uk W: www.be-architecture.co.uk			
SITE: 101 BELMONT ROAD, READING, BERKSHIRE, RG30 2UY			
TITLE: EXISTING ELEVATIONS			
SCALE: @A2 1 : 50	DATE: 17/03/26	DRAWN BY: YB	CHECKED BY: HP
PROJECT NO: 25117	DRAWING NO: ED-03	REVISION: A1	