LANDSCAPE SCHEME

	Species Name	Pot sizes	Plants Height	Plants Spread	Quantity	Plants Girth Average	Single/Multi stem	Plants qty (per m2)
1	Wild Privet (Ligustrum Vulgar) Semi - Evergreen	5L	1.6M	0.7 M	45	5-8 cm	Multi	4
	Acer Campestre (Deciduous Tree)	4L	2.25M	1.2M	4	8-10 cm	Single	3
	Acer Palmatum (Japanese Acer) Deciduous Tree	5 L	1.50M	0.9M	12	8-10 cm	Single-Multi	4
	Photinia Variegata (Red Robin) Evergreen Shrubs	5 L	2.0M	1.5M	13	8-10 cm	Multi	4
	Salix(Tortuosa) Willow tree(Deciduous tree	5L	1.60M	0.9M	6	8-10 cm	Multi	5
	Camellias (Japonica Australis) Evergreen Shrubs	5 L	1.25M	0.8M	8	6-10 cm	Multi	4
	Corylus , Evergreen Shrubs	5L	0.9M	0.7M	8	4-8 cm	Multi	3
	Aucba Japonica, deciduous shrubs	5L	0.6 M	0.4M	13	8-10 cm	Multi	5
	Skimmia Japonica ,Evergreen shrubs	5L	0.7M	0.6 M	10	6-10 cm	Multi	4
	Magnolia Grandiflora ,Evergreen trees	5L	1.50M	1.20 M	8	8-10cm	Multi	5
	Photo Forest Flame ,Evergreen shrubs	3.5L	0.8M	0.4 M	7	8-10 cm	Multi	4
	Ceanothus Blue Mound,Evergreen shrubs	5L	0.8 M	0.6 M	6	6-8 cm	Multi	3
	Pittosporum Tenifolium , Evergreen shrubs	3.5L	0.9 M	0.7 M	3	8-10cm	Multi	4
	Aucba Japonica , Evergreen shrubs	5L	0.6M	0.5 M	7	6-10 cm	Multi	4
	Yew(Taxus baccata) , Evergreen Conifer	5	.8 M	0.5 M	17	8-10cm	Multi	5
	Italian Cypress tree , Evergreen	5L	1.2 M	0.9M	8	8-10 cm	Multi	5
	Thuja occidentalis , Evergreen tree	5L	1.80M	1.20M	6	8-10 cm	Single	4
	Rhododendron Elvira , Evergreen shrubs	10L	1.80M	0.9 M	4	8-10 cm	Multi	3

28	Grass area	Back Garden 444.00 M2	Using Bulk Grass , Meadow
29	Paving area With Porcelain	Back Garden 165 M2	Using Porcelain Slabs 900x600 TK20mm
24	Drive way / Pathway	Front Garden 168 M2 Back Garden 125 M2	Using the Block Pavers Permeable
27	Wall Bricks	Front Garden Raised beds	Using Wall Bricks , the 1st of the wall 0.25M Capping with water Proof Brick
26	Pea shingl area	Using the 10-20 MM Pea shingl with landscape membaring for control the weeds	

All the Flower beds will cover with landscape membaring and mulched.

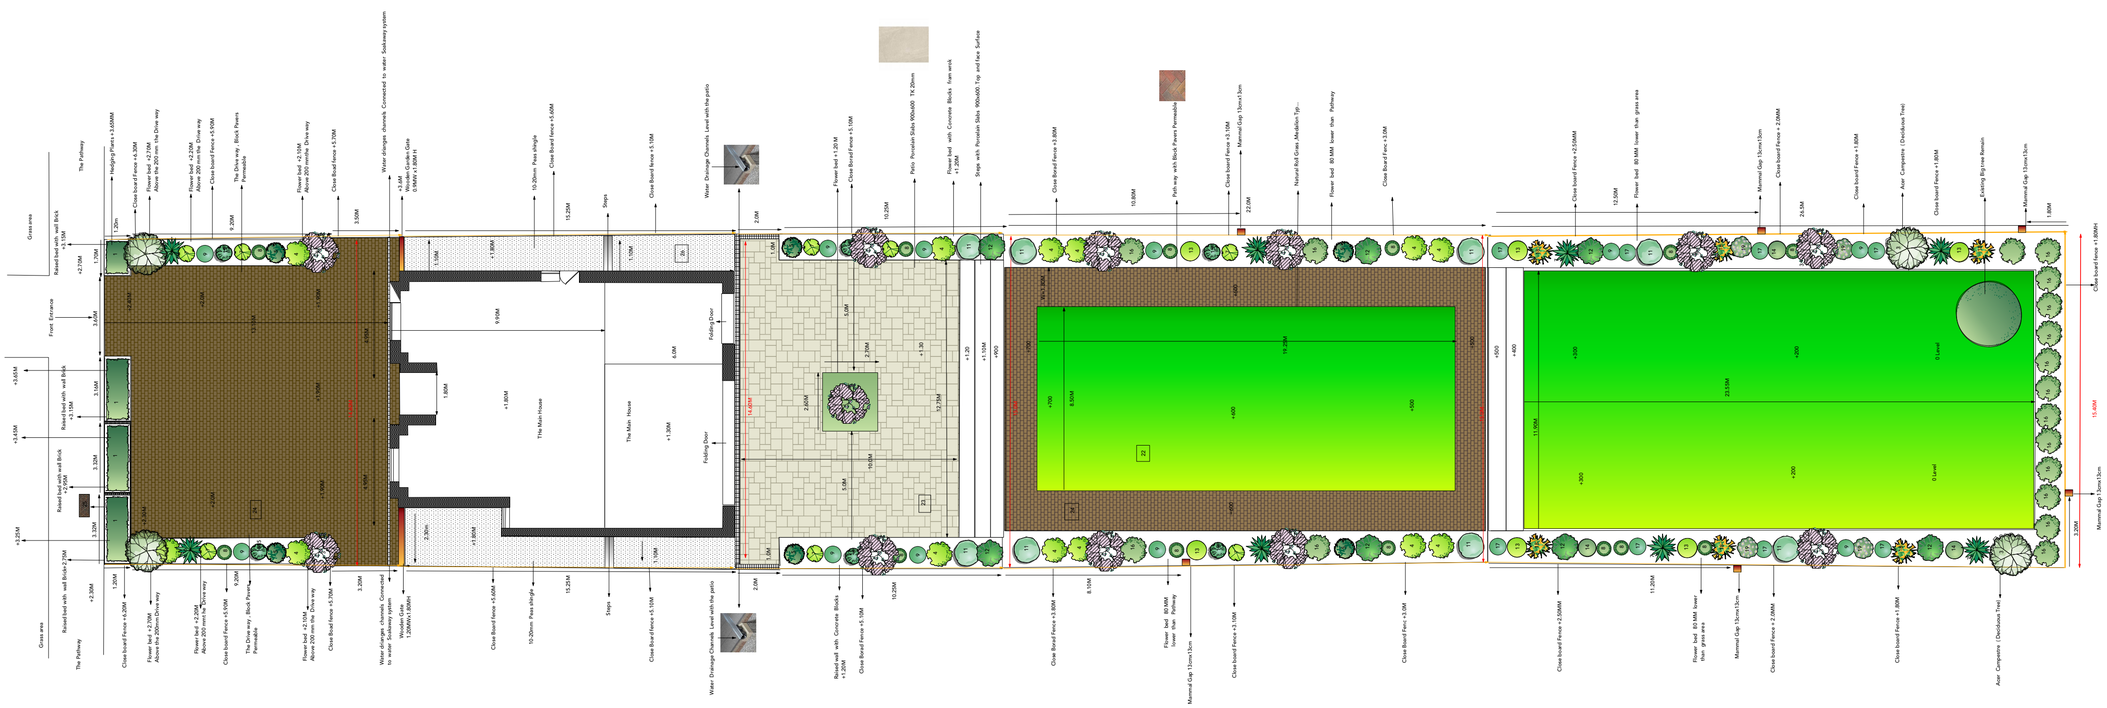

1 [Drawing Title]
Scale: 1:100

Dream Gardens
Landscape design and construction

36 Beaver Way
Woodley, Reading
Berkshire RG5 4UD

Telephone: 0118 969 2757
Free phone: 0800 011 2098
info@dream-gardens.co.uk
www.dream-gardens.co.uk

Project:Landscape Plan (Revised Plan A4)

[redacted]
122 Kidmore Road , Caversham Reading
RG47 NB [redacted]

Scale:1/100
Paper size:A1
Designer:Dr H.Donyavi
Date:29 April 2025

Do not scale from this drawing

Copyright@DreamGardens2013. All rights reserved.