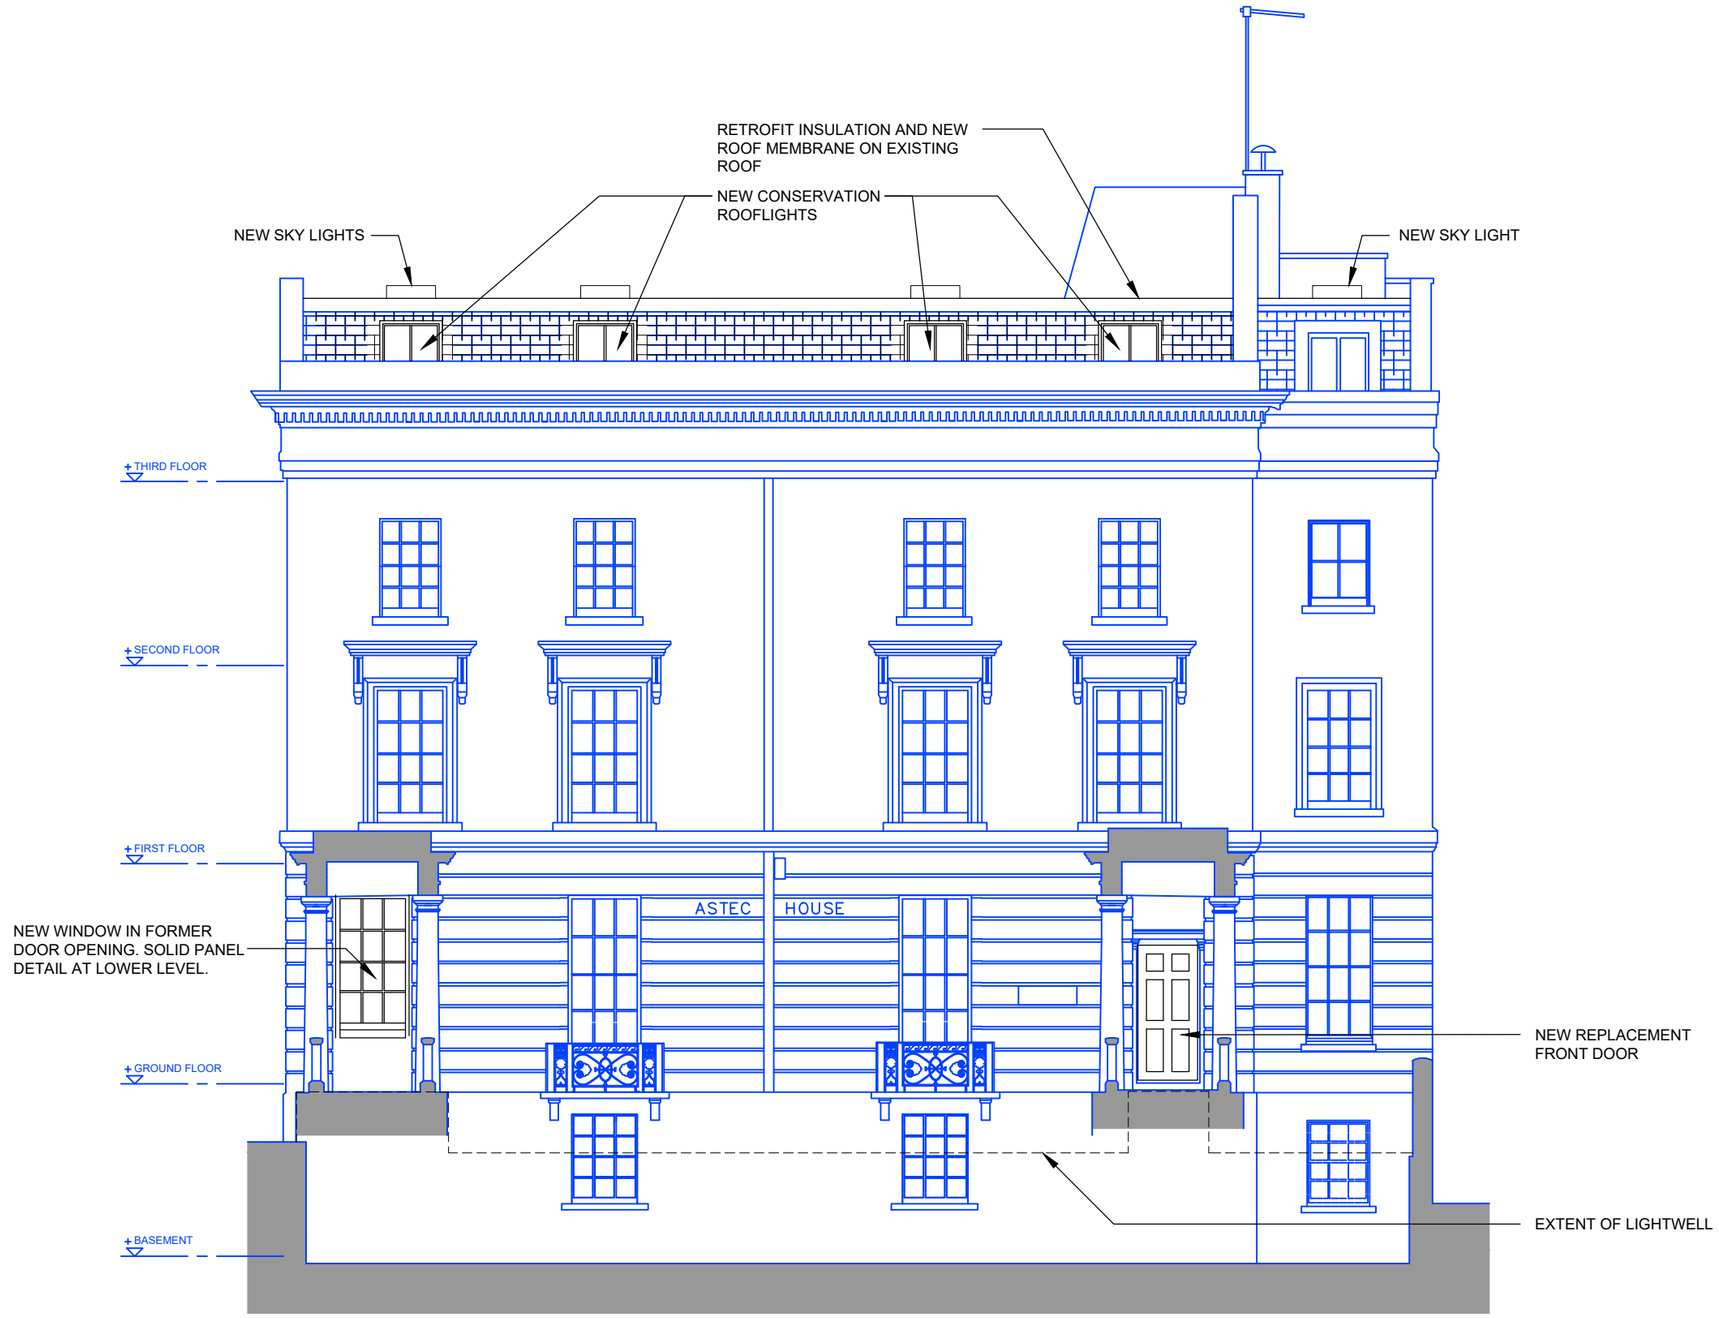


SOUTH ELEVATION 2

© Mountford Pigott LLP 2024 Reproduction in whole or in part by any means is prohibited without the prior permission of Mountford Pigott LLP.

This drawing is only to the stated scale if it is printed correctly. MPLLP cannot accept responsibility for the incorrect scaling of drawings printed by third parties.

All dimensions are in mm unless otherwise stated.

If this drawing forms part of an application for planning permission on behalf of the applicant named below, it shall not be used for any other purpose without the express permission of Mountford Pigott LLP.

This drawing may incorporate information from other professionals. Mountford Pigott LLP cannot accept responsibility for the integrity and accuracy of such information.

This drawing is not suitable for construction. Design development is required in order to comply with Building Regulations requirements.

LIST OF INFORMANTS :

GREENHATCH SURVEY: 52799_01-04_PES_REV0
-
-
-
-

| REVISIONS | DATE | DRN | REV |
|---|---|---|---|
| ISSUED FOR PLANNING | 19.02.26 | HR | P01 |

**KEY:**

EXISTING BUILDING FABRIC

NEW BUILDING FABRIC




KEY PLAN (NOT TO SCALE)

North

**NOTE:**

ALL STRUCTURAL WORK AND MASONRY REPAIR SHALL BE IN ACCORDANCE WITH THE MORTON PARTNERSHIP'S STRUCTURAL ASSESSMENT REPORT REFERENCE DB/23752-02.

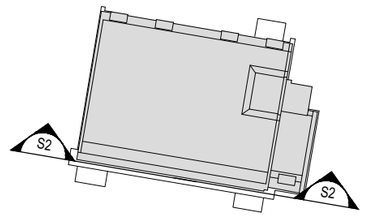ALL STONE REPAIR WORK SHALL BE CARRIED OUT WITH LIME MORTAR AND MATERIALS COMPATIBLE WITH AN HISTORIC BUILDING.

EXISTING SLIDING SASH WINDOWS SHALL BE RENOVATED AND DRAUGHT STRIPPED.

This drawing contains critical information in colour

0 1m 2m 3m 4m 5m

MountfordPigott

ASTEC HOUSE
READING

SOUTH ELEVATION SHOWING LIGHTWELL AS PROPOSED

| PROJECT | ORIGINATOR | TYPE | NUMBER | REVISION |
|---|---|---|---|---|
| 2486 | MP | DR | P014 | P01 |

1:100 @ A3 04.25

DRAWN BY SB