


LIST OF INFORMANTS :

GREENHATCH SURVEY: 52799_01-04_PES_REV0
-
-
-


REVISIONS	DATE	DRN	REV
ISSUED FOR PLANNING	23.02.26	DR	P05

This drawing contains critical information in colour

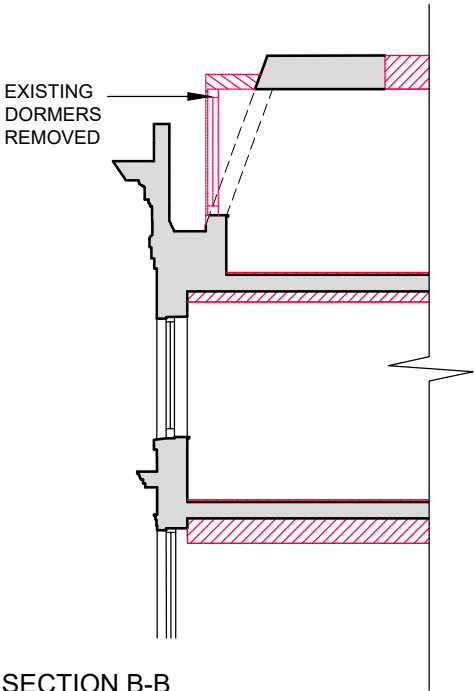


SECTION B-B
(SEE SECTIONS FOR DETAILS)

- TAKE DOWN EXISTING DORMERS.
- TAKE DOWN EXISTING EXTERNALLY MOUNTED SECURITY SCREENS AND BARS.
- STRIP OFF EXISTING FLAT ROOM MEMBRANE.
- REMOVE EXTERNALLY MOUNTED CHILLERS AND MEP EQUIPMENT.

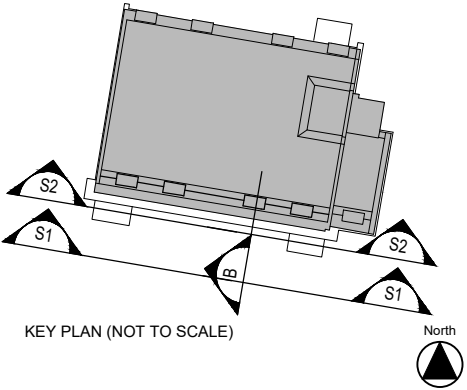


- INDICATES DEMOLITION
- INDICATES EXISTING STRUCTURE TO BE RETAINED
- - - WINDOWS BEYOND, EXISTING CONFIGURATION

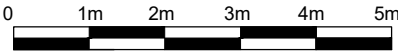

MountfordPigott
ASTEC HOUSE
READING
SOUTH ELEVATION
AS EXISTING
PROJECT ORIGINATOR TYPE NUMBER REVISION
2486-MP-DR-X011-P05



SOUTH ELEVATION 1

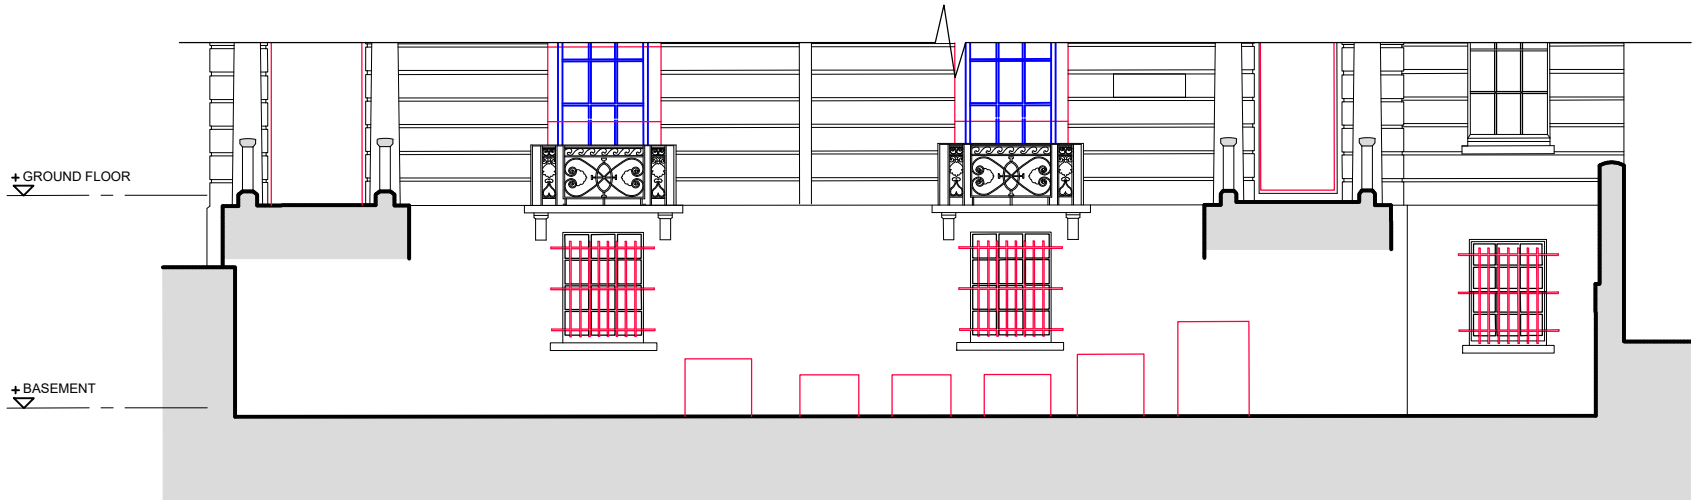

SOUTH ELEVATION 2