


Location Plan

Site Address: 2, Maytree Walk, Caversham, Reading, RG4 6LZ

Date Produced: 27-Apr-2026

Scale: 1:1250 @A4

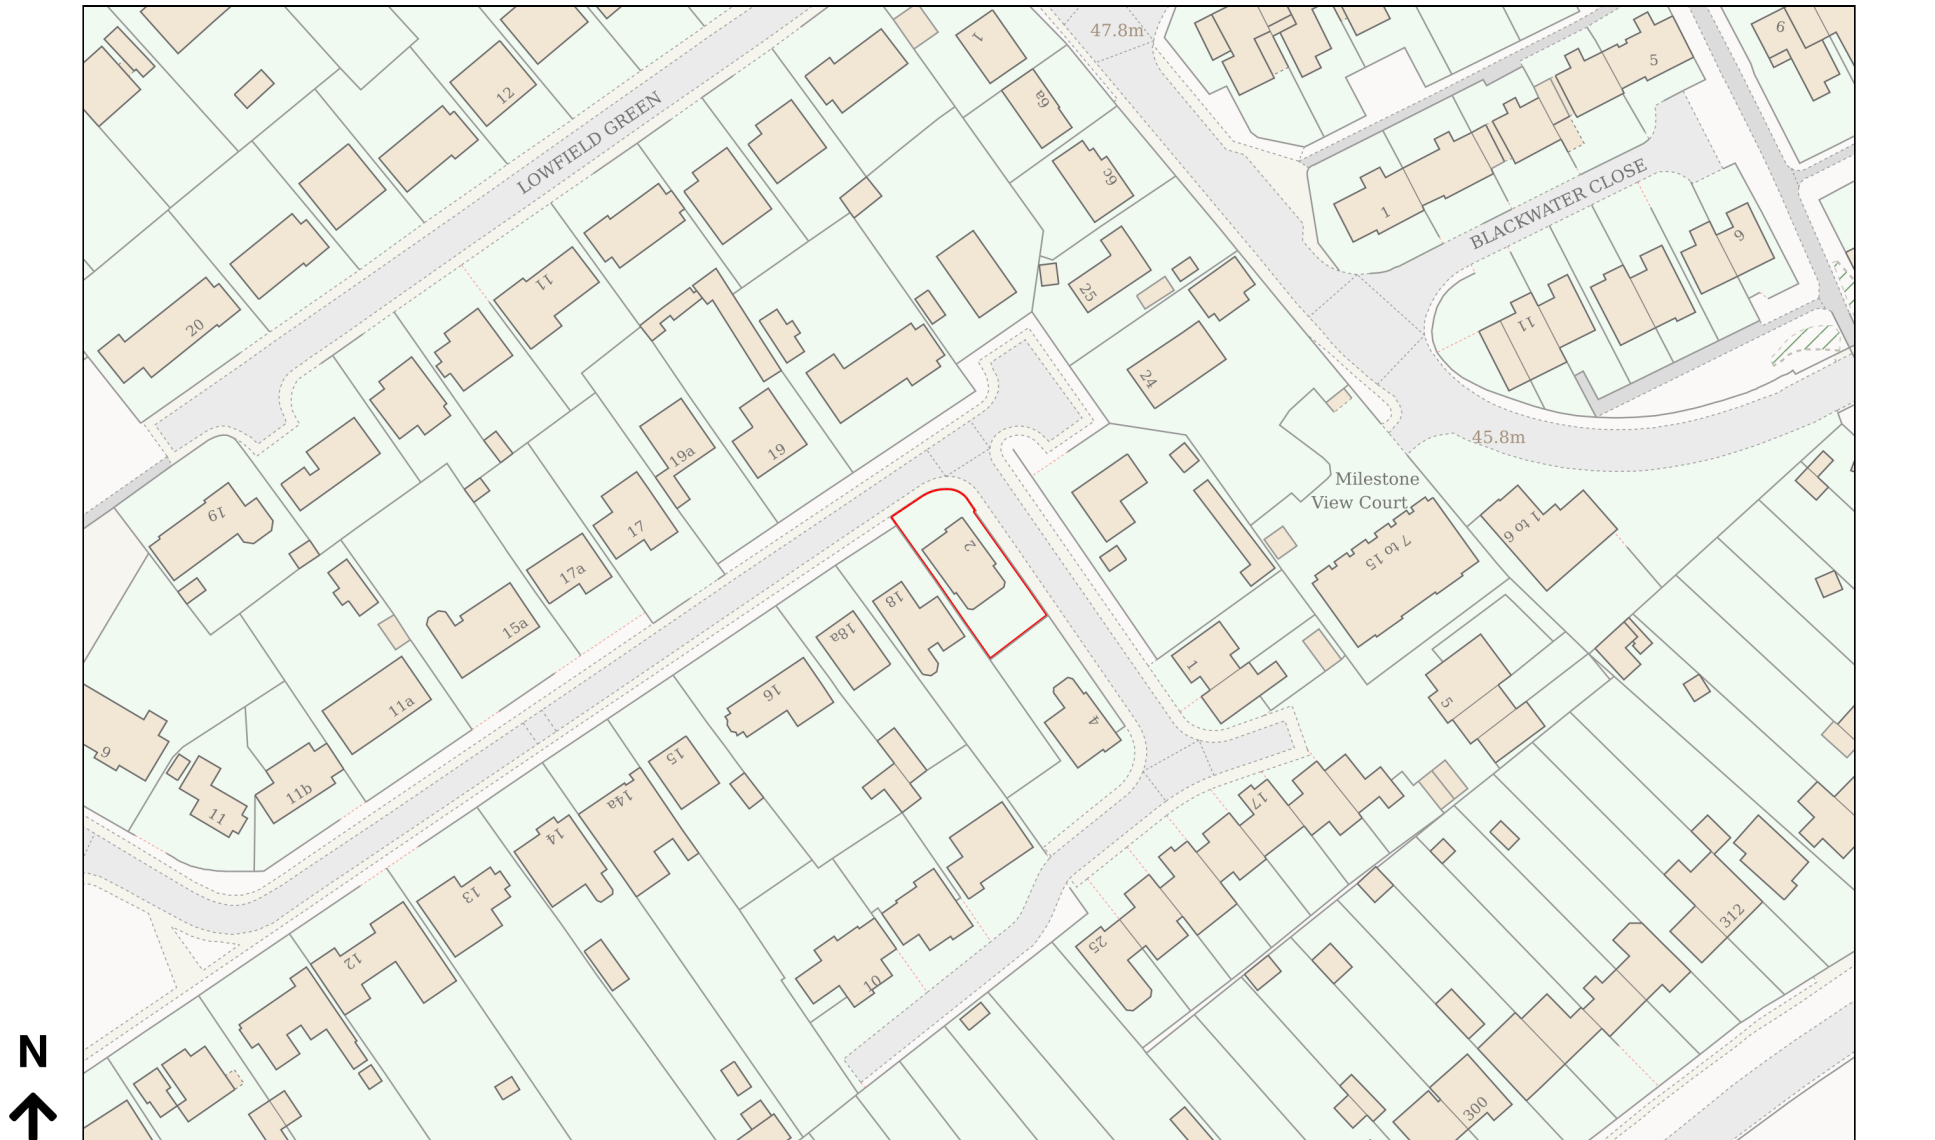

Planning Portal Reference: PP-14886319v1