



PROPOSED WORKS
Ref: LW47
Counterweight Guardrail ~12m total length
1100mm high Custom Design to comply
with BS 13374
RIVERSIDE CAR PARK LEVEL 7

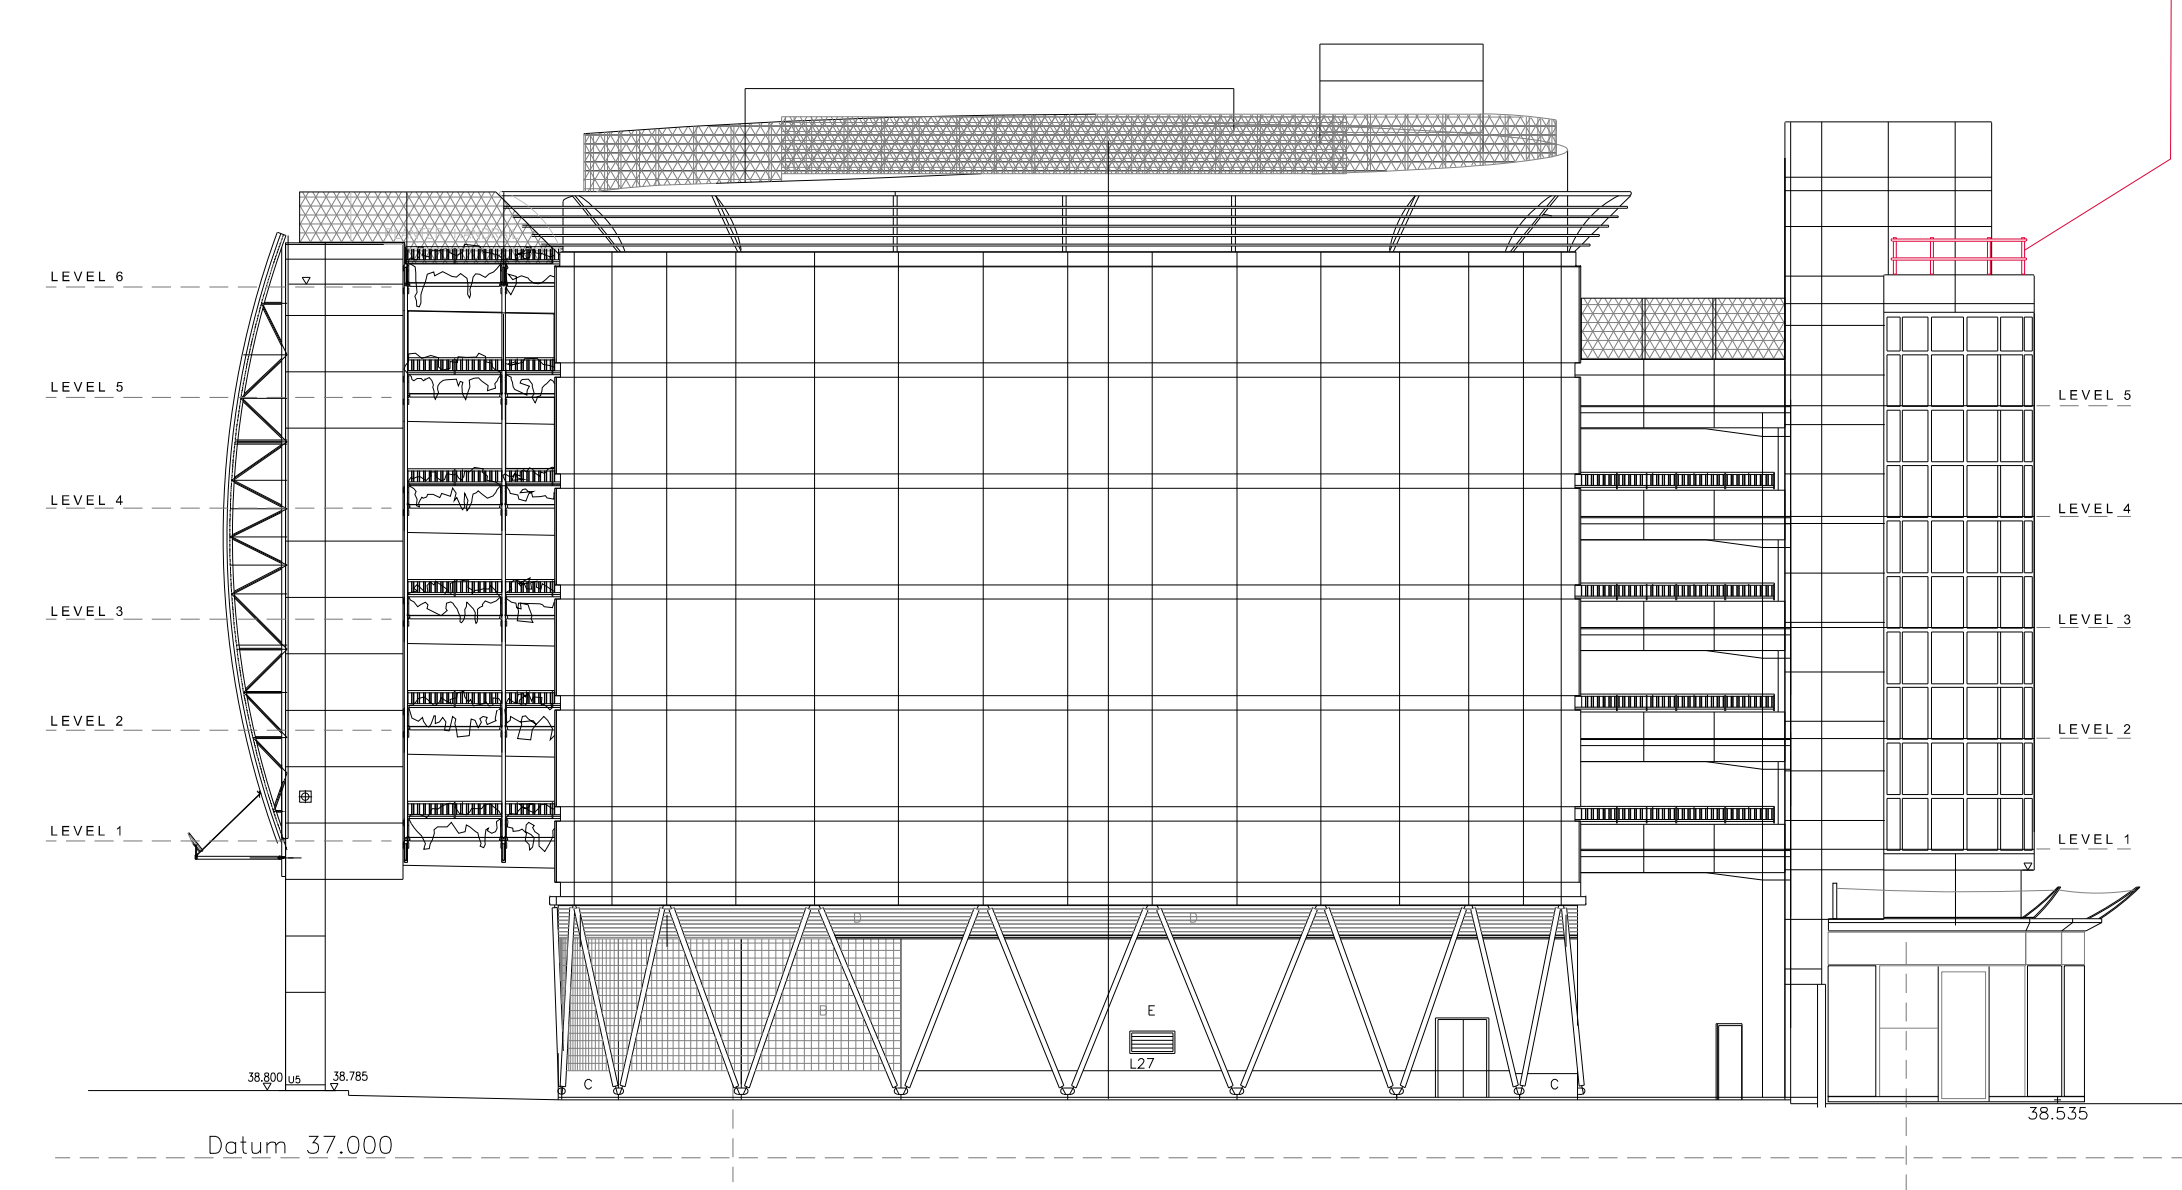


ELEVATION S Riverside Car Park North East Elevation

PROPOSED WORKS
Ref: LW46
Counterweight Guardrail ~36m
1100mm high
CINEMA ROOF (plant areas)

EXISTING RETAINED
Ref: HR016
Handrail .
CINEMA ROOF (plant area)

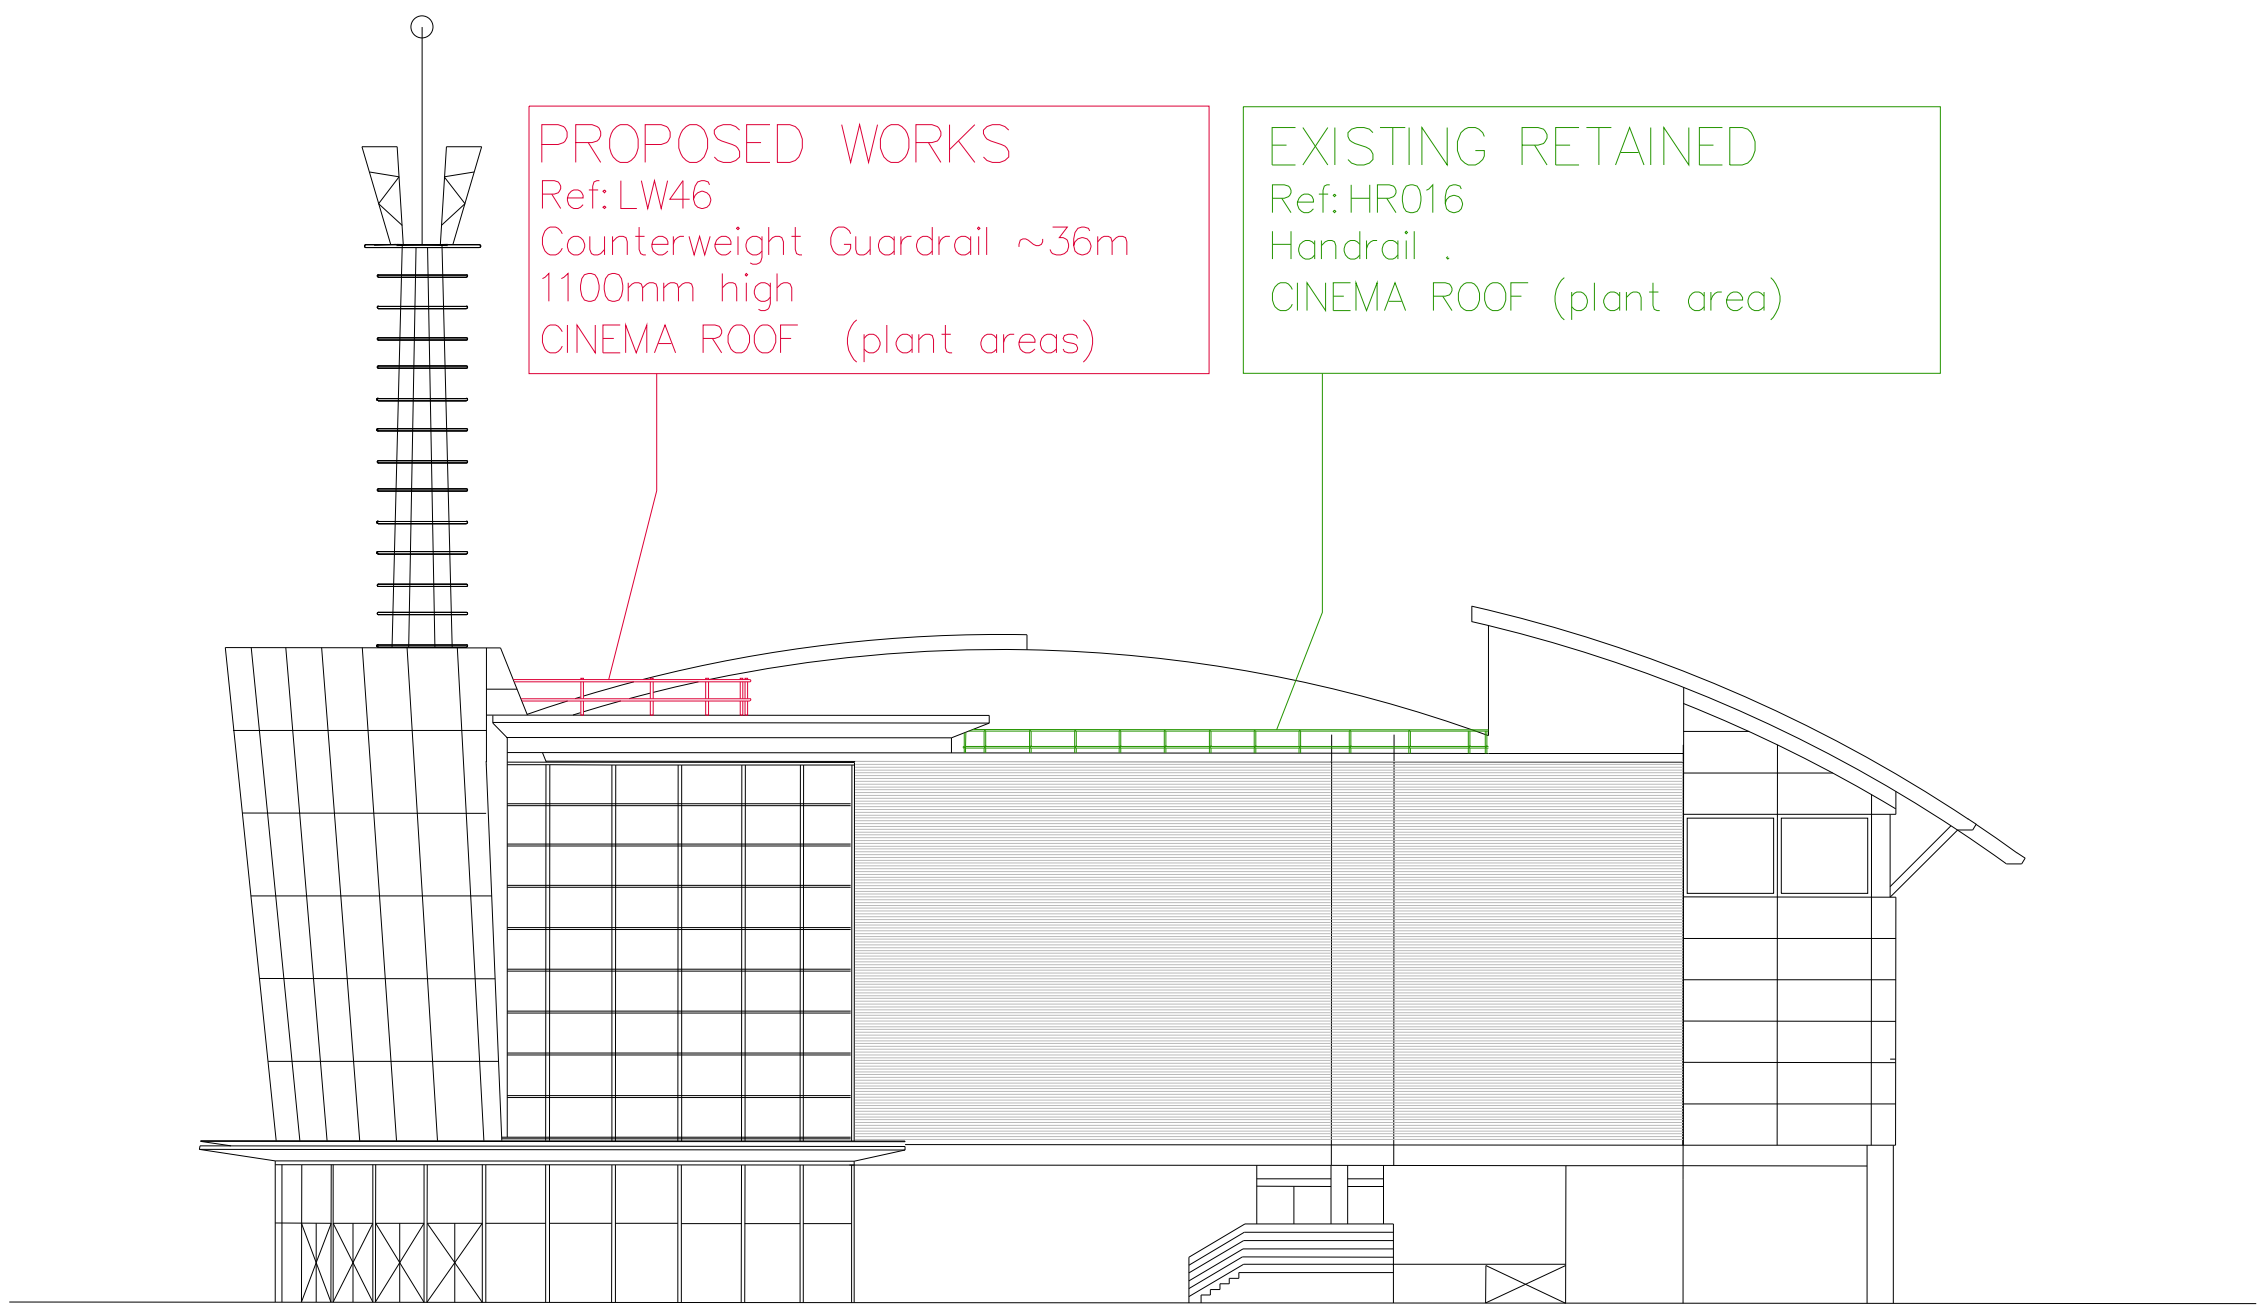


ELEVATION T Cinema South West Elevation

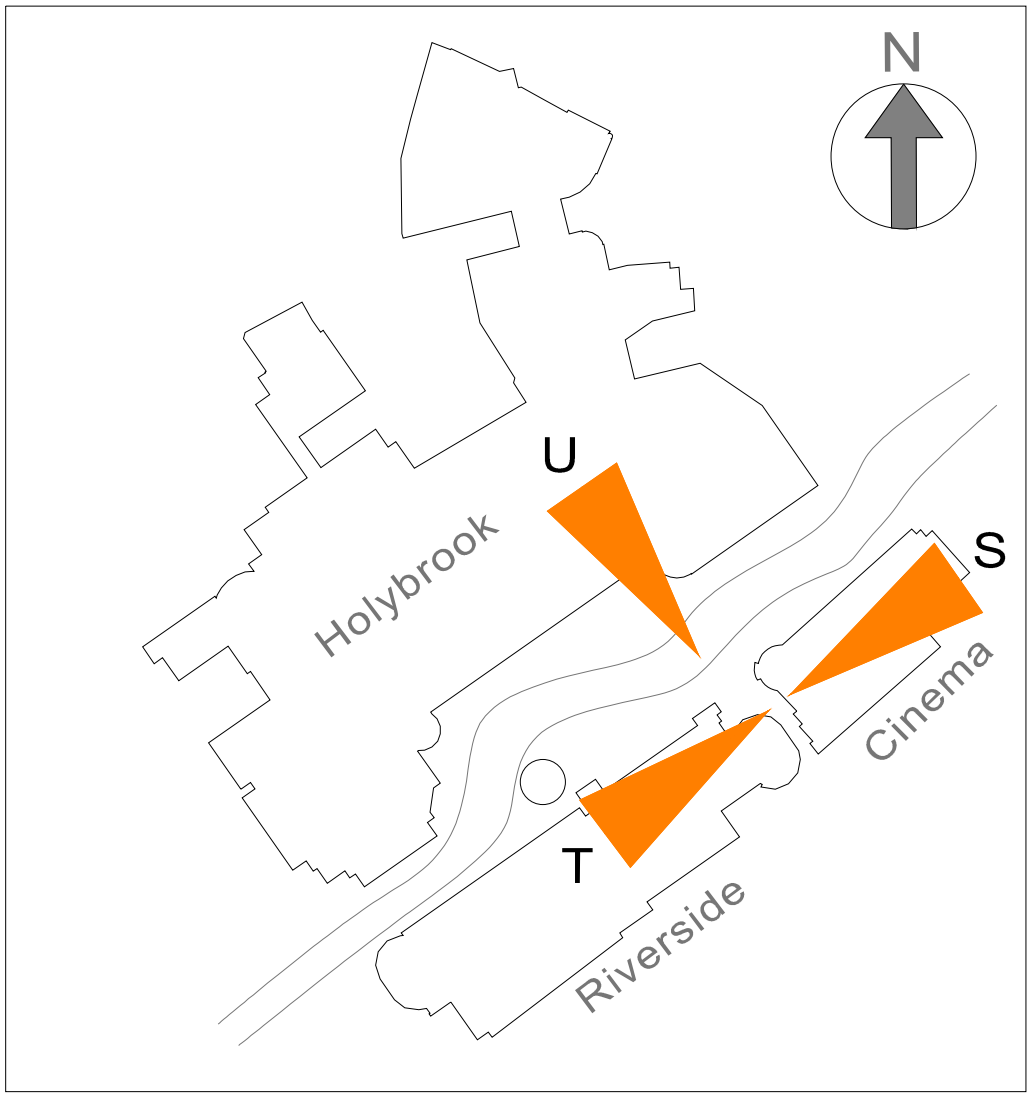

KEY PLAN ELEVATION VIEW POINT

PROPOSED WORKS
Ref: LW46
Counterweight Guardrail ~36m
1100mm high
CINEMA ROOF (plant areas)

PROPOSED WORKS
Ref: LW47
Counterweight Guardrail ~12m total length
1100mm high Custom Design to comply
with BS 13374
RIVERSIDE CAR PARK LEVEL 7

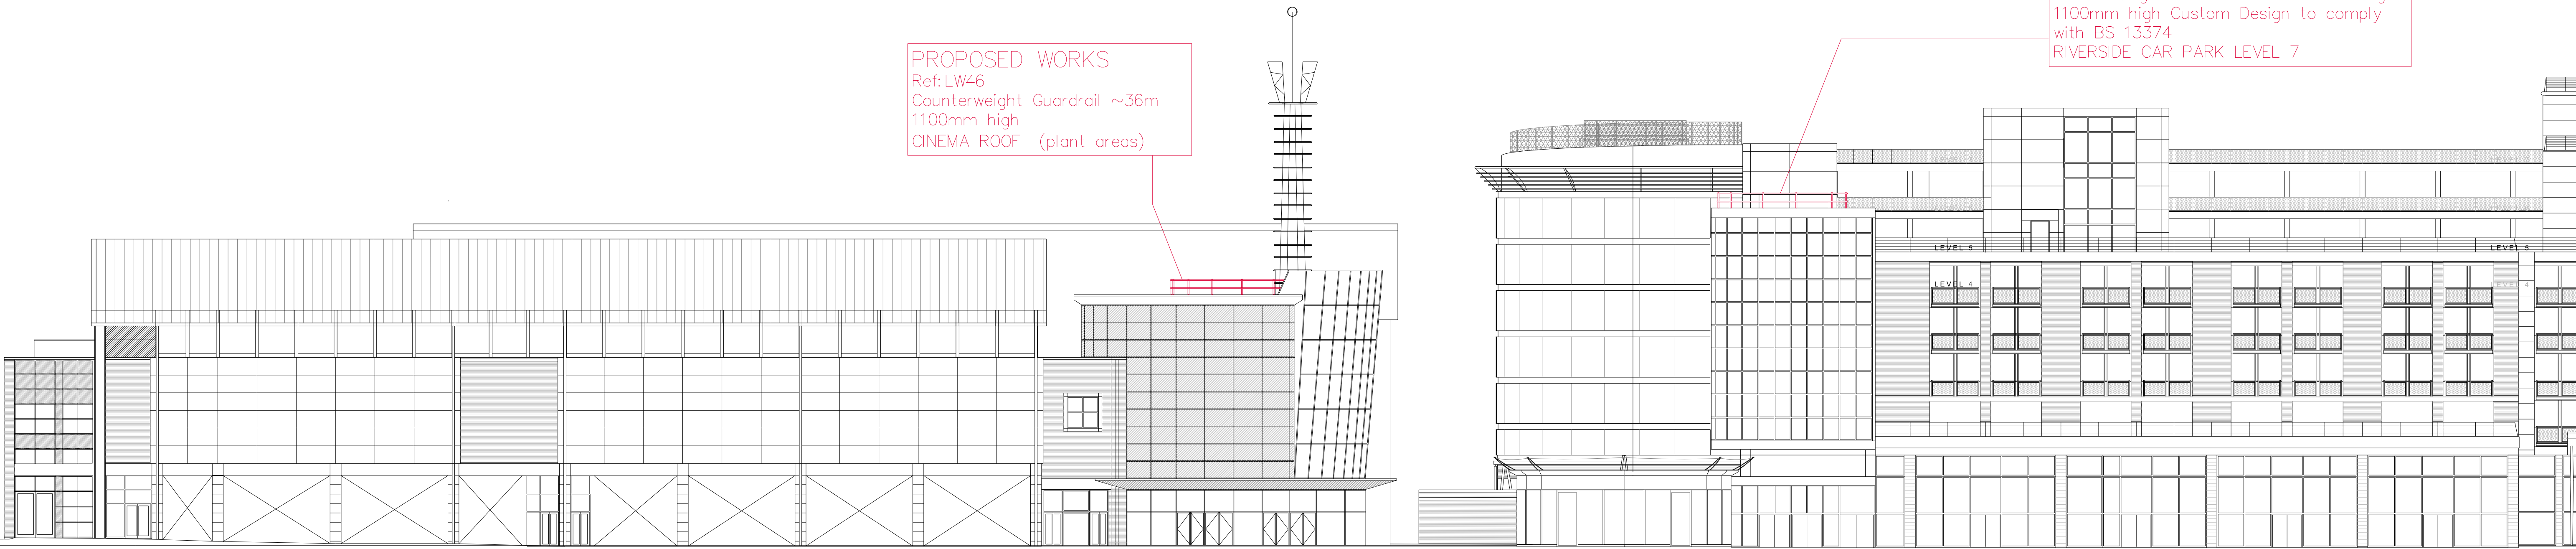

ELEVATION U Cinema Building and Riverside Car Park North West Elevation

NOTES

EXISTING SAFETY WIRE SYSTEMS
ARE LOCATED OUT OF PUBLIC VIEW
BEHIND THE LEVEL OF THE ADJACENT
PARAPET.

'DE-COMMISSIONED DO NOT USE'
RIGID PLASTIC SIGNS TO BE FITTED
TO ALL REDUNDANT FIXTURES

THE ORACLE SHOPPING CENTRE
EDGE PROTECTION WORKS 1:200 @ A1

PROPOSED ELEVATIONS

Rev A Revised to include PC's comments 16.03.26 pj.

Rev	Description	Date	By	Chkd



Real value in a changing world

Client
Hammerson UK Properties Ltd.

Project
The Oracle Shopping Centre
Reading

Description
EDGE PROTECTION
ELEVATION
PROPOSED

Scale
1:200 @ A1 Detail

Date
23.01.26

By
P.J.

Checked

Job
Oracle SC.
Edge Protection

Drg
OSC.EP.PRO.57.A

4 Longwalk
Stockley Park
Uxbridge
Middlesex UB11 1FE

T +44 (0)20 8759 4141
F +44 (0)20 8897 4731

www.joneslanglasalle.com

THIS DRAWING IS PROTECTED BY COPYRIGHT. IT MAY NOT BE REPRODUCED IN ANY FORM OR BY ANY MEANS FOR ANY PURPOSE, WITHOUT GAINING PRIOR WRITTEN PERMISSION FROM JONES LANG LASALLE