




ELEVATION K Broad Street, South East

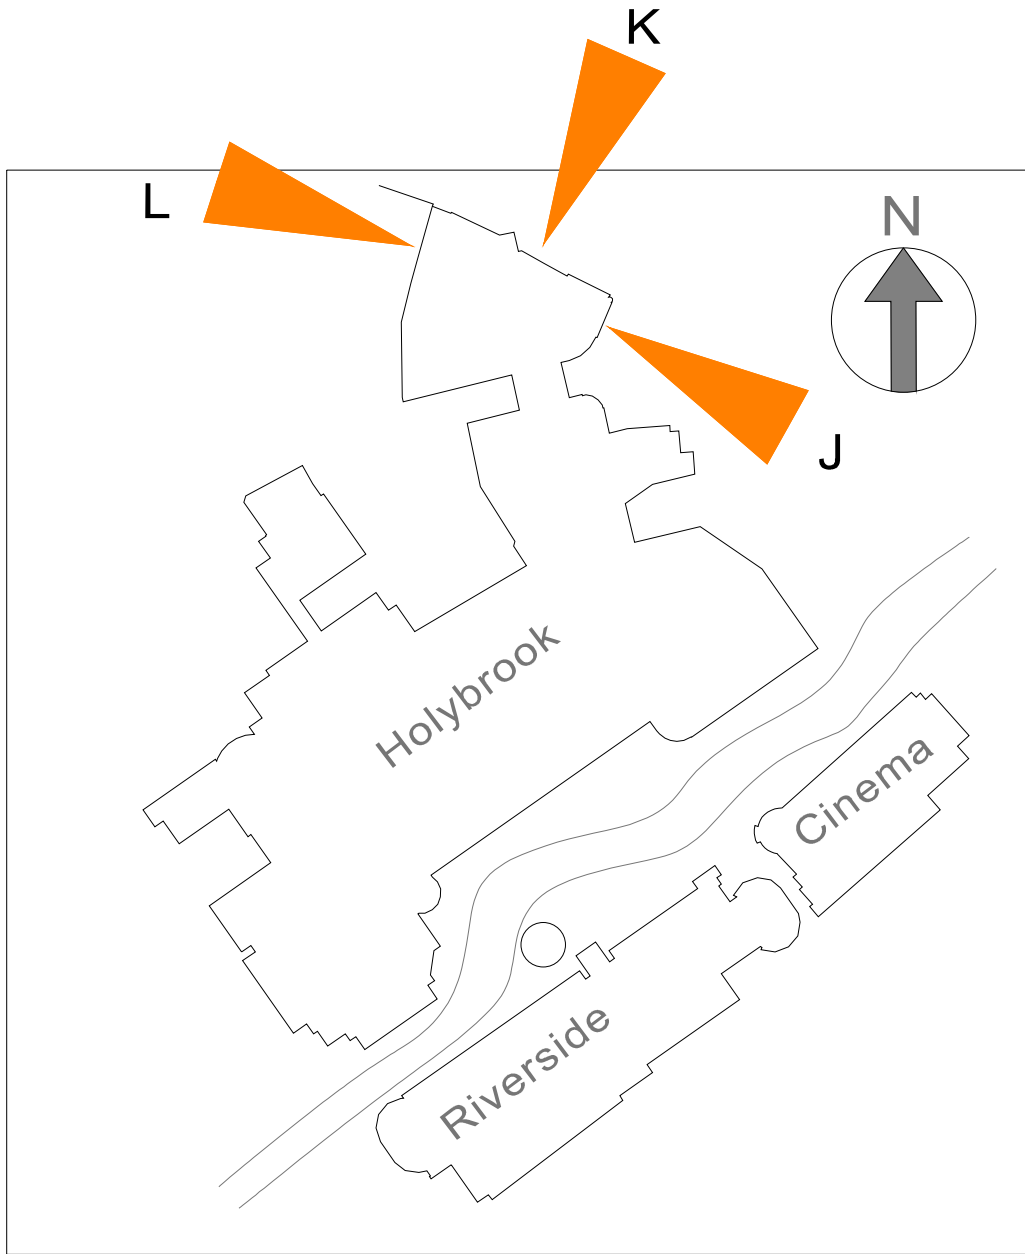

KEY PLAN ELEVATION VIEW POINT

NOTES


EXISTING SAFETY WIRE SYSTEMS ARE LOCATED OUT OF PUBLIC VIEW BEHIND THE LEVEL OF THE ADJACENT PARAPET.

EXISTING RETAINED
Ref: HR012, Handrail .
ROOF



Minster St corner elevation

ELEVATION J Minster Street, South West

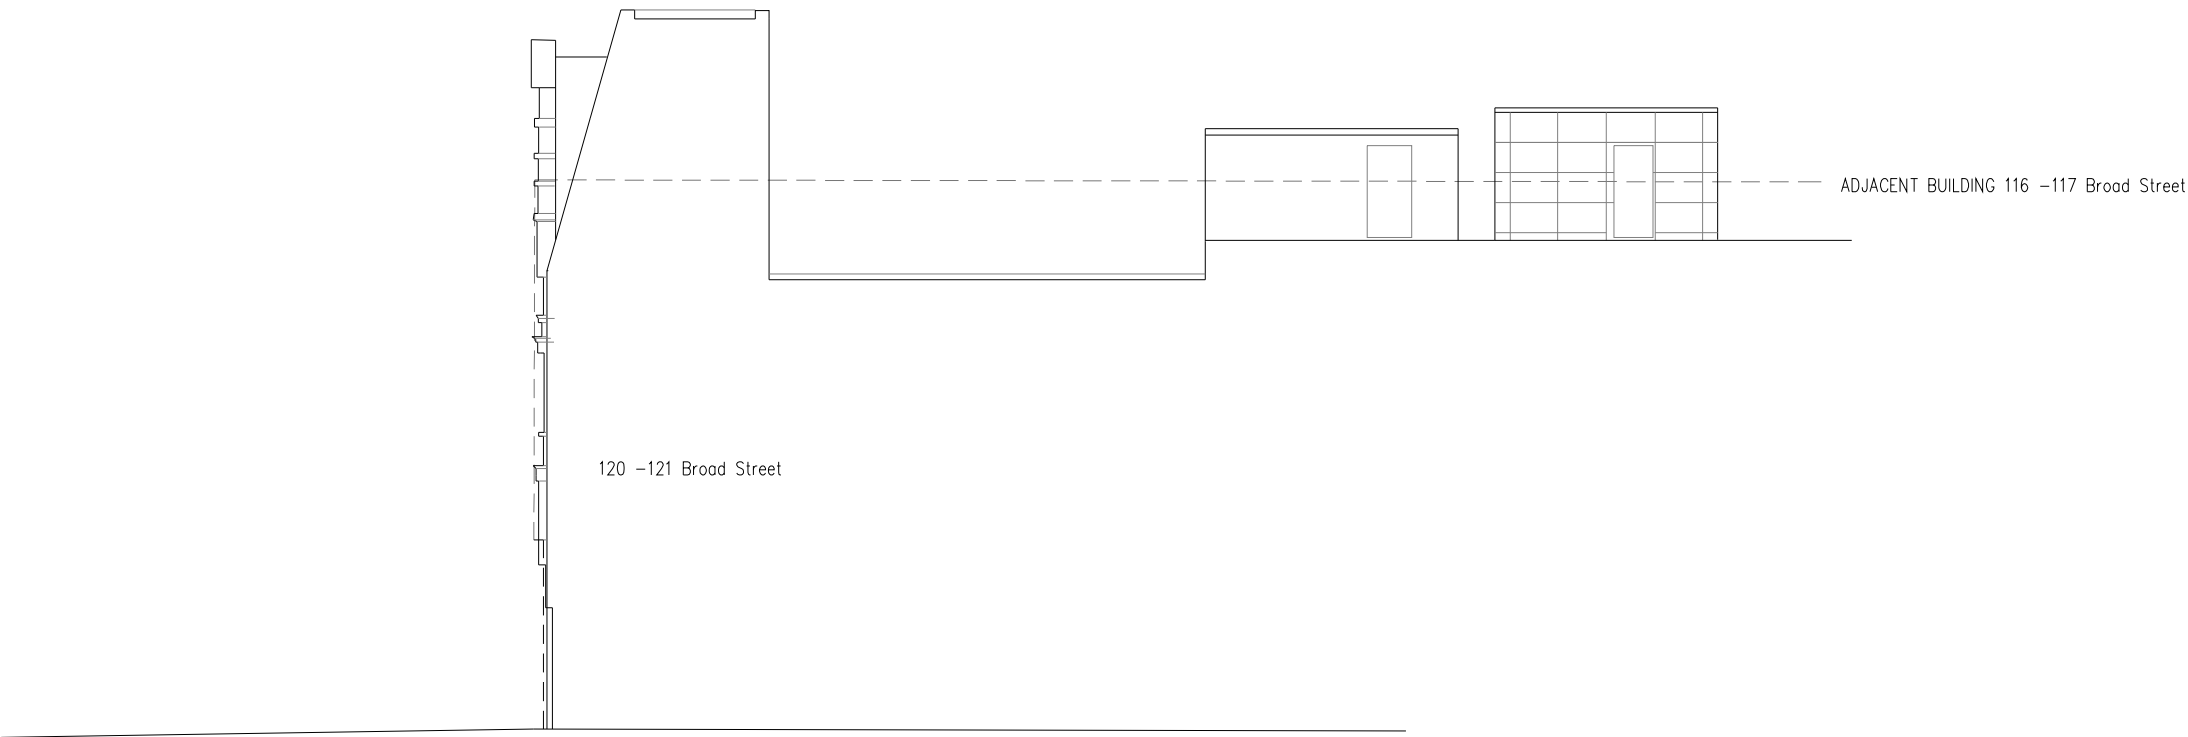

ELEVATION L Broad Street, North West

THE ORACLE SHOPPING CENTRE
EDGE PROTECTION WORKS 1:200 @ A1

EXISTING ELEVATIONS

Rev A Revised to include PC's comments 16.03.26 pj.

Rev	Description	Date	By	Chk'd
 Real value in a changing world		4 Longwalk Stockley Park Uxbridge Middlesex UB11 1FE		
		T +44 (0)20 8759 4141 F +44 (0)20 8897 4731		
		www.joneslanglasalle.com		
Client Hammerson UK Properties Ltd.		Scale 1:200 @ A1 Detail		
Project The Oracle Shopping Centre Reading		Date 23.01.26		
Description EDGE PROTECTION ELEVATION EXISTING		By PJ		
		Checked		
		Job Oracle SC. Edge Protection		
		Dwg OSC.EP.EX.04.		
		rev		

4 Longwalk Stockley Park Uxbridge Middlesex UB11 1FE

T +44 (0)20 8759 4141

F +44 (0)20 8897 4731

www.joneslanglasalle.com

THIS DRAWING IS PROTECTED BY COPYRIGHT. IT MAY NOT BE REPRODUCED IN ANY FORM OR BY ANY MEANS FOR ANY PURPOSE, WITHOUT GAINING PRIOR WRITTEN PERMISSION FROM JONES LANG LASALLE