


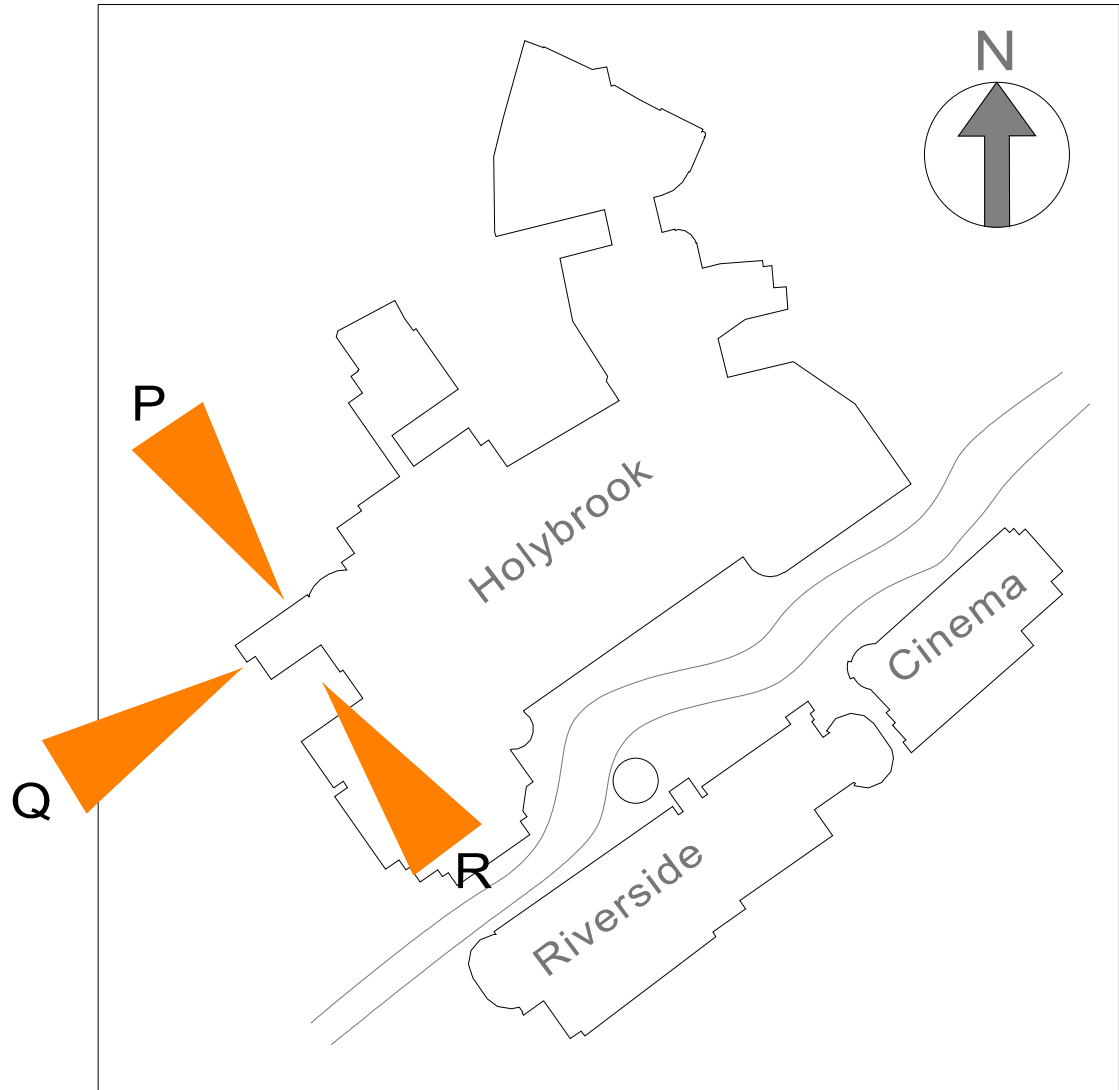

KEY PLAN ELEVATION VIEW POINT


NOTES

EXISTING SAFETY WIRE SYSTEMS
ARE LOCATED OUT OF PUBLIC VIEW
BEHIND THE LEVEL OF THE ADJACENT
PARAPET.

'DE-COMMISSIONED DO NOT USE'
RIGID PLASTIC SIGNS TO BE FITTED
TO ALL REDUNDANT FIXTURES


PROPOSED WORKS
Ref:LW01
Counterweight Guardrail 60m total length
1100mm high behind parapet
with spring return access gate
UPPER MALL LEVEL

ELEVATION P North West Elevation of Car Park Ramp

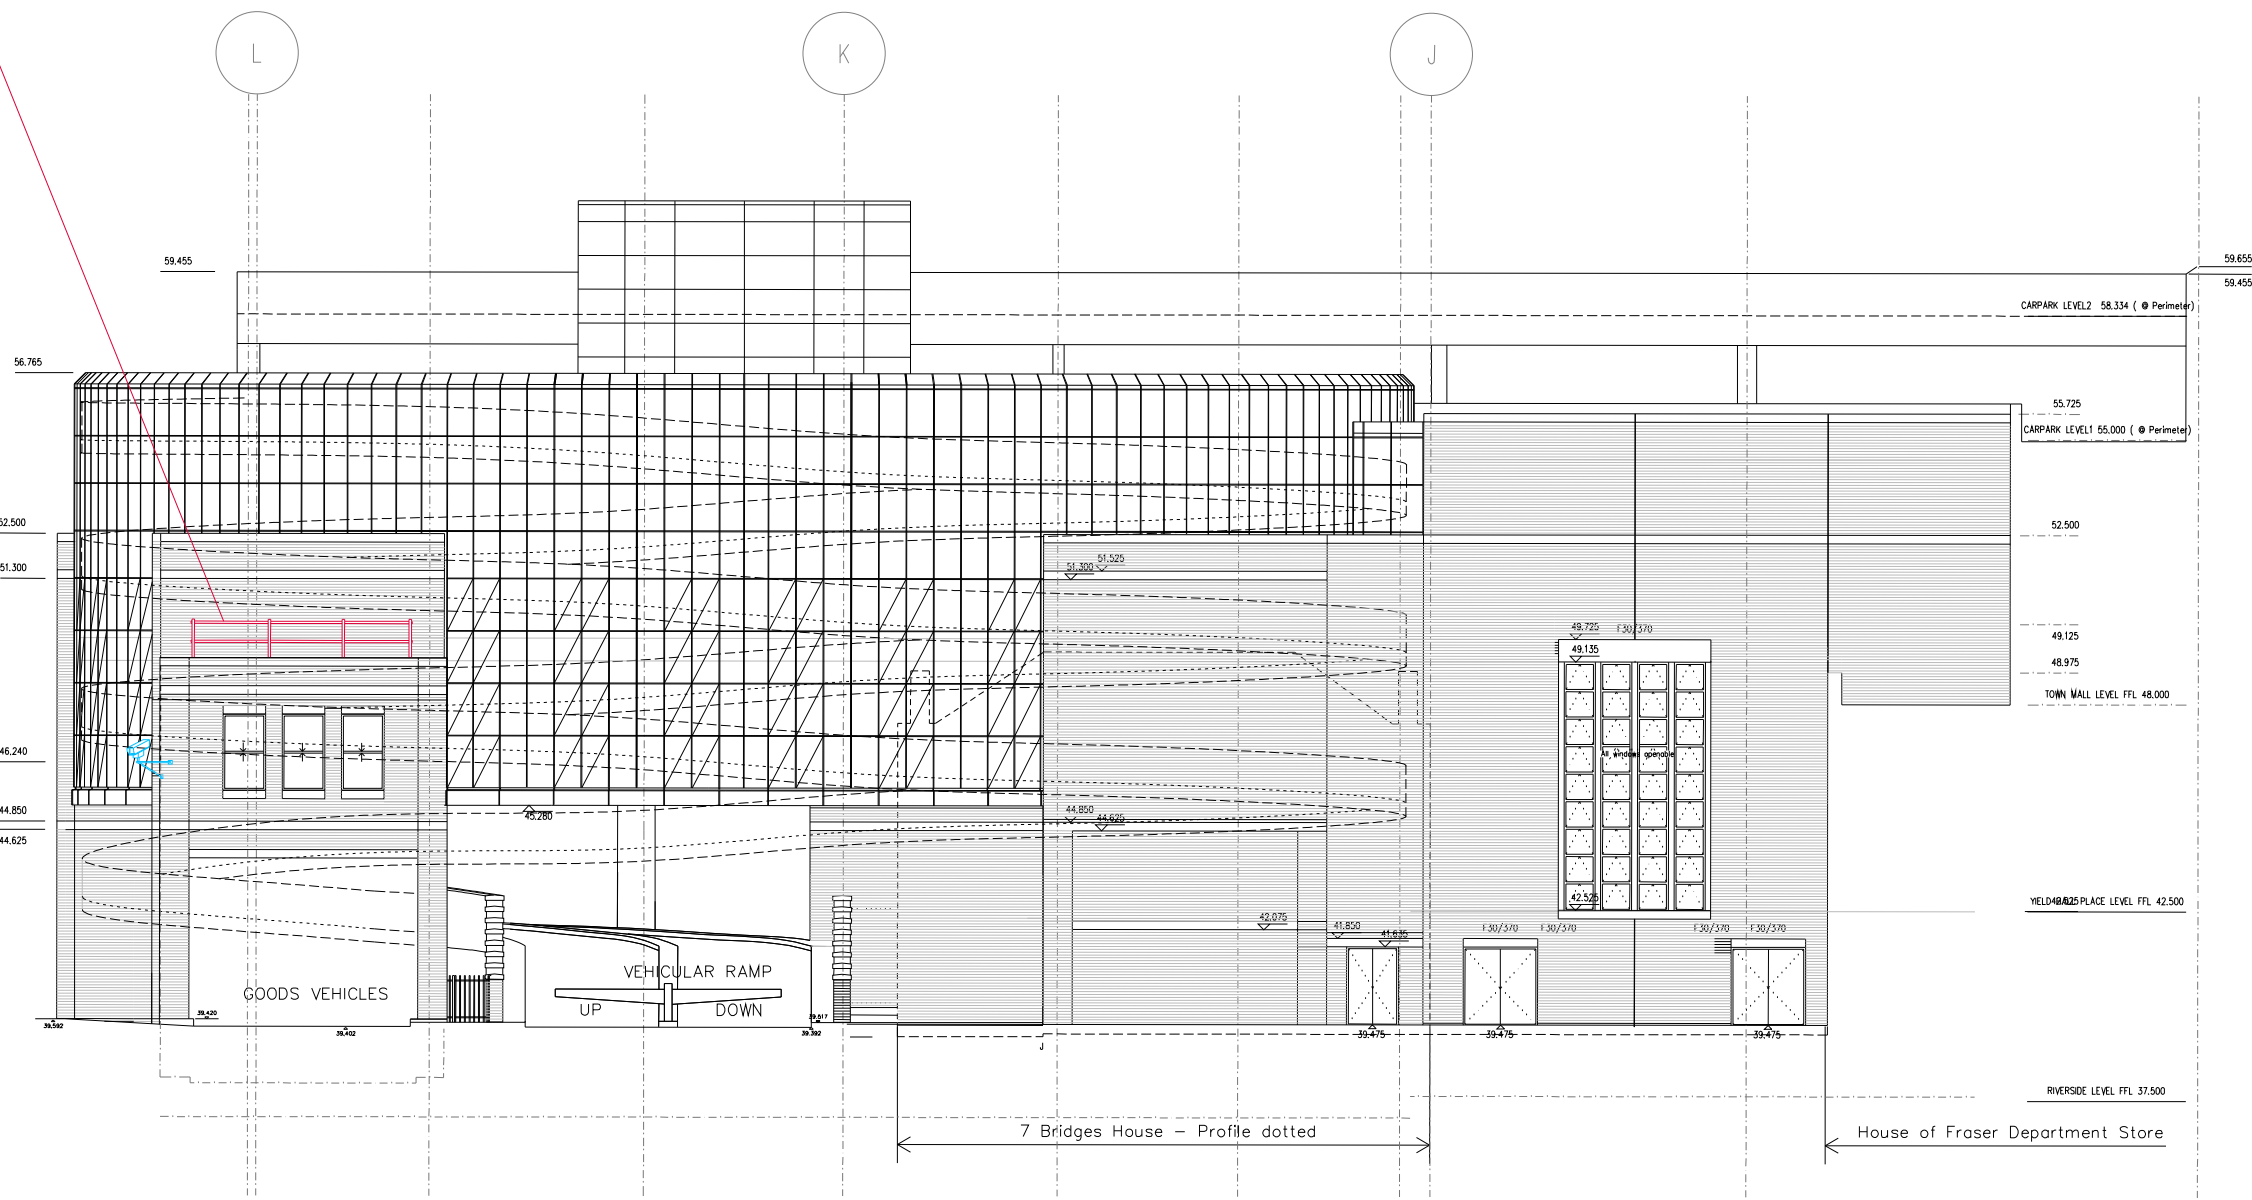

ELEVATION Q To Bridge Street

PROPOSED WORKS
Ref:LW01
Counterweight Guardrail 60m total length
1100mm high behind parapet
with spring return access gate
UPPER MALL LEVEL

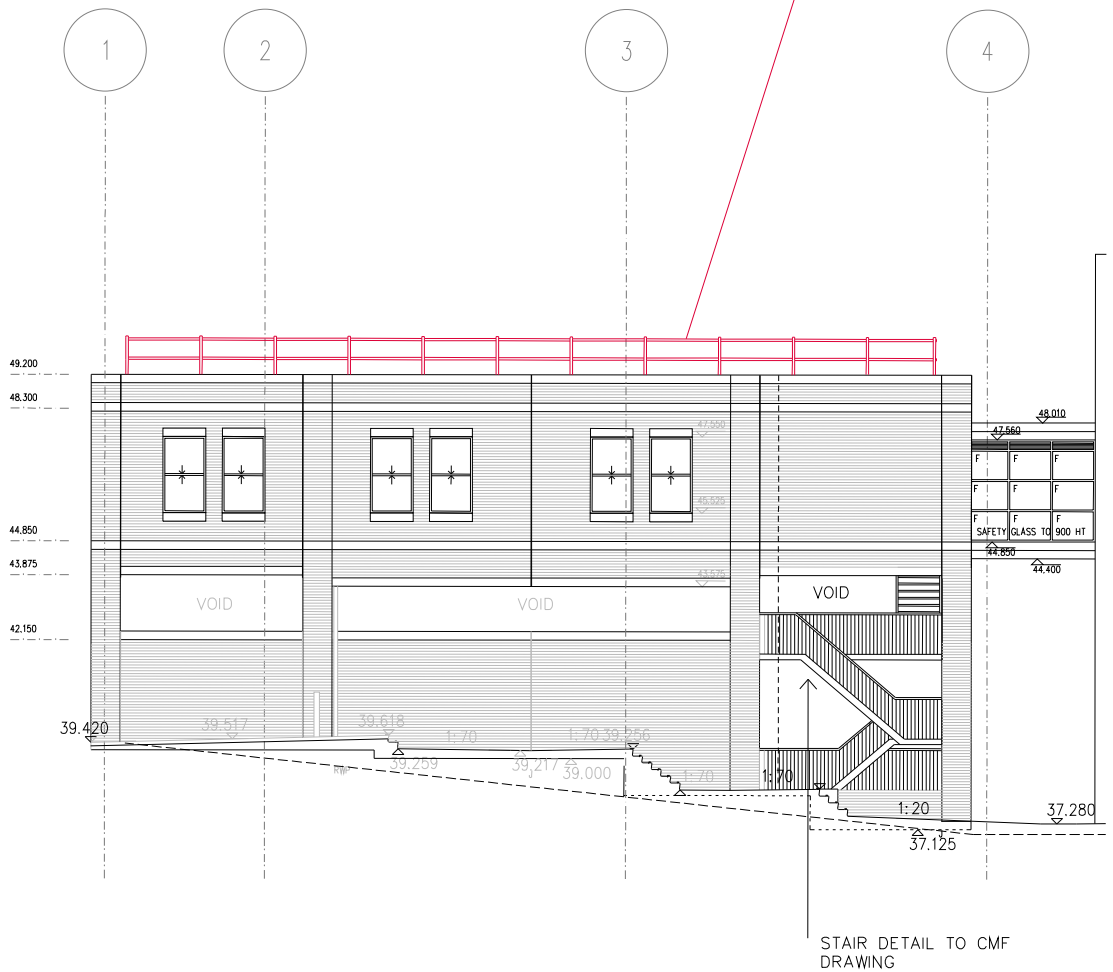

ELEVATION R Gatehouse South

THE ORACLE SHOPPING CENTRE EDGE PROTECTION WORKS 1:200 @ A1

PROPOSED ELEVATIONS

Rev A Revised to include PC's comments 16.03.26 pj.

Rev	Description	Date	By	Chk'd
-----	-------------	------	----	-------



Real value in a changing world

4 Longwalk
Stockley Park
Uxbridge
Middlesex UB11 1FE
T +44 (0)20 8759 4141
F +44 (0)20 8897 4731

www.joneslanglasalle.com

Client	Hammerson UK Properties Ltd.	Scale	1:200 @ A1 Detail
--------	------------------------------	-------	-------------------

Project	The Oracle Shopping Centre Reading	Date	23.01.26
---------	---------------------------------------	------	----------

By	PJ	Checked	
----	----	---------	--

Description	Job Oracle SC. Edge Protection
-------------	-----------------------------------

Proposed	OSC.EP.PRO.56.A
----------	-----------------

THIS DRAWING IS PROTECTED BY COPYRIGHT. IT MAY NOT BE REPRODUCED IN ANY FORM OR BY ANY MEANS FOR ANY PURPOSE, WITHOUT GAINING PRIOR WRITTEN PERMISSION FROM JONES LANG LASALLE