




ELEVATION K Broad Street, South East

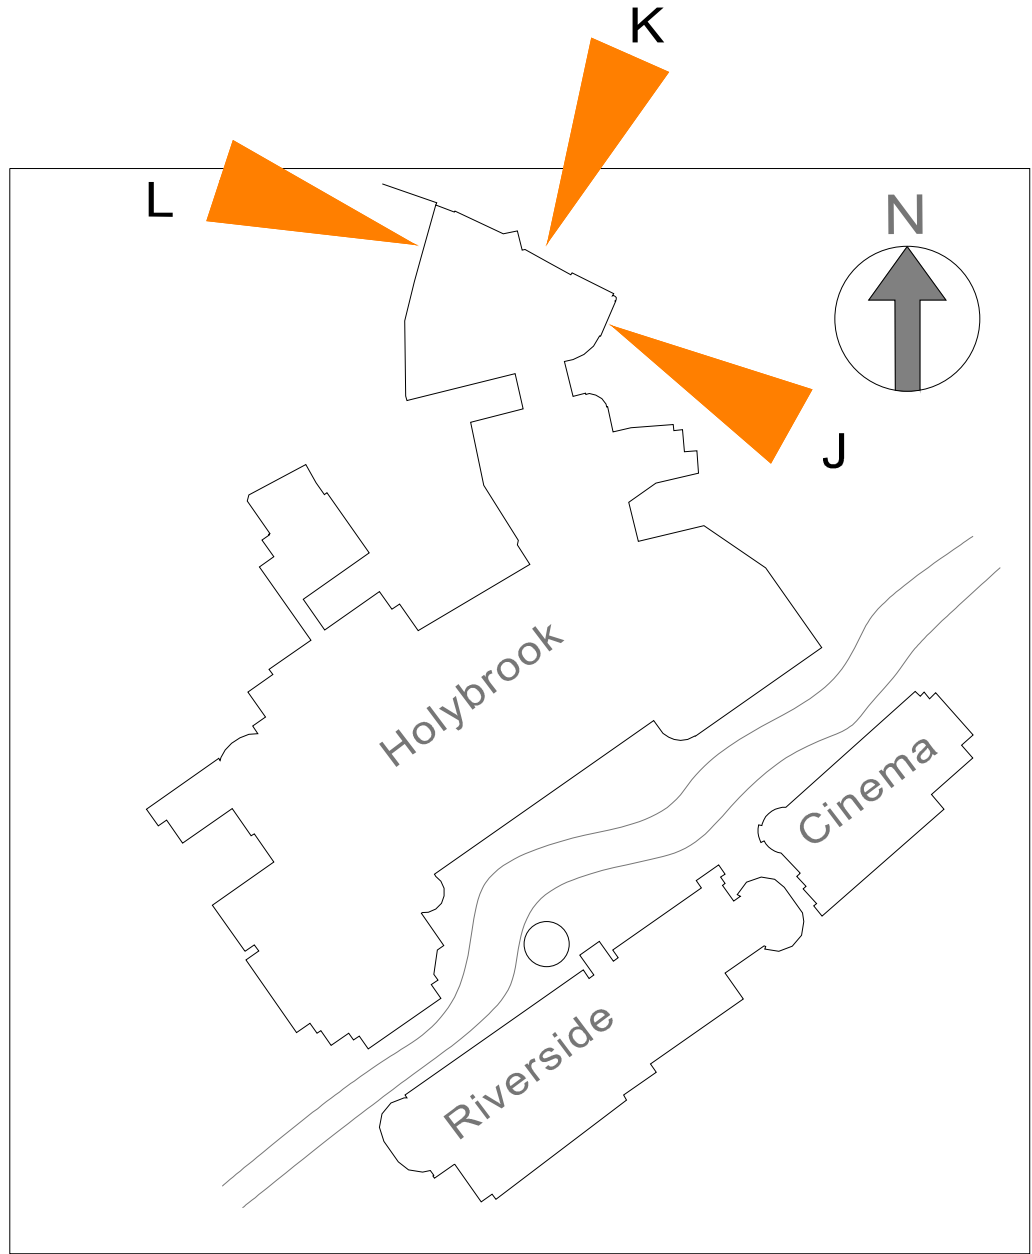

KEY PLAN ELEVATION VIEW POINT

NOTES

EXISTING SAFETY WIRE SYSTEMS ARE LOCATED OUT OF PUBLIC VIEW BEHIND THE LEVEL OF THE ADJACENT PARAPET.

'DE-COMMISSIONED DO NOT USE' RIGID PLASTIC SIGNS TO BE FITTED TO ALL REDUNDANT FIXTURES

EXISTING RETAINED
Ref: HR012, Handrail .
ROOF


PROPOSED WORKS
Ref: LW48
Counterweight Guardrail ~50m total length
1100mm high on Flat roof
BROAD STREET

PROPOSED WORKS
Ref: LW30
Counterweight Guardrail ~20m
total length. Edge of flat roof.
Plus new fixed access ladder from
area of adjacent accessible roof
BORAD STREET

PROPOSED WORKS
Ref: LW29
Counterweight Guardrail ~17m total length
Edge of flat roof
BROAD STREET



Minster St corner elevation
ELEVATION J Minster Street, South West

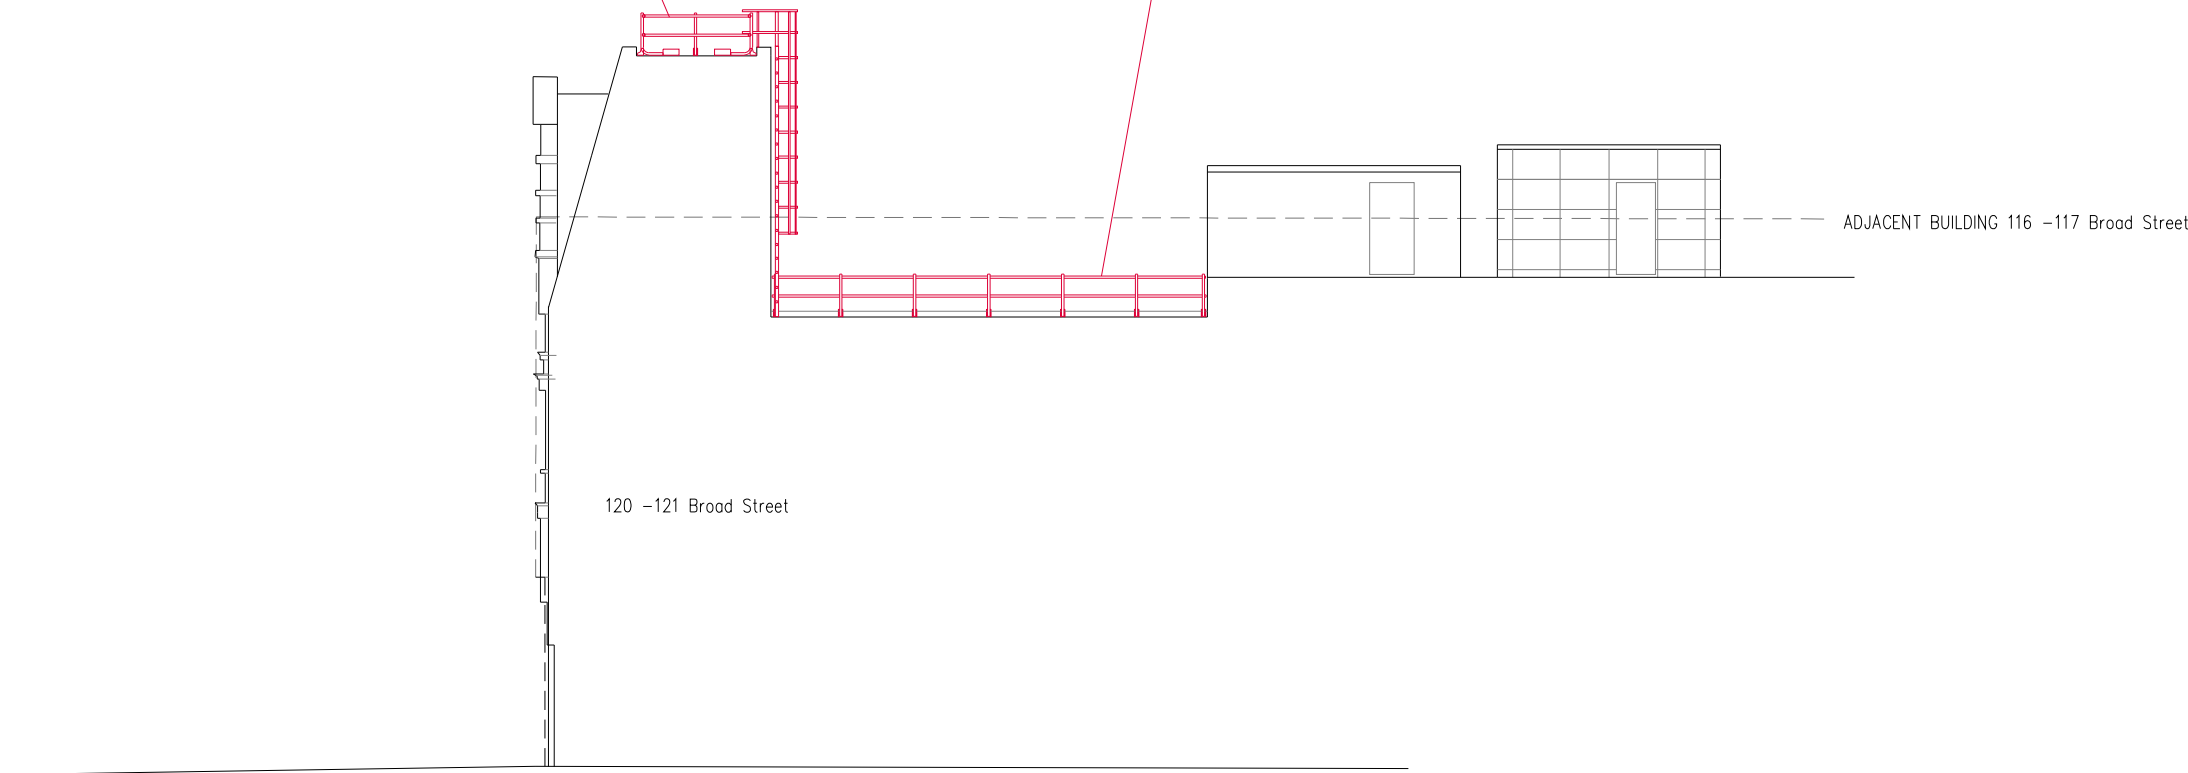

ELEVATION L Broad Street, North West

THE ORACLE SHOPPING CENTRE EDGE PROTECTION WORKS 1:200 @ A1

PROPOSED ELEVATIONS

Rev A Revised to include PC's comments 16.03.26 pj.

Rev	Description	Date	By	Chk'd
-----	-------------	------	----	-------



Real value in a changing world

Client	Hammerson UK Properties Ltd.
--------	------------------------------

Project	The Oracle Shopping Centre Reading
---------	---------------------------------------

By	Checked
----	---------

Description	Job
EDGE PROTECTION ELEVATION	Oracle SC. Edge Protection

Proposed	Org	rev
PROPOSED	OSC.EP.PRO.54.A	

THIS DRAWING IS PROTECTED BY COPYRIGHT. IT MAY NOT BE REPRODUCED IN ANY FORM OR BY ANY MEANS FOR ANY PURPOSE, WITHOUT GAINING PRIOR WRITTEN PERMISSION FROM JONES LANG LASALLE