


PROPOSED WORKS
Ref: LW39
Counterweight Guardrail ~36m total length
1100mm high behind parapet
CAR PARK LEVEL 2

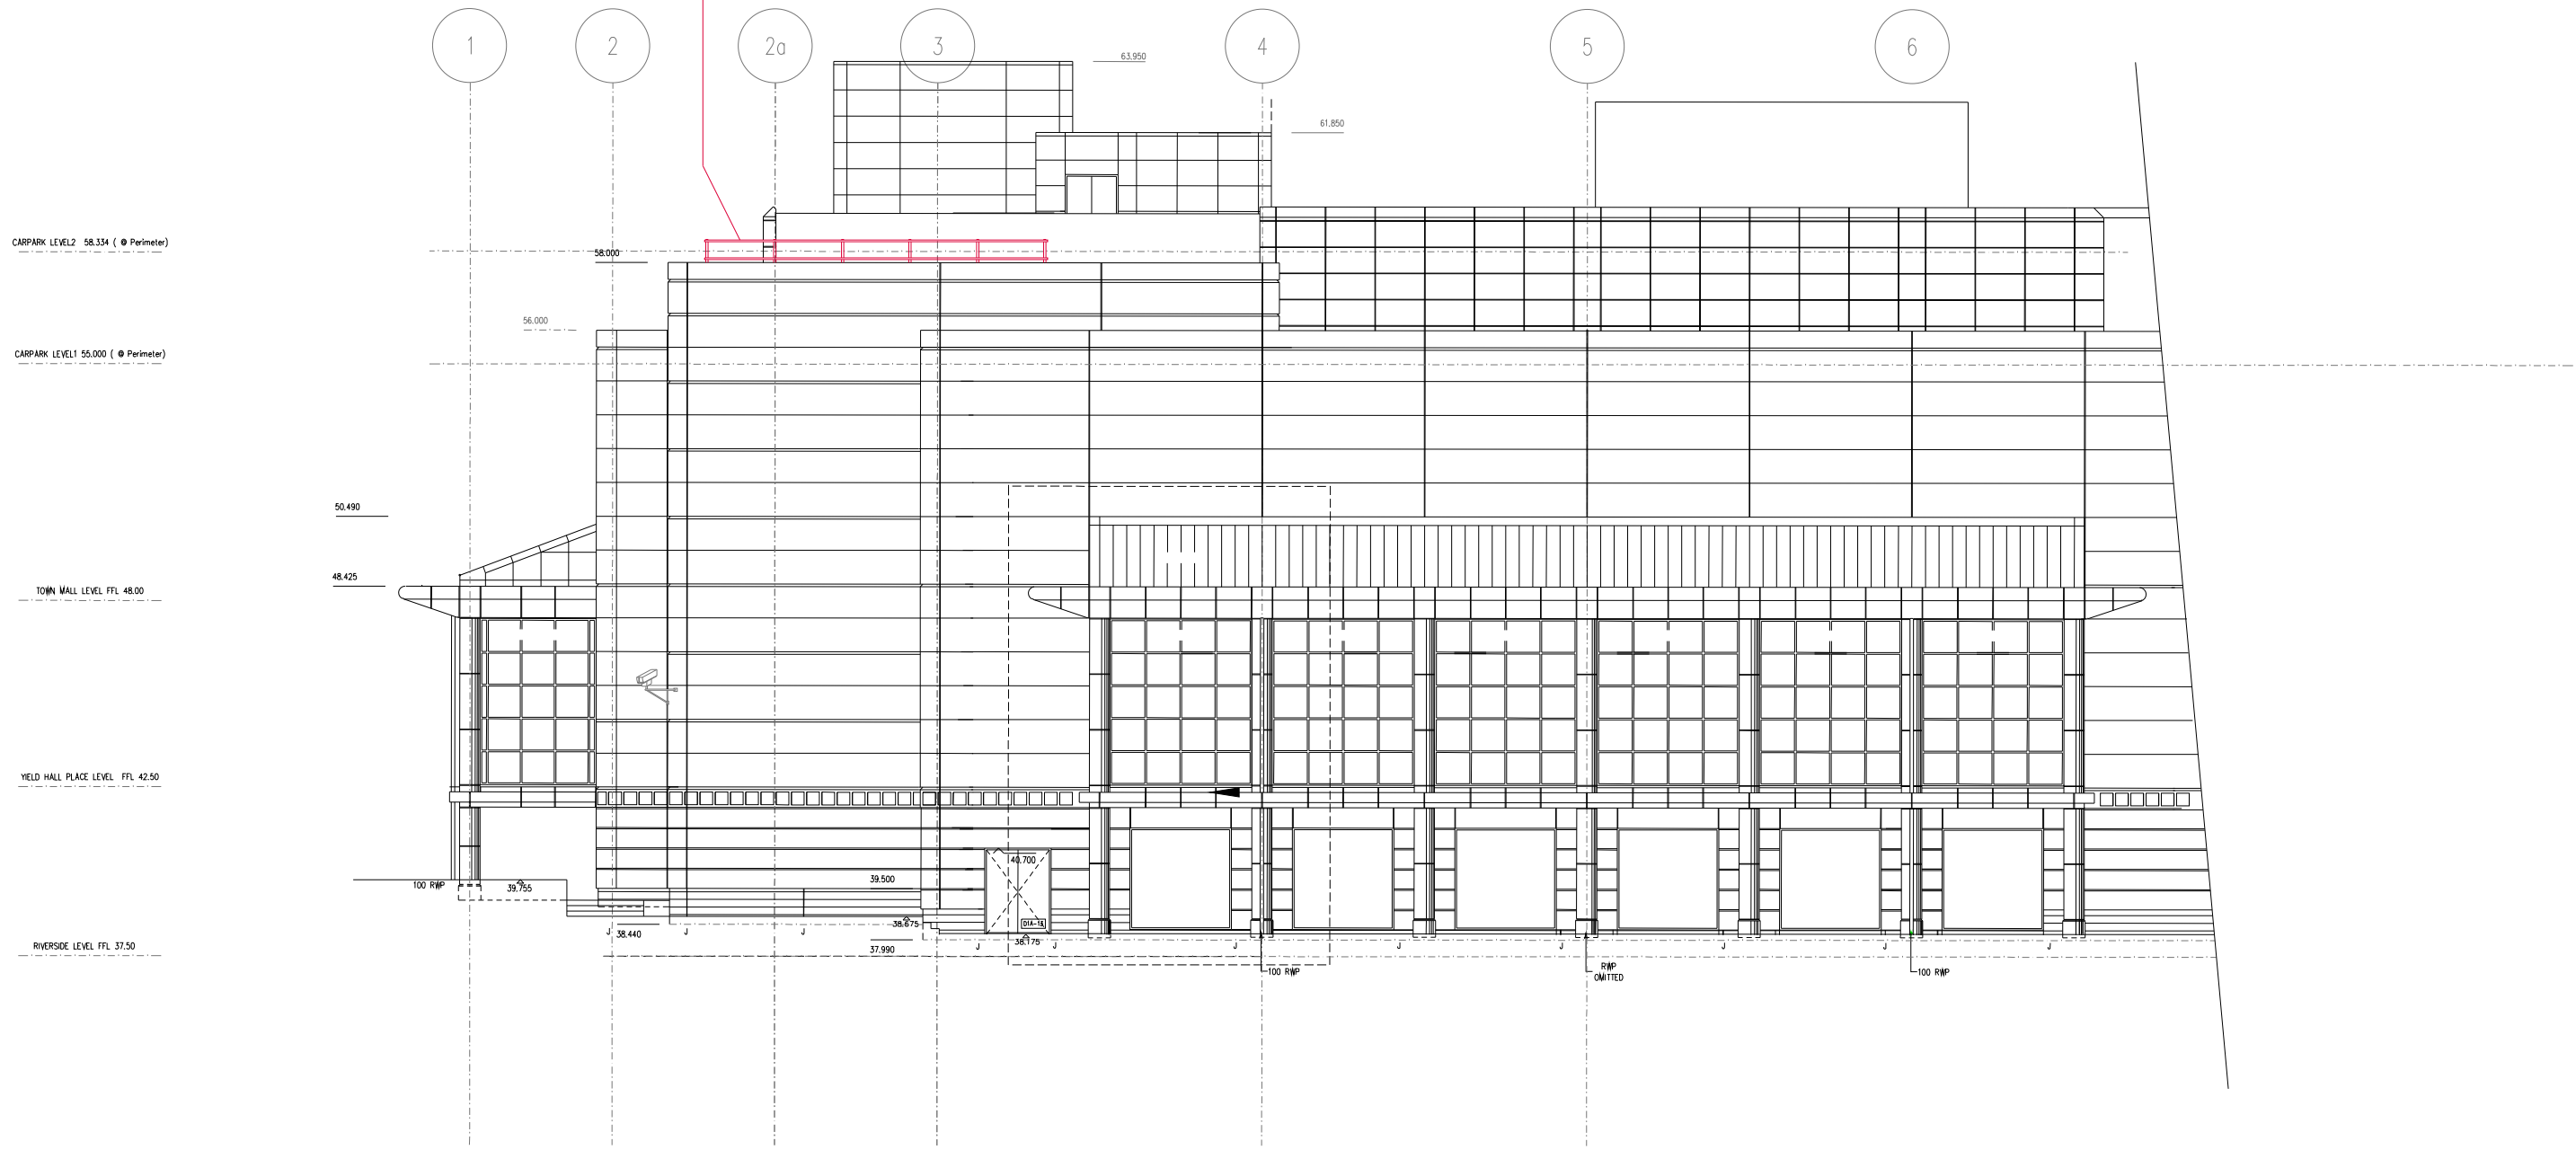


ELEVATION A House of Fraser Riverside South West end

PROPOSED WORKS
Ref: LW09
Counterweight Guardrail ~13m total length.
1100mm high behind parapet
CAR PARK LEVEL 1 (plant areas)



ELEVATION C House of Fraser splay

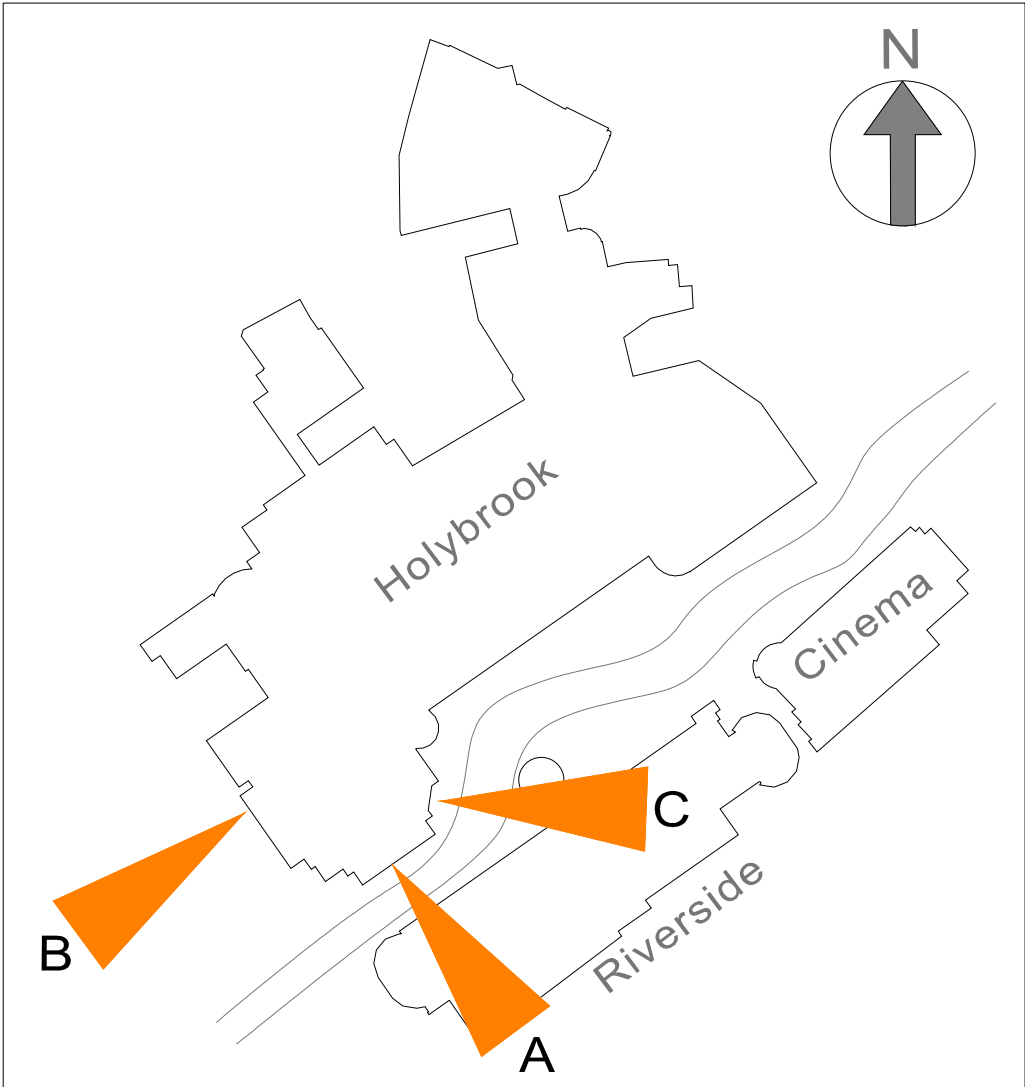


KEY PLAN ELEVATION VIEW POINT

NOTES

EXISTING SAFETY WIRE SYSTEMS
ARE LOCATED OUT OF PUBLIC VIEW
BEHIND THE LEVEL OF THE ADJACENT
PARAPET.

'DE-COMMISSIONED DO NOT USE'
RIGID PLASTIC SIGNS TO BE FITTED
TO ALL REDUNDANT FIXTURES

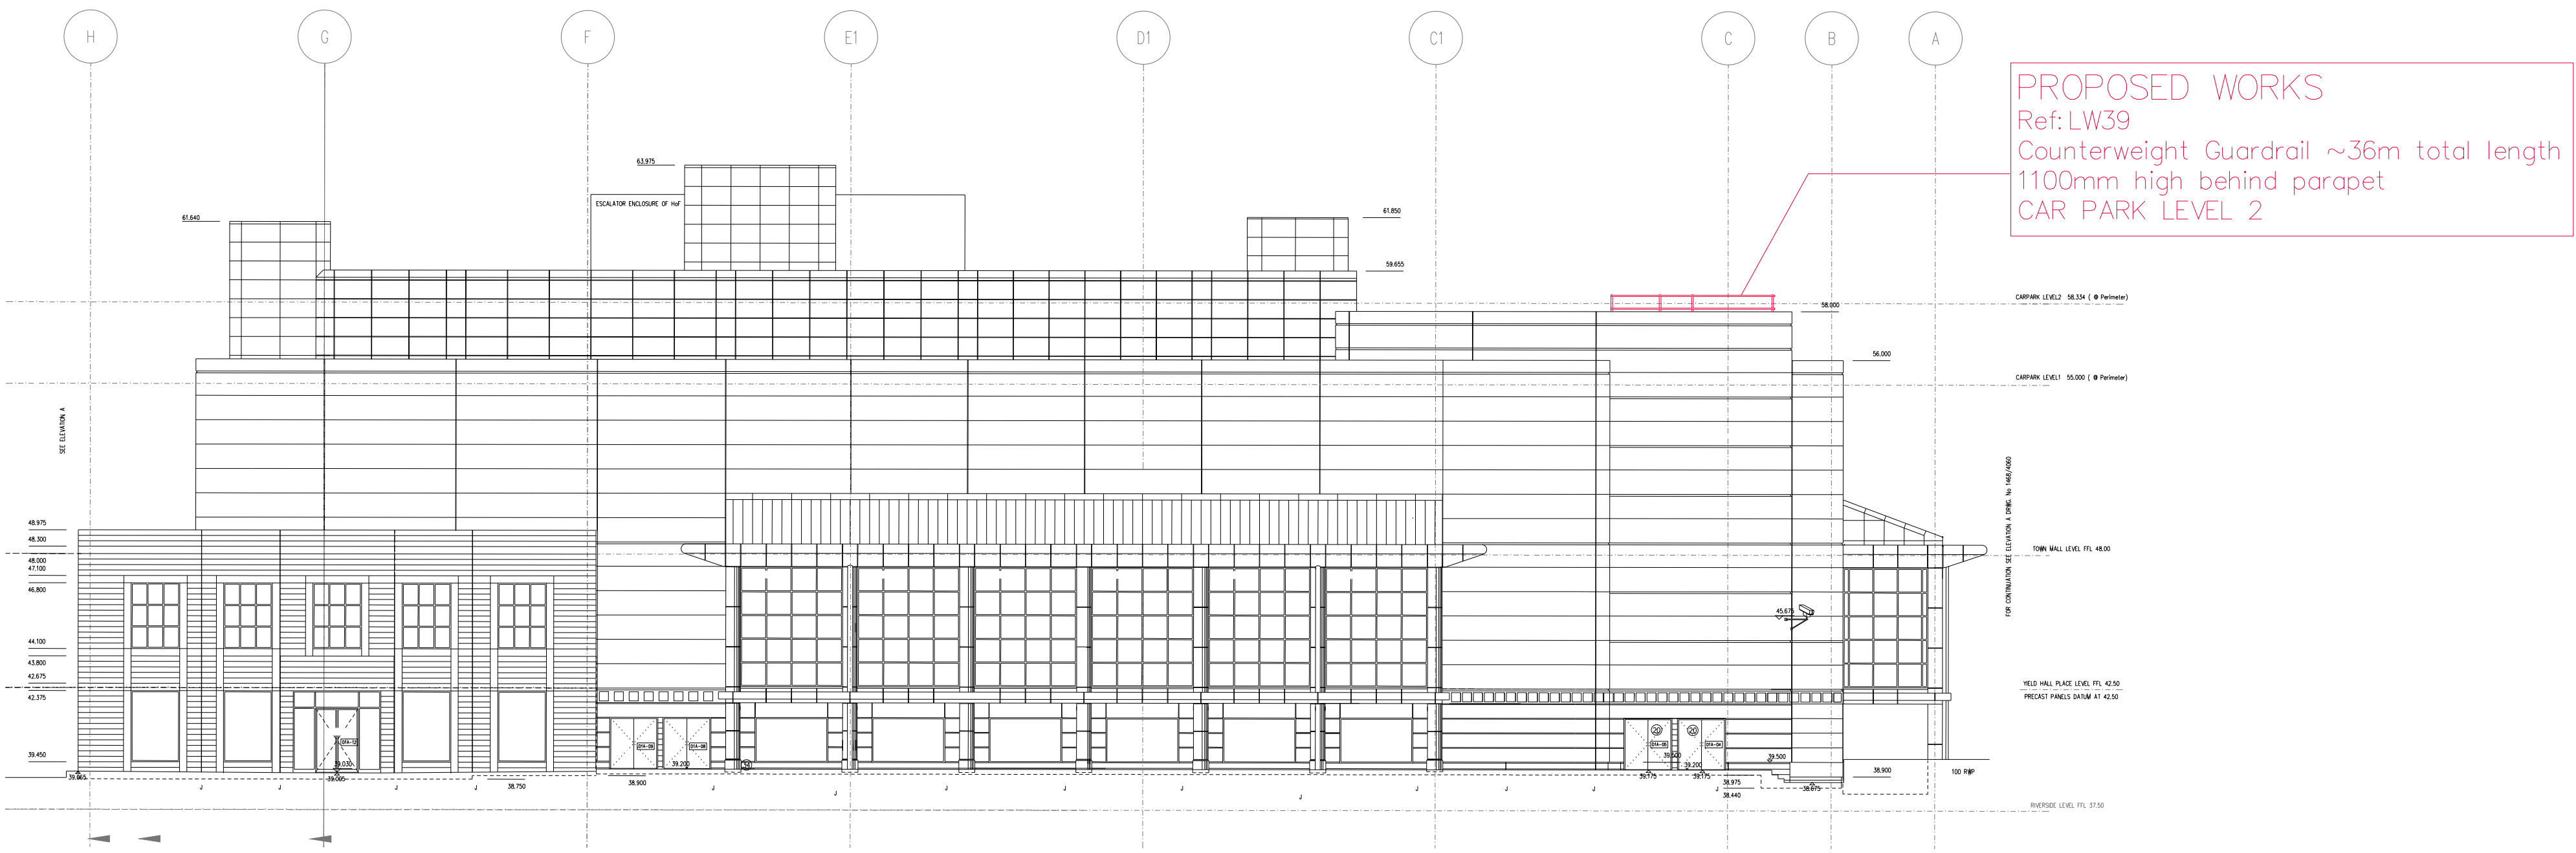

ELEVATION B House of Fraser South End, Bridge St

PROPOSED WORKS
Ref: LW39
Counterweight Guardrail ~36m total length
1100mm high behind parapet
CAR PARK LEVEL 2

THE ORACLE SHOPPING CENTRE EDGE PROTECTION WORKS 1:200 @ A1

PROPOSED ELEVATIONS

Rev A Revised to include PC's comments 16.03.26 p.j.

Rev	Description	Date	By	Chk'd
-----	-------------	------	----	-------



Real value in a changing world

4 Longwalk
Stockley Park
Uxbridge
Middlesex UB11 1FE
T +44 (0)20 8759 4141
F +44 (0)20 8897 4731

www.joneslanglasalle.com

Client	Hammerson UK Properties Ltd.	Scale	1:200 @ A1 Detail
--------	------------------------------	-------	-------------------

Project	The Oracle Shopping Centre Reading	Date	23.01.26
---------	---------------------------------------	------	----------

By	PJ	Checked	
----	----	---------	--

Description	EDGE PROTECTION ELEVATIONS	Job	Oracle SC. Edge Protection
-------------	-------------------------------	-----	-------------------------------

Proposed		Orig	rev OSC.EP.PRO.51.A
----------	--	------	------------------------

THIS DRAWING IS PROTECTED BY COPYRIGHT. IT MAY NOT BE REPRODUCED IN ANY FORM OR BY ANY MEANS FOR ANY PURPOSE, WITHOUT GAINING PRIOR WRITTEN PERMISSION FROM JONES LANG LASALLE