




Ordnance Survey (c) Crown Copyright 2026. All rights reserved. Licence number 100022432

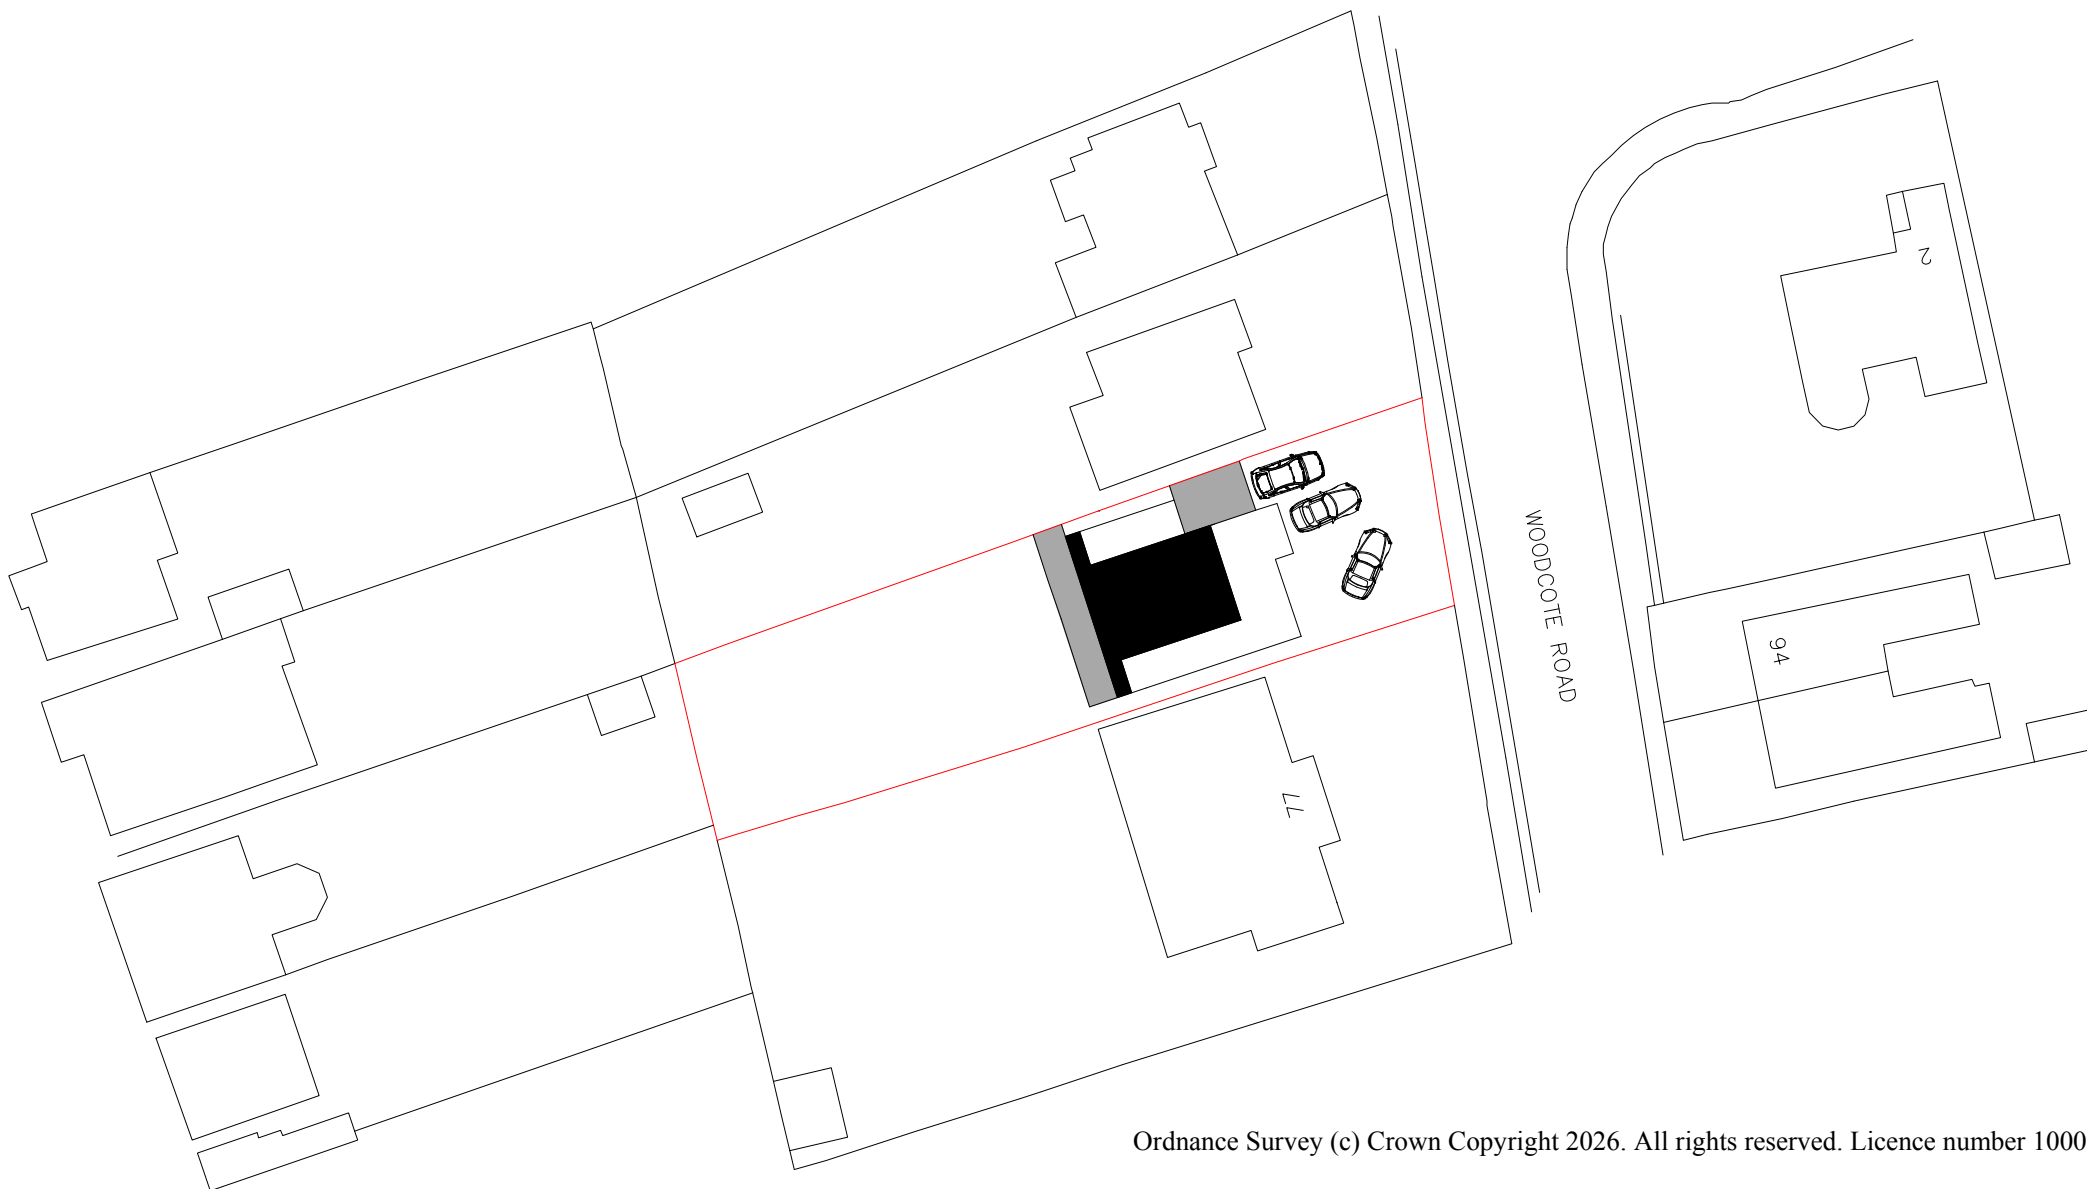

5 m

Parking Plan
Scale 1:500
on A4



79 Woodcote Road
Caversham
RG4 7EY