
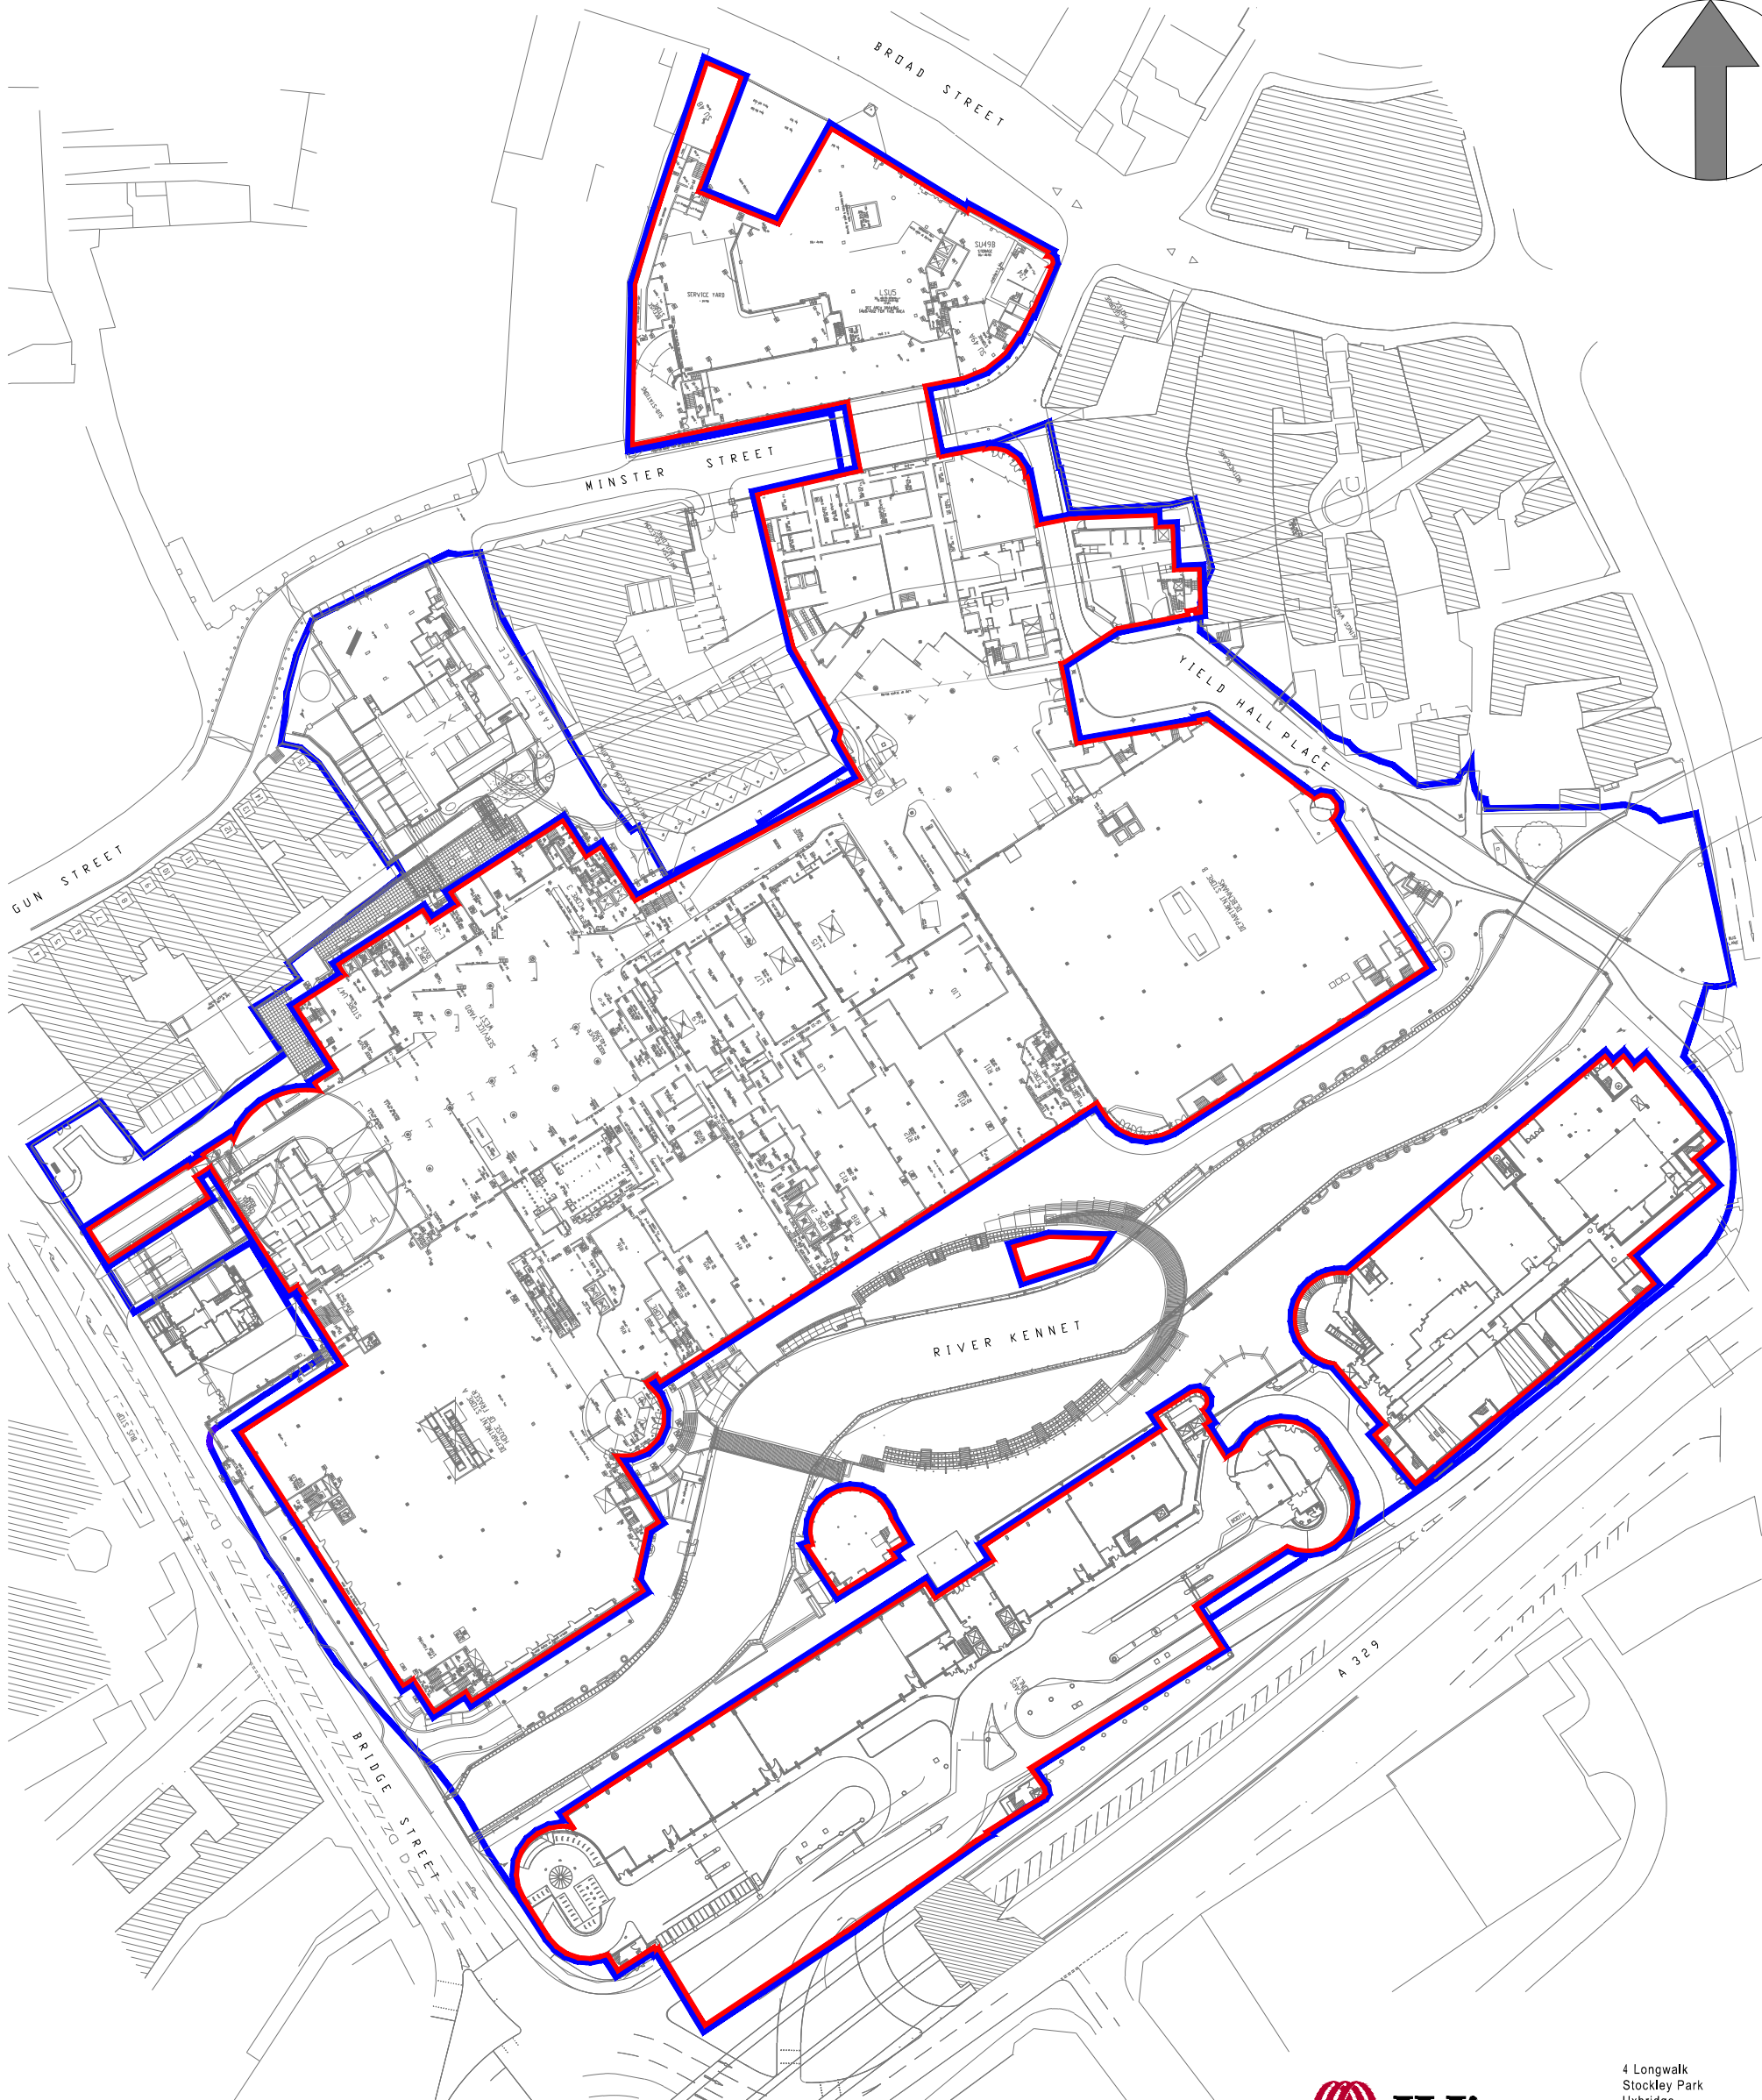


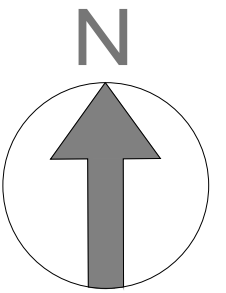

0m 10m 20m 30m 40m 50m 100m

ORIGINAL SURVEY AND DRAWING BY
Plowman Craven & Associates

TITLE BOUNDARY LINE

ROOF LEVEL SITE BOUNDARY

THE ORACLE SHOPPING CENTRE SITE LOCATION PLAN . 1:1250 @ A3



Real value in a changing world

4 Longwalk
Stockley Park
Uxbridge
Middlesex UB11 1FE

T +44 (0)20 8759 4141
F +44 (0)20 8897 4731

www.joneslanglasalle.com

Client
Hammerson UK Properties Ltd.

Project
The Oracle Shopping Centre
Reading

Description
SITE LOCATION PLAN

Scale
1:1250 @ A3 Detail

Date 30.03.26

By PJ Checked

Job Oracle SC.
Edge Protection

Drg rev
THE ORACLE SC.
SITE LOC.01A

THIS DRAWING IS PROTECTED BY COPYRIGHT. IT MAY NOT BE REPRODUCED IN ANY FORM OR BY ANY MEANS FOR ANY PURPOSE, WITHOUT GAINING PRIOR WRITTEN PERMISSION FROM JONES LANG LASALLE