


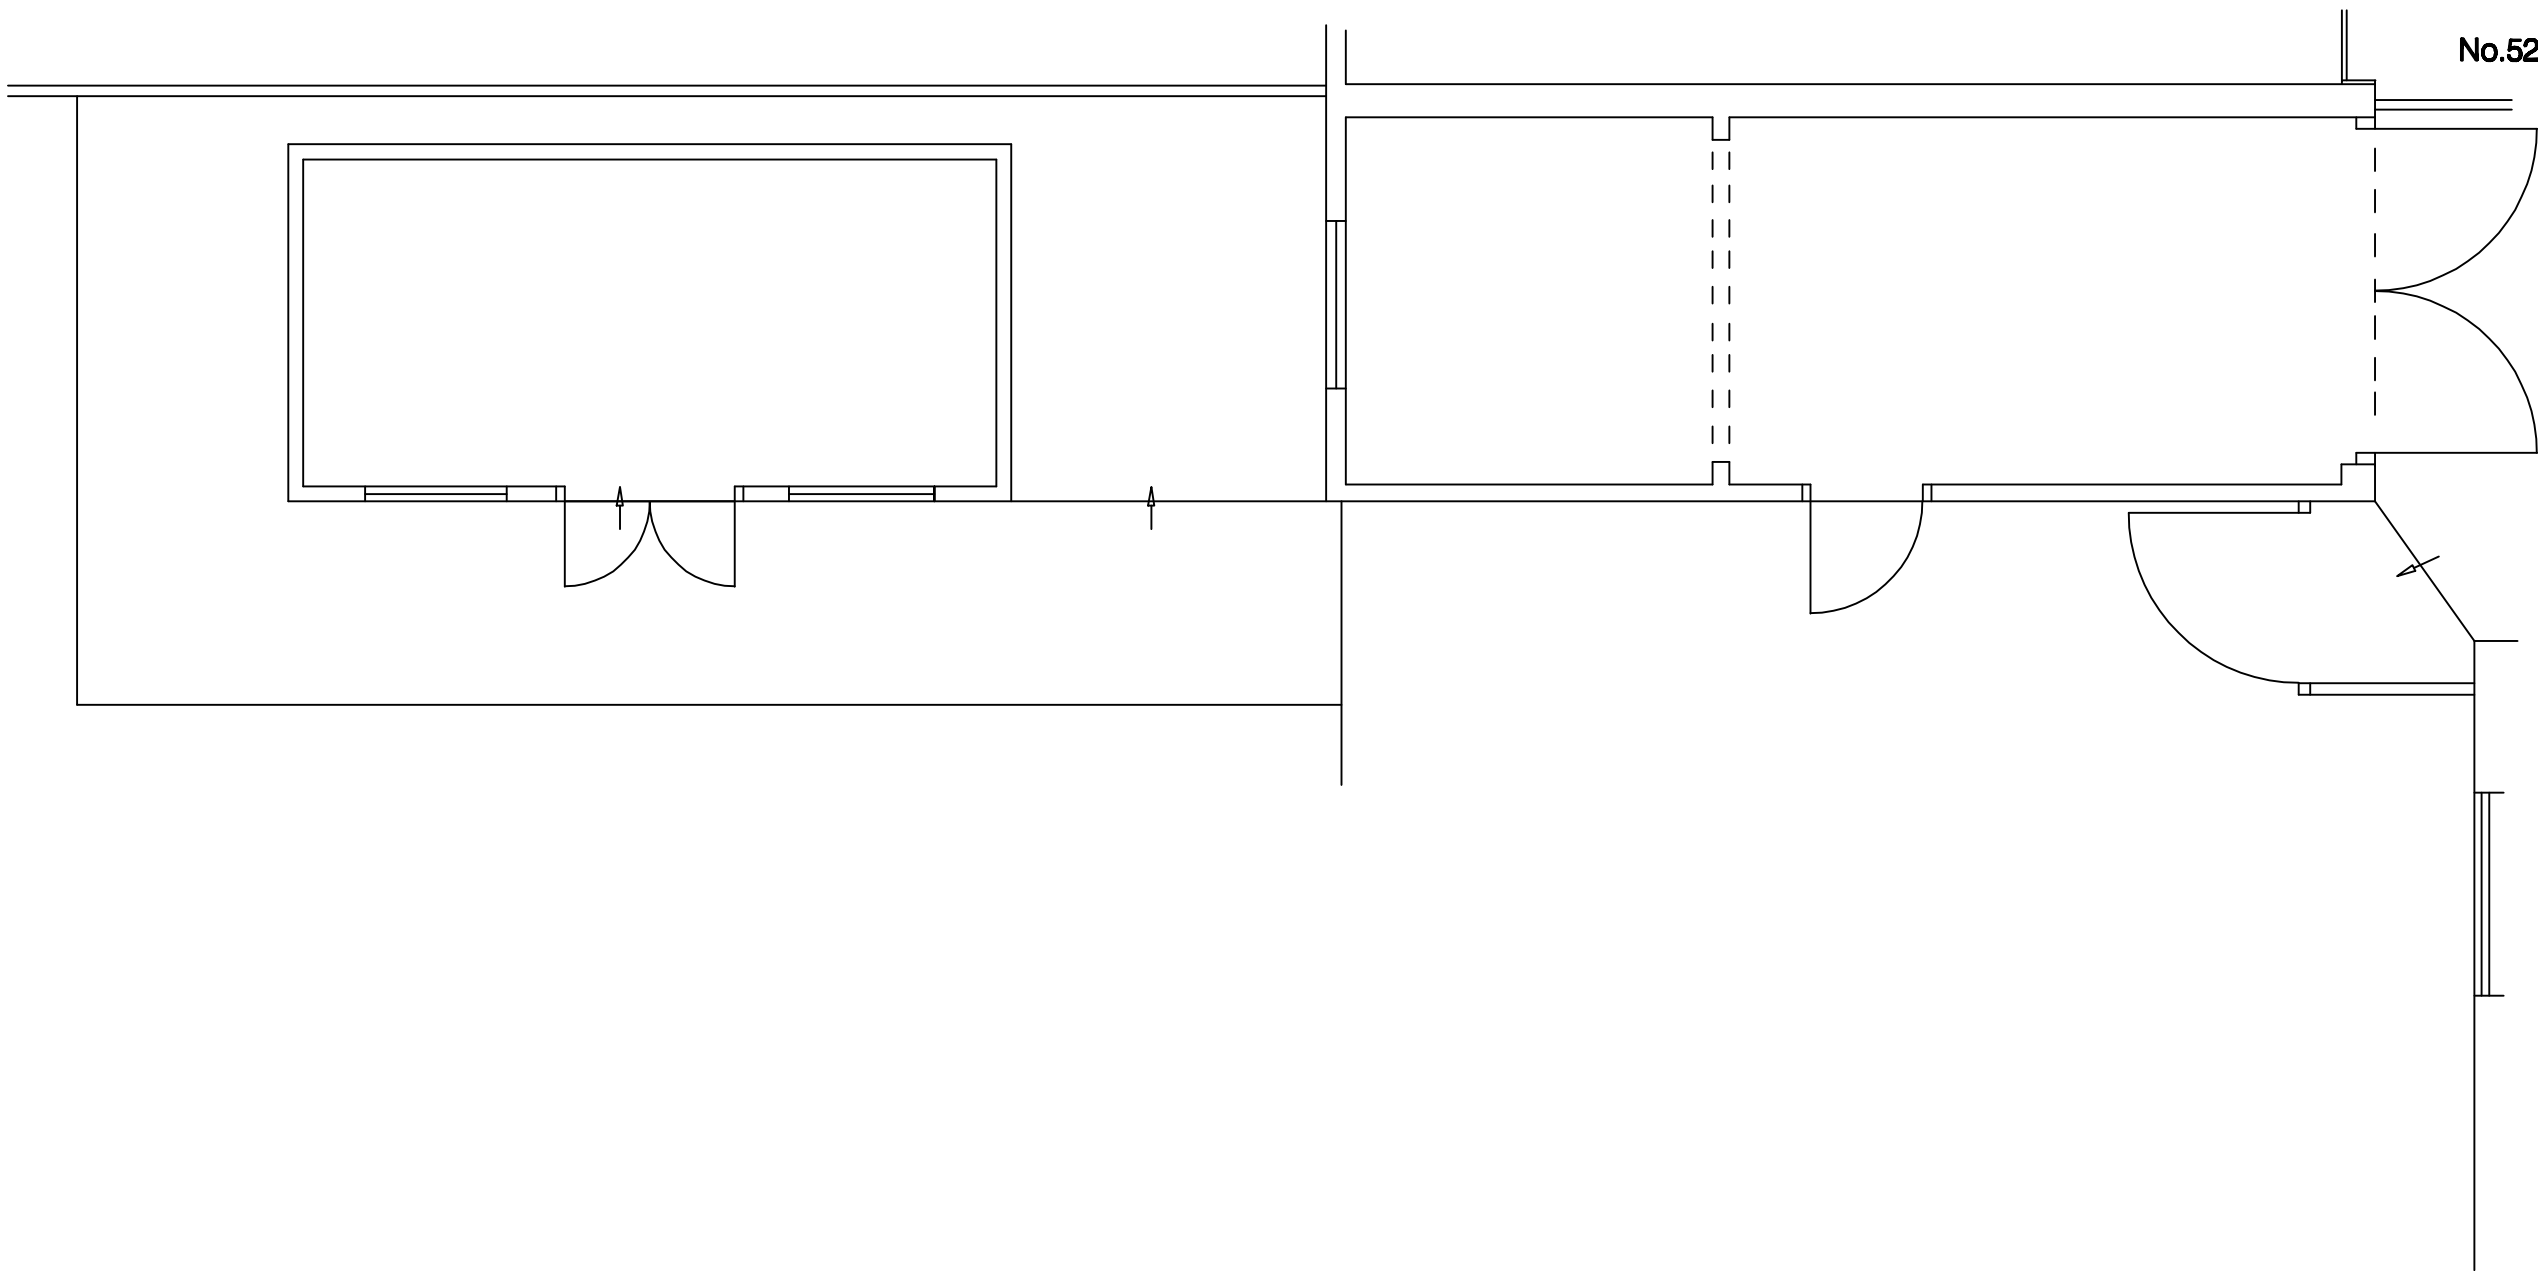

PLAN

project

54 Shepherds Lane
Caversham, Reading, Berkshire

for
title

Mr R Brown
Existing Garage


Drawing no:

1425 / 1 / a


M D Howlett
architectural consultant

11 Prospect Street, Caversham, Reading
Berkshire RG4 8JB; Tel: (0118) 947 7117
Email: pmaarc@globalnet.co.uk


Date: April 2026

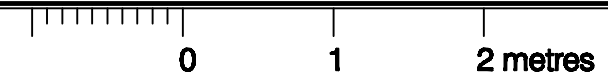


Scale: 1:50@A2; 1:100@A4.
Revision a: Kitchen window adjusted. April 2026.

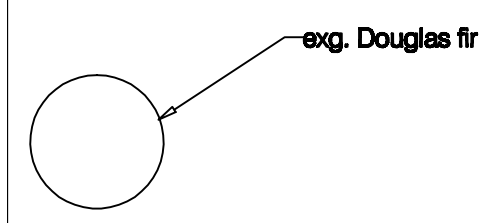

exg. Douglas fir

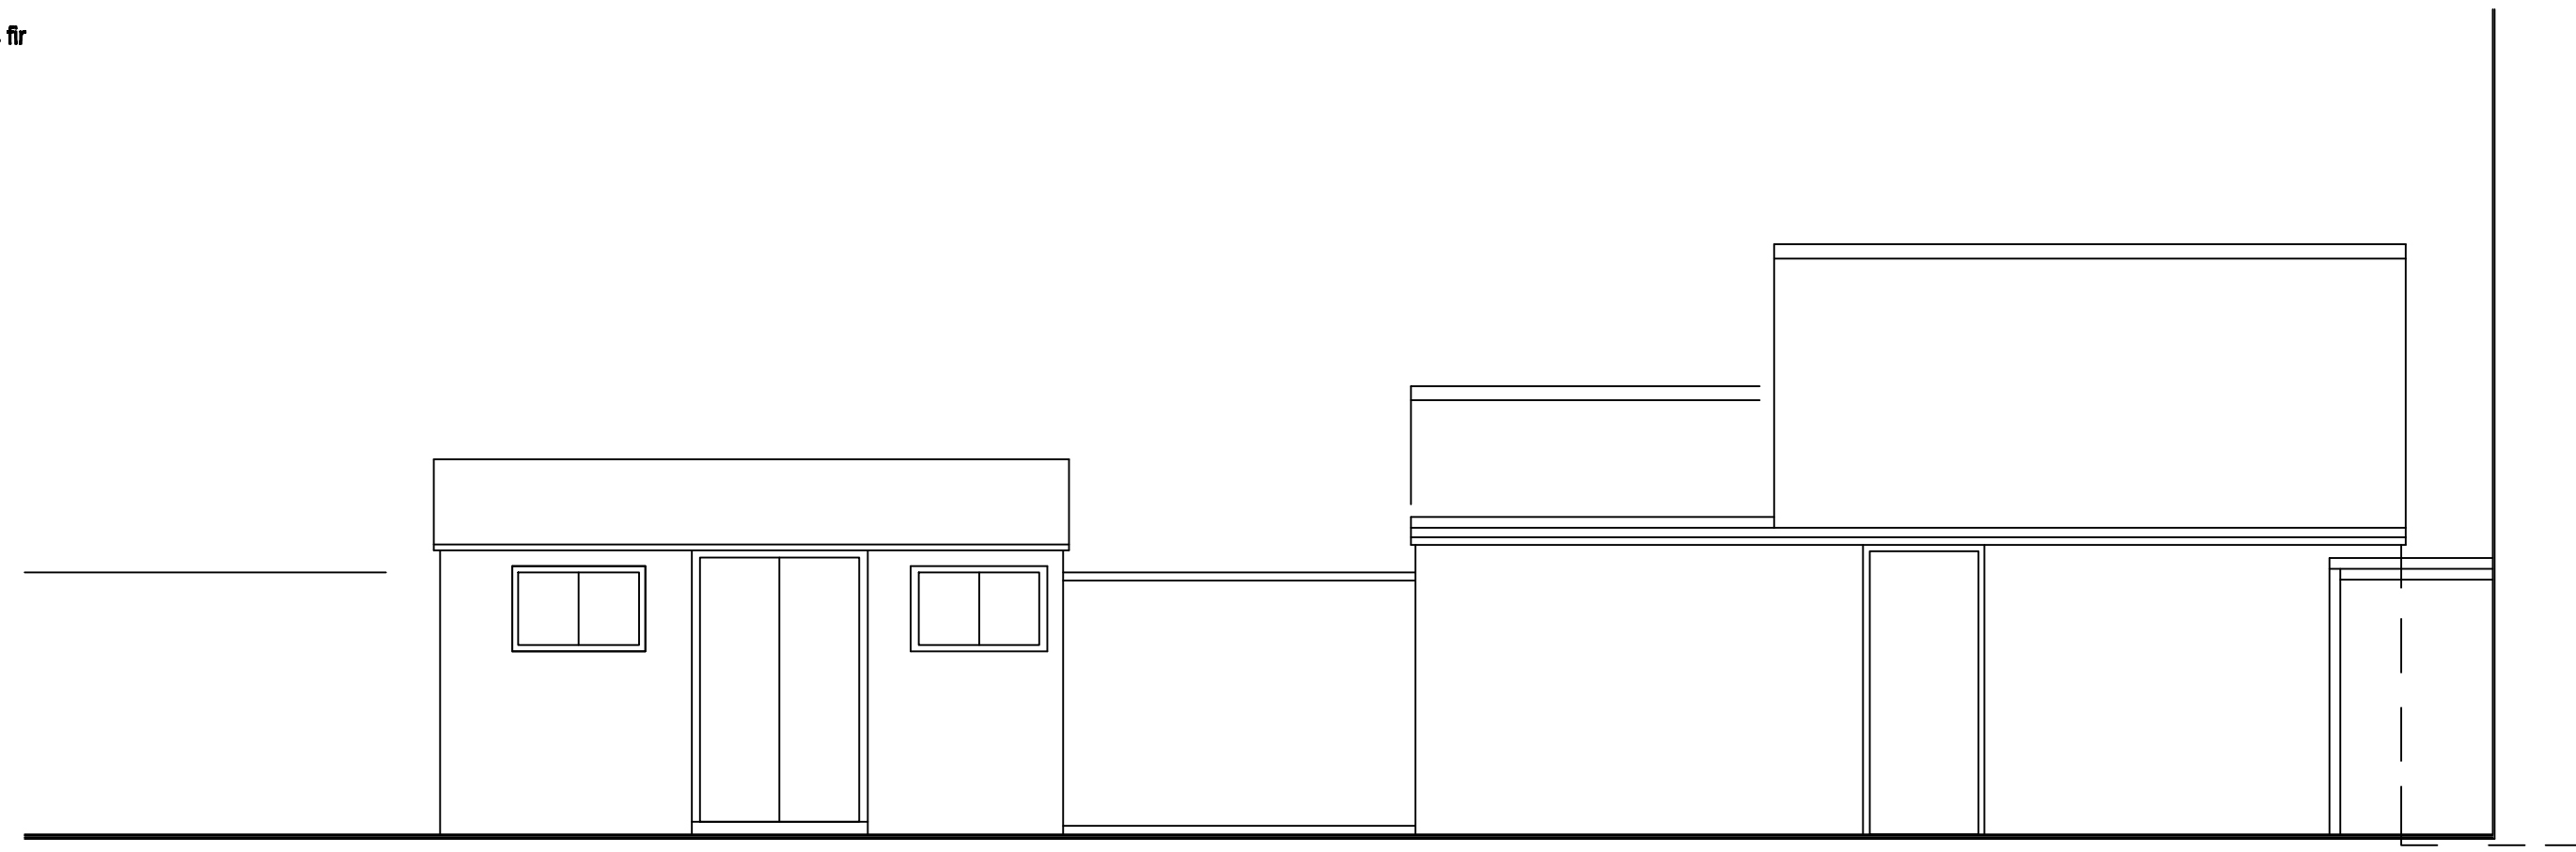

SIDE

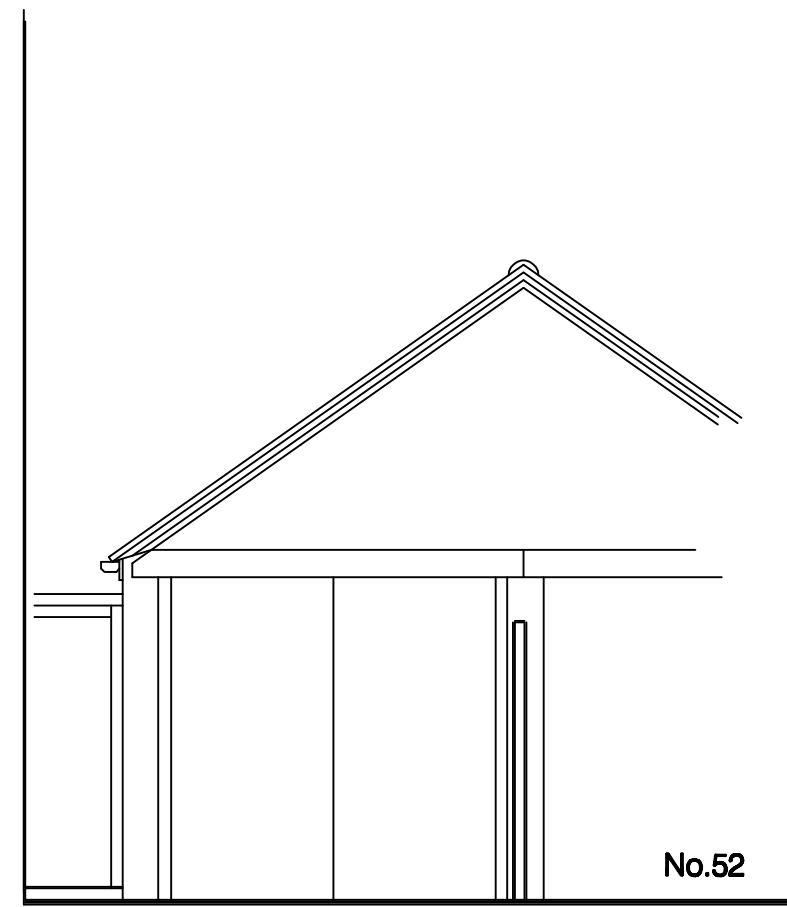

No.52

FRONT