

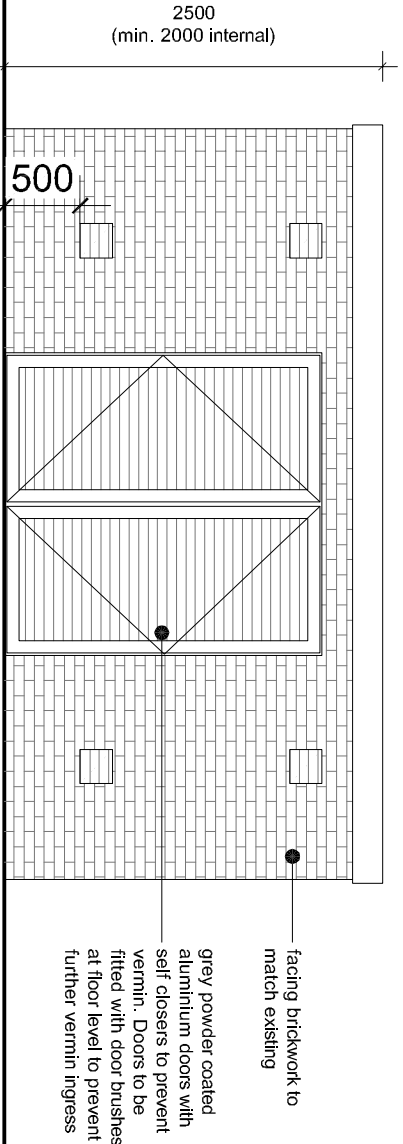


Job No.	Type.	Dwg Nd	Rev
J639	P	021	P2


NOTES:		
Figured dimensions only, as to be taken from this drawing. All dimensions are to be checked on site before any work is put in hand. If in doubt, ask. This drawing must be read in conjunction with all other Architects' detail drawings, schedules and specifications. This drawing is issued as a working document and is not to be used for construction without the approval of the Architect. All new works to comply with current building regulations. Drawings are in millimetres and are to be checked on site prior to any work commencing. Client to ensure party wall notices under the act 1996 etc. before work commences. All walls & soffits to be considered to be loadbearing will be opened up on site & checked by competent person to confirm compliance. Architects drawings & spec, the Engineer's information provided. Copyright Temple Bar Design		
Rev	Description	Date
P1	Planning Issue	22.12.25
P2	Refuse updated per Planning Comments	13.02.26

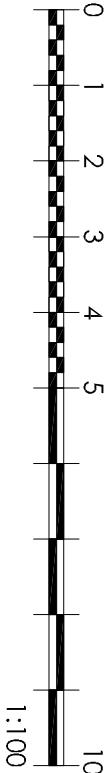


REFUSE STORE 2
TYPICAL ELEVATIONS

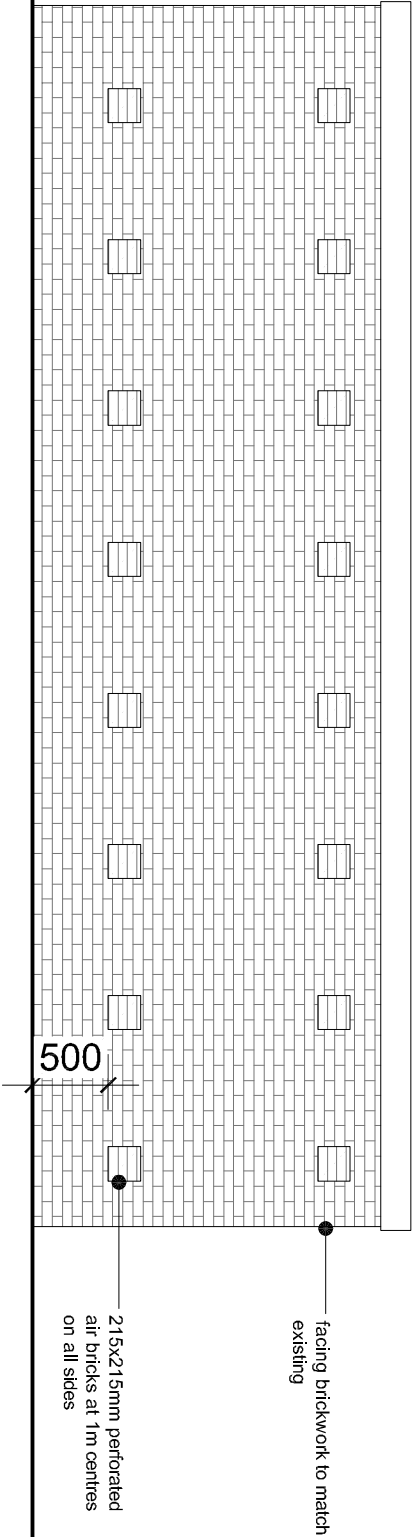

REFUSE STORE 2
TYPICAL SIDE ELEVATIONS

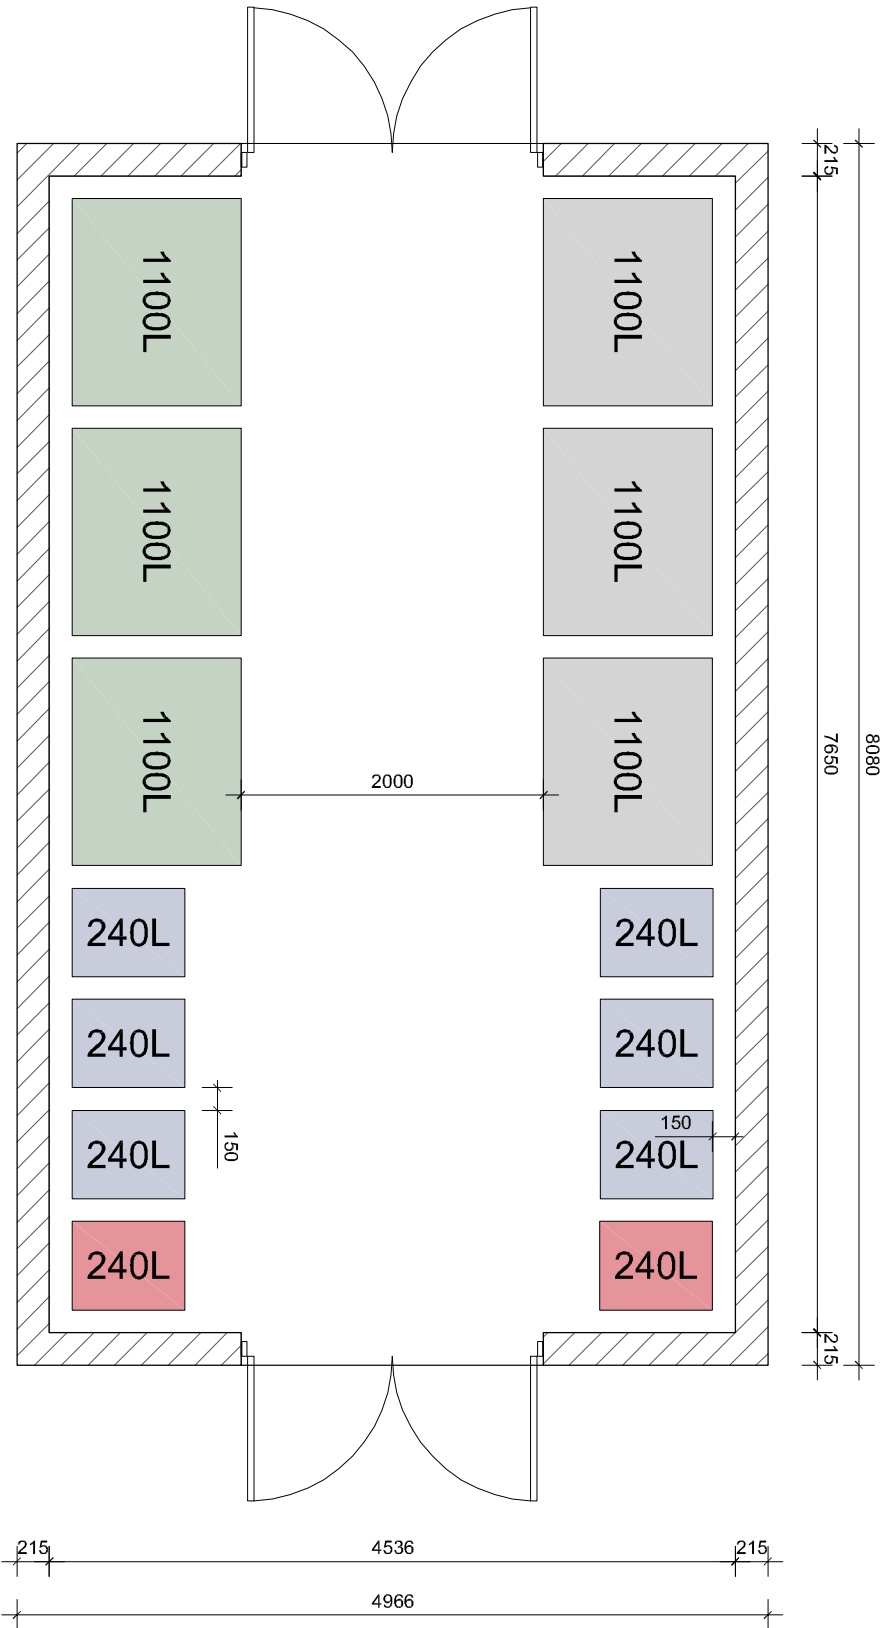

REFUSE STORAGE:

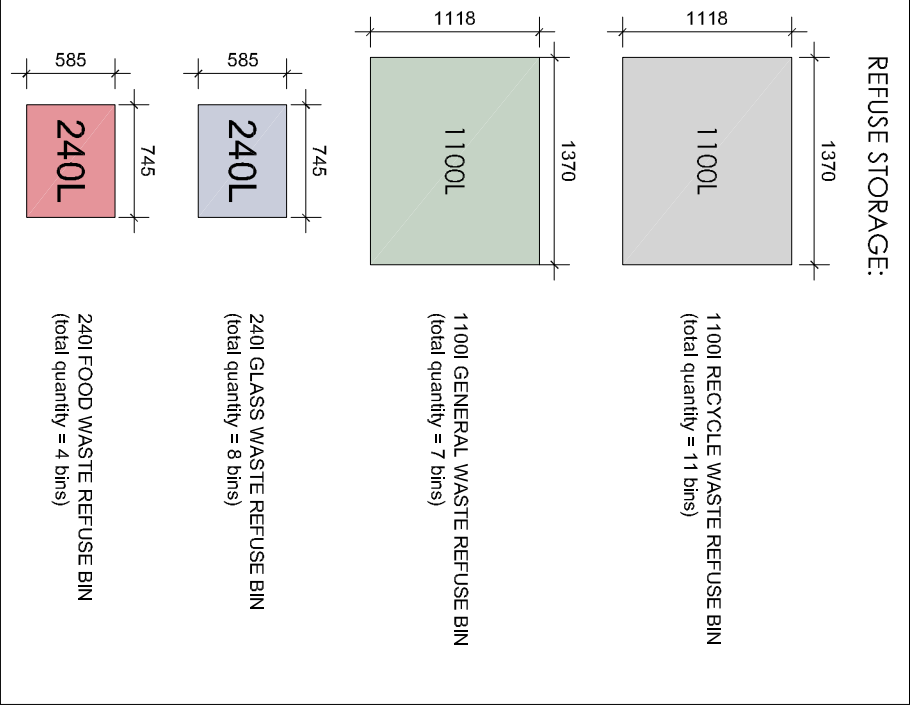

PLAN - REFUSE STORE 2

www.templebardesign.com

Planning Permission | Building Control | Interior Design

info@templebardesign.com

Client
Ivoro

Project
Eaton Court
104-112 Oxford Road, Reading,
RG1 7FU

Drawing Title
Planning Discharges
Condition 8 - Refuse Storage

Scale
1:100 @ A3

Drawn
BM

Date
Dec. 2025

Checked
MH

Issue Stage
PLANNING

Job No.	Type.	Dwg Nd	Rev
J639	P	021	P2