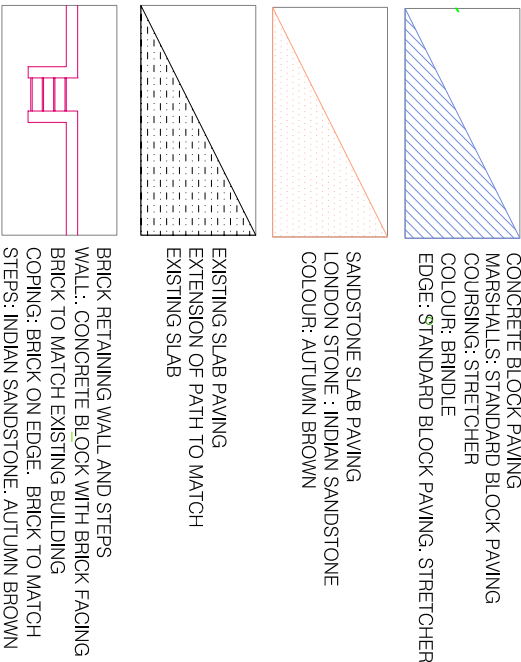
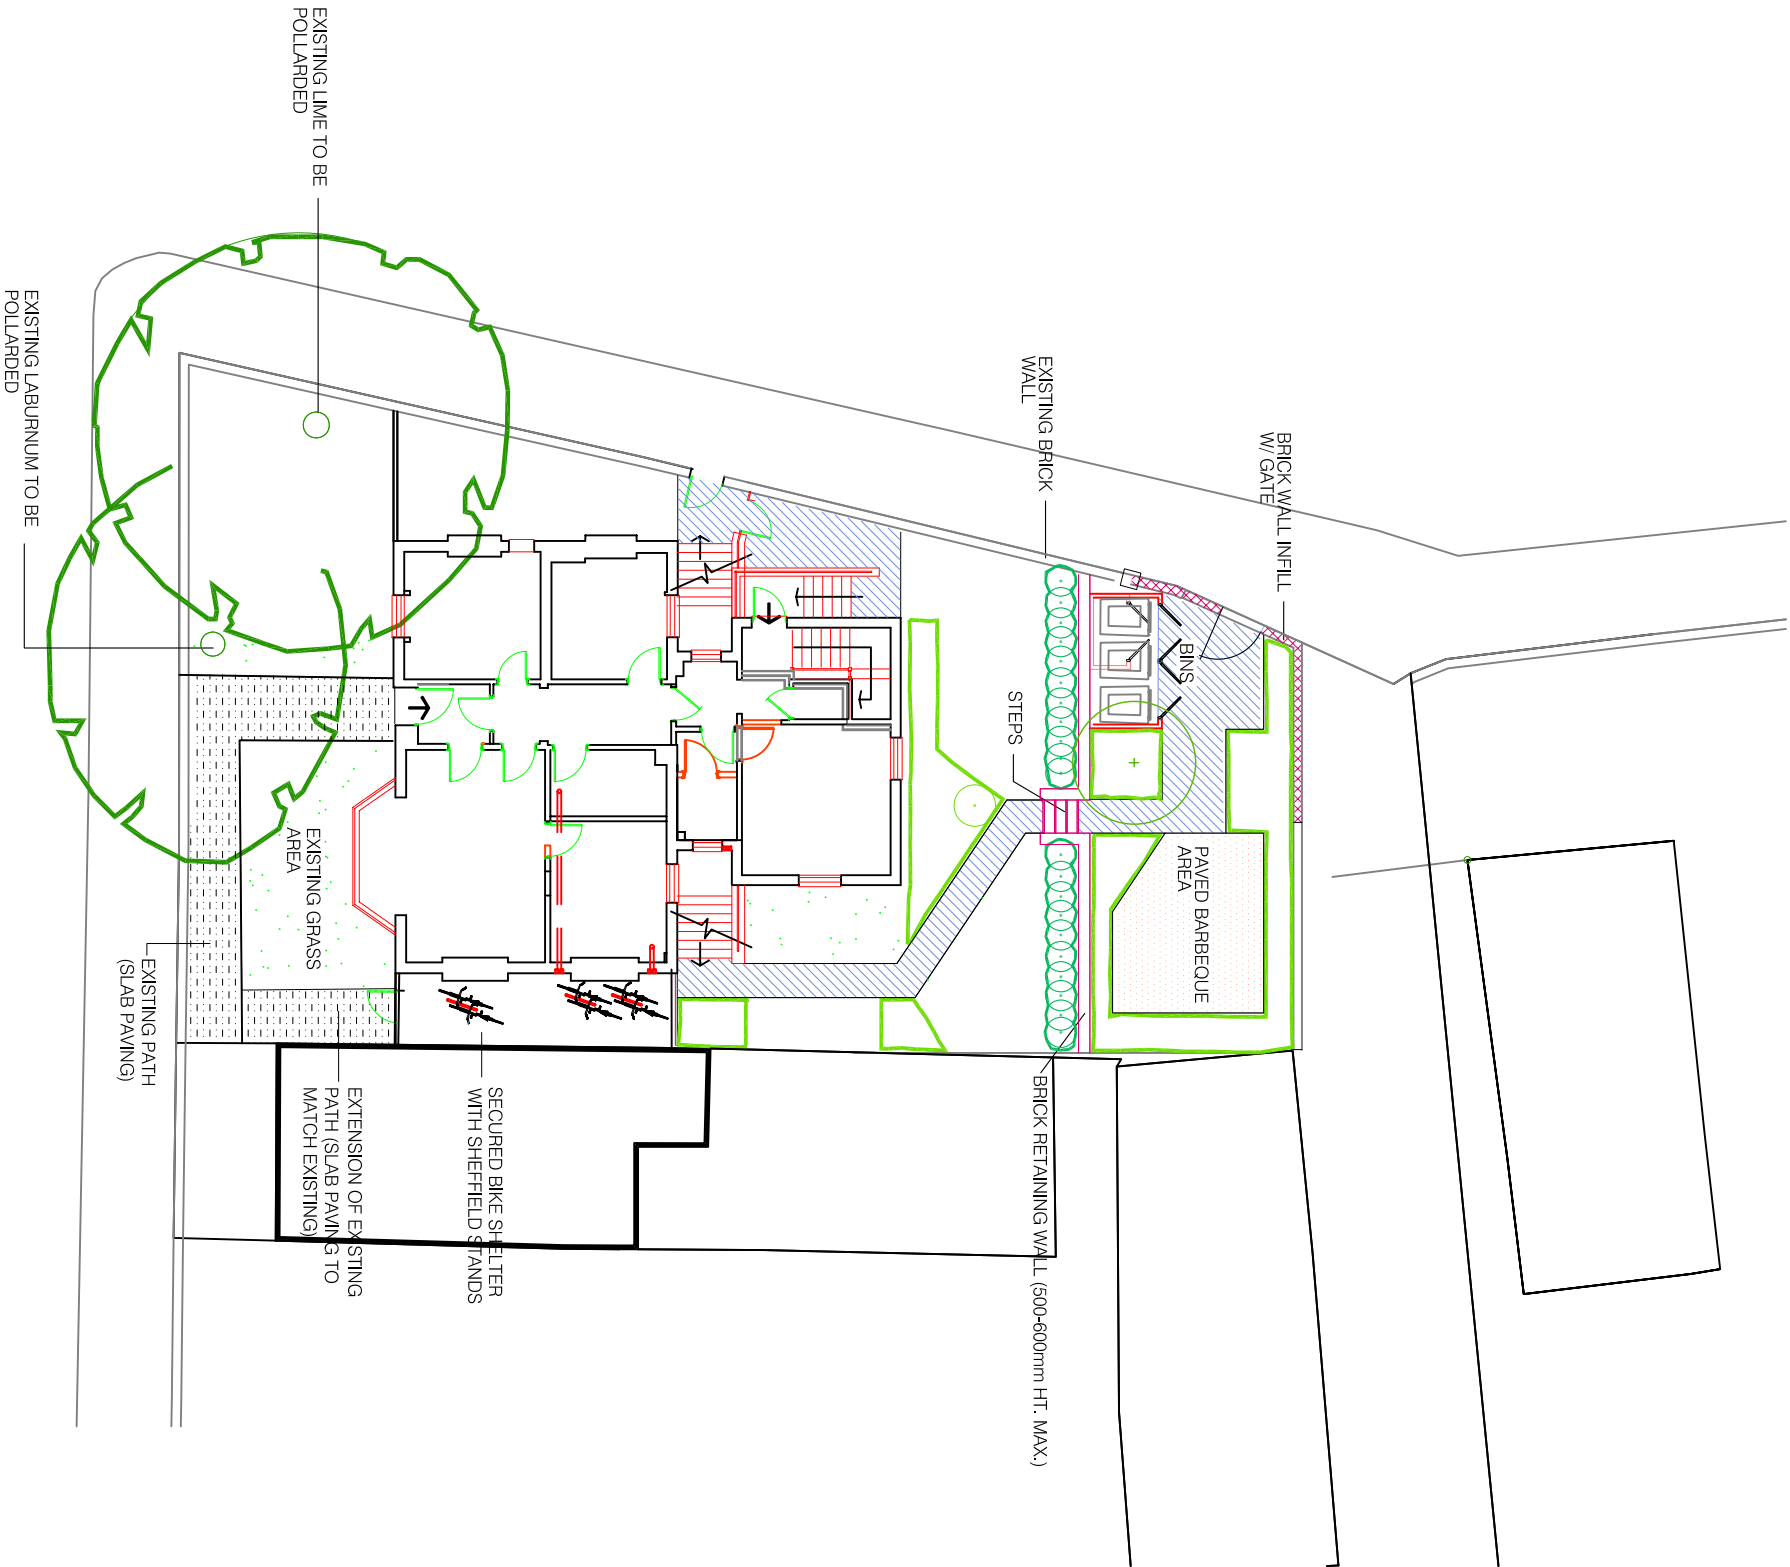


Rev	Date	Notes
B	29.4.2026	Materials spec. added
A	4.11.2025	Layout amended

Adams Habermehl Ltd

41 The Green, Sharnon, Oxfordshire, OX3 6ER
Telephone: 01235 371016 Website: www.adahd.co.uk

Project
1 CHRISTCHURCH ROAD, READING

Client

Drawing Title
HAED LANDSCAPE LAYOUT PLAN

Drawing Number
0914.1.1

Scale	Date	Drawn By	Checked
1:200 @ A3	OCT 2025	N.A.	

Copyright: Not to be reproduced without written permission