


All loadbearing timber partitions to be 47 x 95mm (C24) loadbearing framing faced both sides with 12mm plywood. Min 100mm thick Rockwool Flexi Acoustic partition slab infill to provide sound insulation. Studding at 400mm centres.

Rafters, partitions & ceiling joists to have a 12mm dia bolt with a 51mm dia toothed plate connector at all intersections

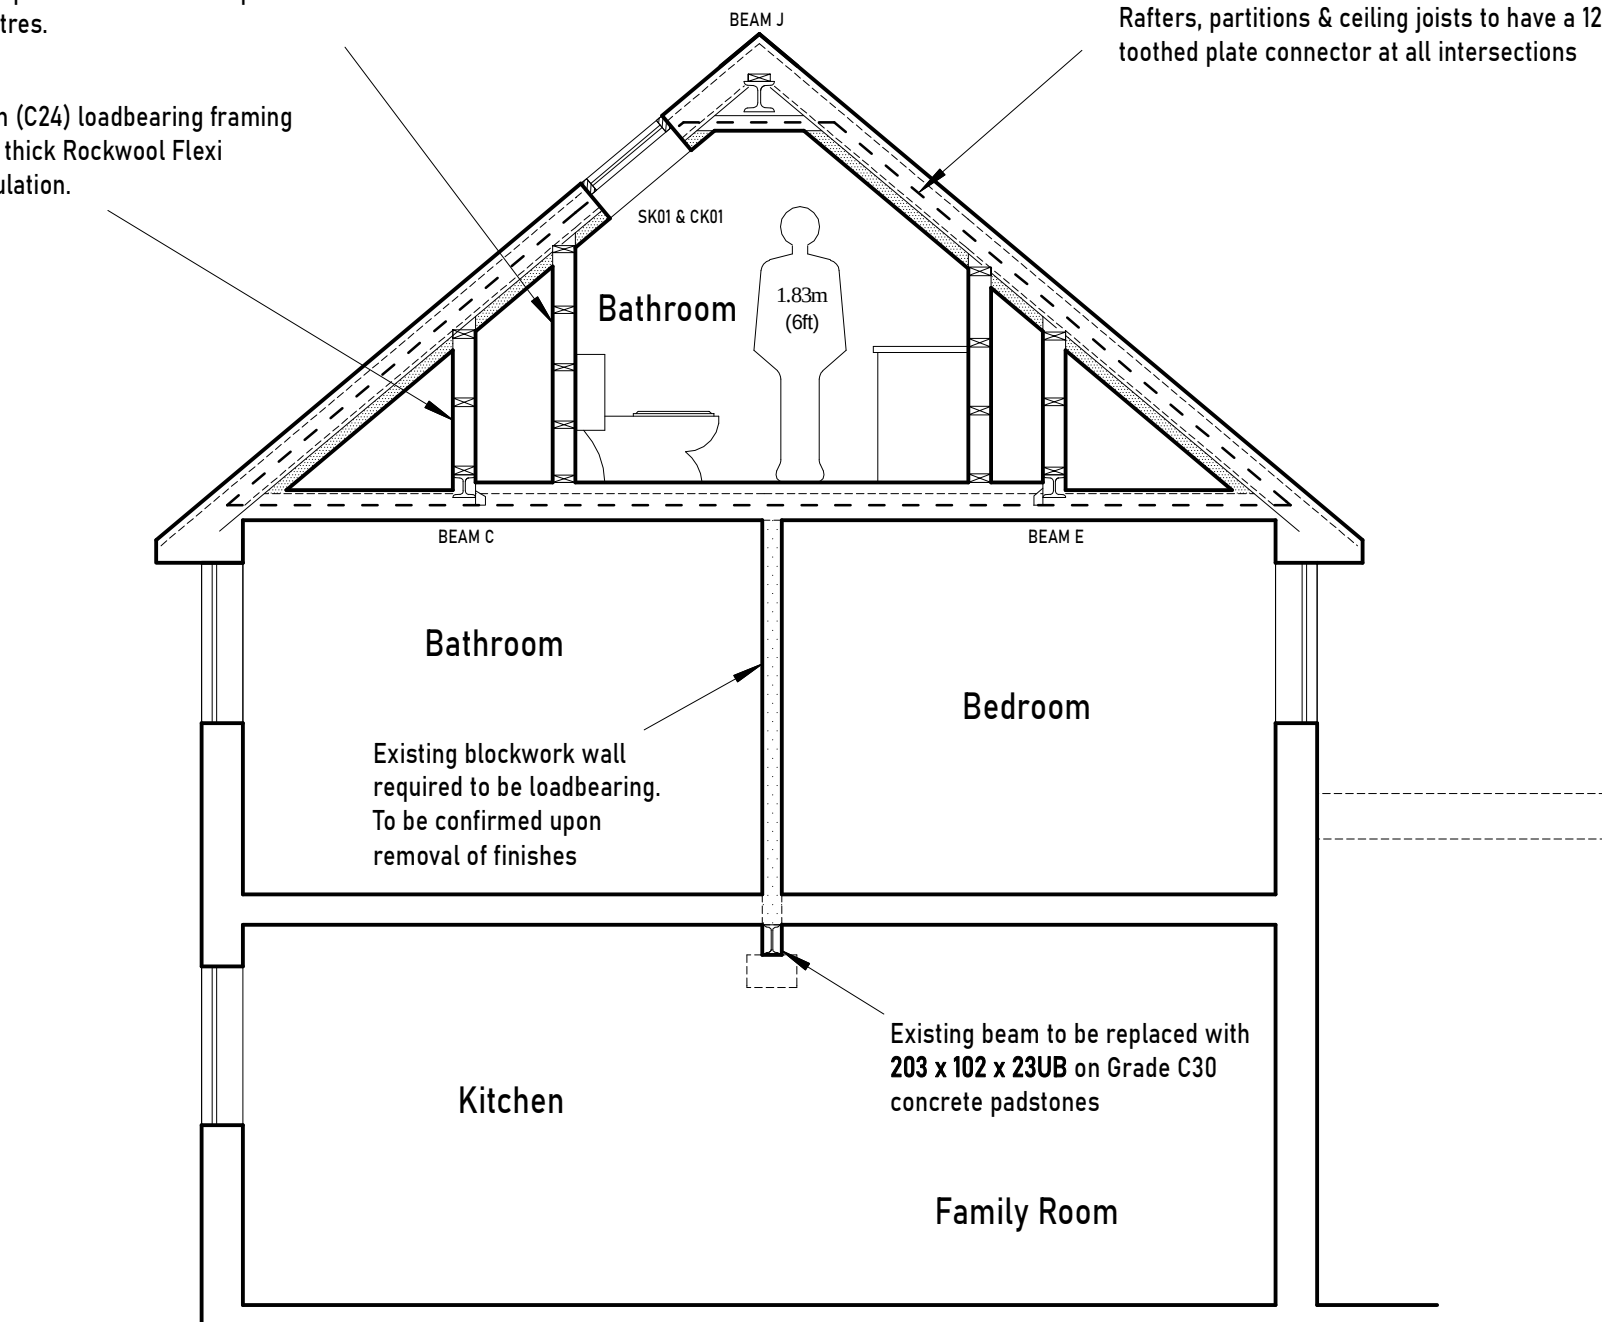

Revision				Drwg No	TAYLOR-0326-06				Scale: (A2)	1:50
				Title	PROPOSED SECTION C-C					
					1m	2m	3m	4m		

S BIDDLE Ltd Stephen Biddle BSc CEng FICE
Email: stephen@siddle.co.uk Mob: 07864 122 313 Web: www.siddle.co.uk

Client	G. Taylor
--------	-----------

Address	55 Kidmore End Road, Emmer Green, Reading RG4 8ST
---------	---

Drwg No	TAYLOR-0326-06	Scale: (A2)	1:50
---------	----------------	----------------	------

Title	PROPOSED SECTION C-C
-------	----------------------

		1m	2m	3m	4m