Copyright of this drawing is vested in 5plus Architect and it must not be copied or reproduced without written consent. Figured dimensions only are to be taken from this drawing. DO NOT SCALE OFF THIS DRAWING ..... IF IN DOUBT ASK

All contractors must visit the site and be responsible for taking and checking all dimensions relative to their work. 5plus architects are to be advised of any variation between drawings and site conditions.

Electronic data/ drawings issued as 'read only' and should not be interrogated for measurement. All dimensions and levels should be 'read only' from those values stated in text, on the drawings

CONSTRUCTION - It is considered that the proposed works are within the scope of a competent Contractor and as such no unusual hazards have been identified, refer to relevant Keyt Symbol Schedule 'Designers Risk Assessment.

0 1 2 3.0m

Read in conjunction with, Civil, Landscape, Mechanical & Electrical Engineers Drawings, Specifications, Acoustic and Lighting Reports.

Read in conjunction with general arrangement drawings:

DR-A-02 Series Drawings - GA Plans
DR-A-21 Series Drawings - Fire Strategy Plans

5PA Architectural Specification
Fire Strategy Report
Structural Engineers Drawings and Specifications

XX-ZZ-SH-CycleStorage		
Cycle Store Location	Description	Bike Capacity
B1	Sheffield Cycle Stand	1
B1	Sheffield Cycle Stand	1
B1	Two-Tiered Bike Rack	38
B1	Two-Tiered Bike Rack	18
B1	Two-Tiered Bike Rack	36
B1	Two-Tiered Bike Rack	20
		114
B2	Sheffield Cycle Stand	1
B2	Sheffield Cycle Stand	1
B2	Two-Tiered Bike Rack	14
B2	Two-Tiered Bike Rack	28
B2	Two-Tiered Bike Rack	26
		70
B3	Sheffield Cycle Stand	1
B3	Sheffield Cycle Stand	1
B3	Two-Tiered Bike Rack	40
B3	Two-Tiered Bike Rack	36
B3	Two-Tiered Bike Rack	20
B3	Two-Tiered Bike Rack	34
		132
		316

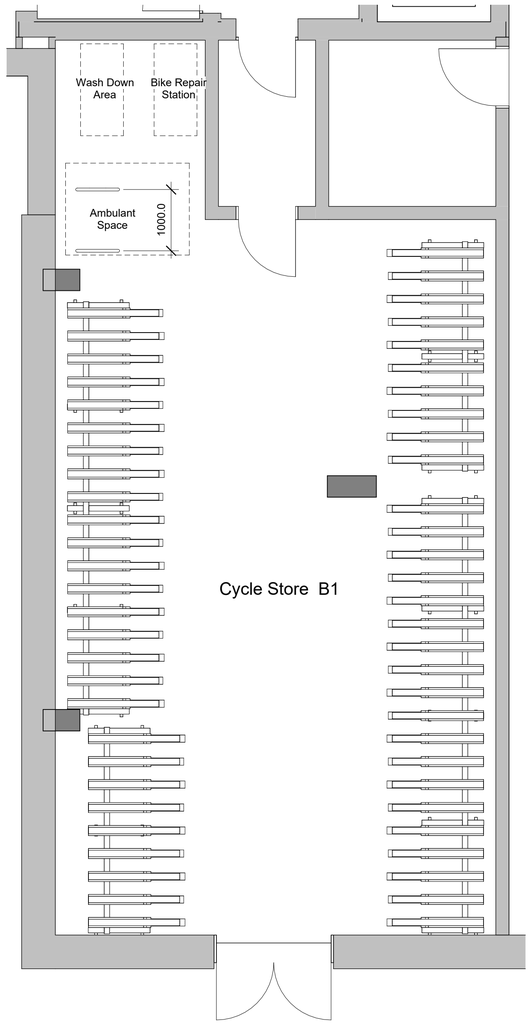

02-AA-P-GF-Cycle
1 : 50

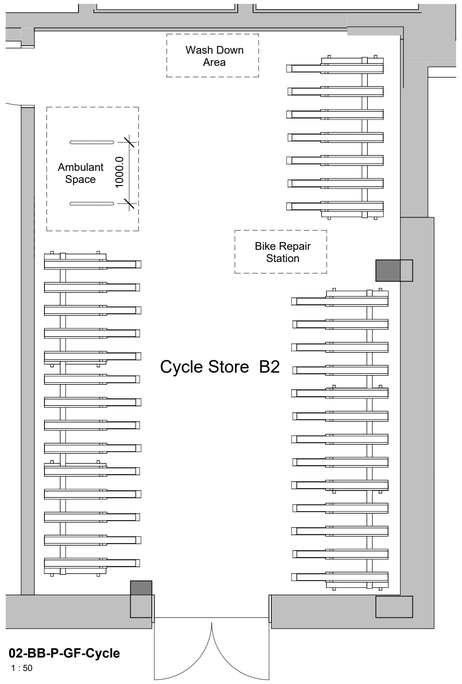

02-BB-P-GF-Cycle
1 : 50

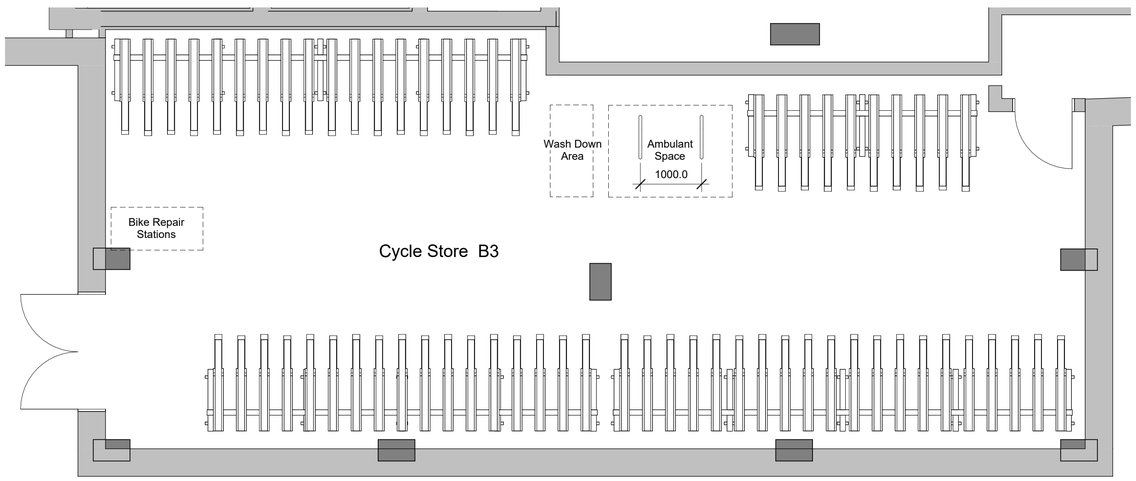

02-CC-P-GF-Cycle
1 : 50

P05	19/11/24	Update to Cycle Provision
P04	15/11/24	Update to Cycle Provision
P03	19/07/24	Stage 3 Issue
P02	30/11/23	Model Issue - For Coordination - General Updates
P01	09/10/23	First Issue

PEVERIL SECURITIES

5plus

Manchester. 0161 228 0211
Fourth Floor, The Hive, 47 Lever Street, Manchester. M1 1FN

London. 0207 253 7644
The Leather Market, Weston Street, London. SE1 3ER

5plusarchitects.com

PROJECT:
Napier Road Reading

TITLE:
Cycle Store - Plan Layouts

SCALE: As indicated @ A1
DRAWN: SA
CHECKED: JB

STATUS:
S3 - For Information

DRAWING NO: READ-5PA-ZZ-GF-DR-A-023201
REV: P05

CLASSIFICATION: