CONSTRUCTION - It is considered that the proposed works are within the scope of a competent Contractor and as such no unusual hazards have been identified, refer to relevant Keyl Symbol Schedule Designers Risk Assessment.

0 10 20 30.0m
1:500

Existing Site Information is taken from 3D Survey Data provided by Greenhatch Group from a survey dated June 2023. Drawing Number: 41656 _01-08_PE

To Be Read and Printed in Colour.

To Be Read In Conjunction with Landscape Architects Information.

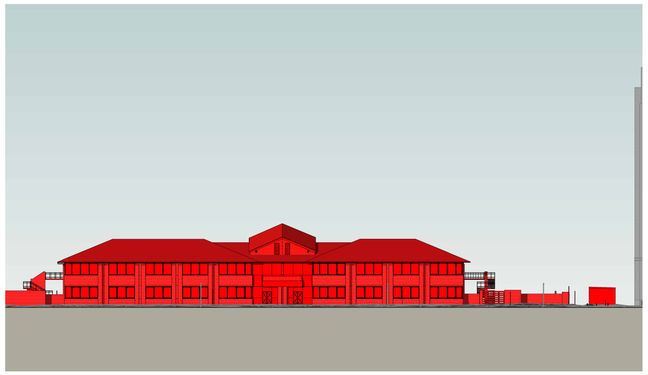

Demolition Existing Elevation - Block A North Elevation
1 : 500

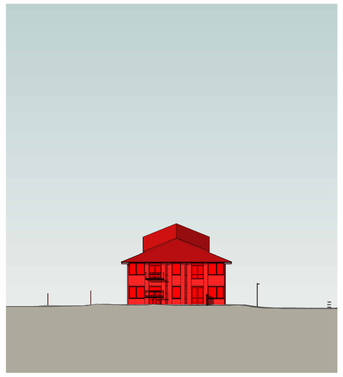

Demolition Existing Elevation - Block A East Elevation
1 : 500

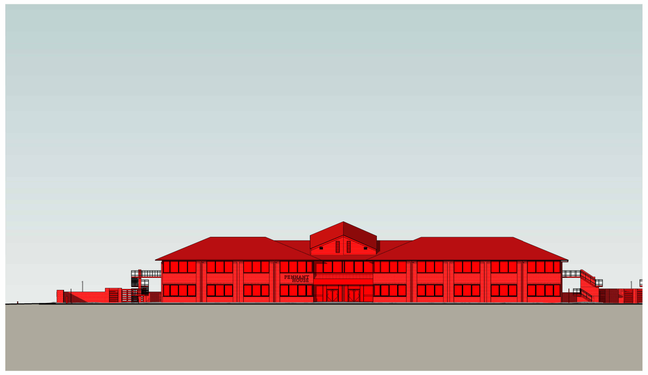

Demolition Existing Elevation - Block A South Elevation
1 : 500

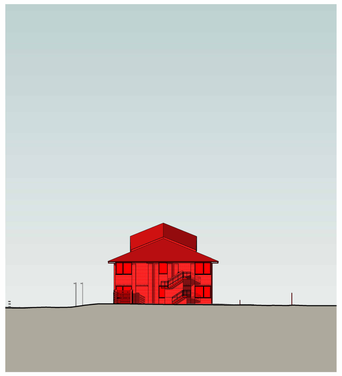

Demolition Existing Elevation - Block A West Elevation
1 : 500

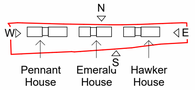

Existing Building Key

Existing Trees not shown on these Architectural Demolition Elevations - Please refer to Landscape Architects Tree Removal Drawing: 35206-RG-LD-100-M-Tree Retention and Removal

Areas Shown in Red are Highlighted for Demolition

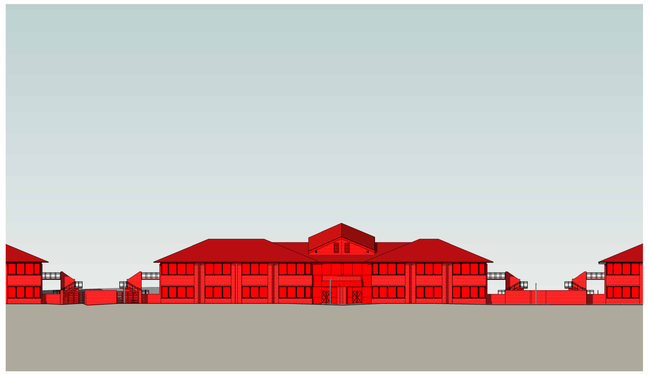

Demolition Existing Elevation - Block B North Elevation
1 : 500

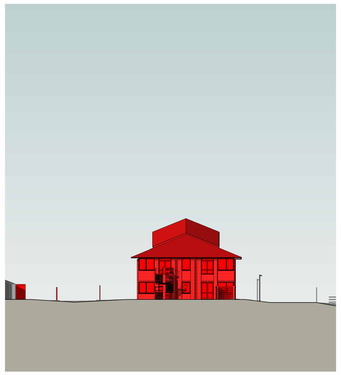

Demolition Existing Elevation - Block B East Elevation
1 : 500

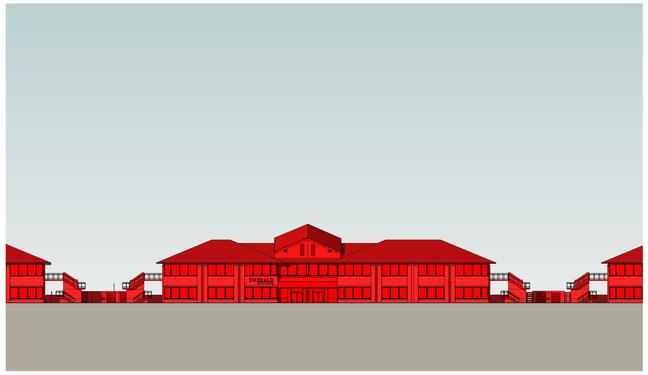

Demolition Existing Elevation - Block B South Elevation
1 : 500

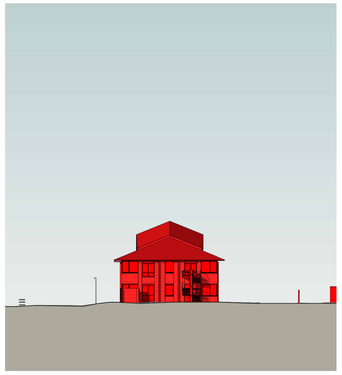

Demolition Existing Elevation - Block B West Elevation
1 : 500

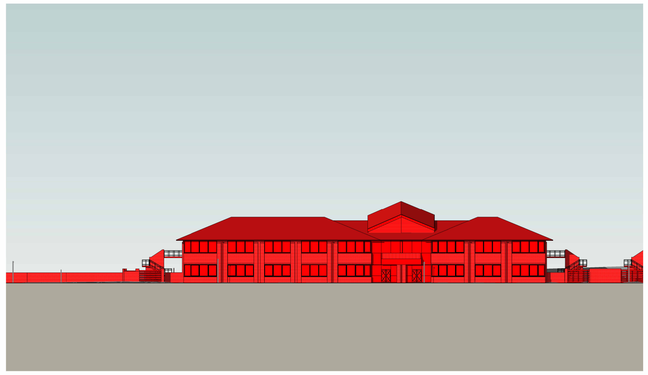

Demolition Existing Elevation - Block C North Elevation
1 : 500

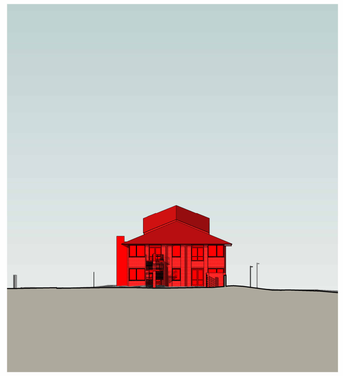

Demolition Existing Elevation - Block C East Elevation
1 : 500

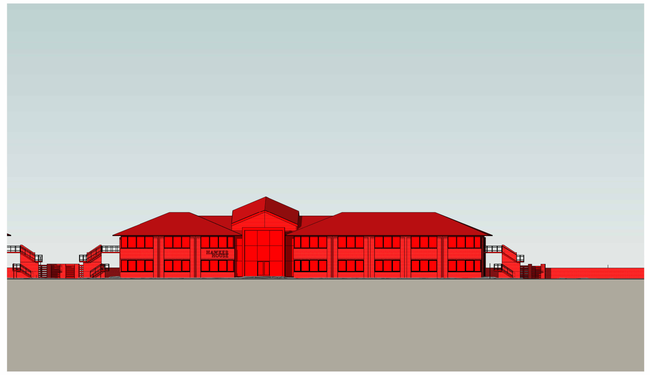

Demolition Existing Elevation - Block C South Elevation
1 : 500

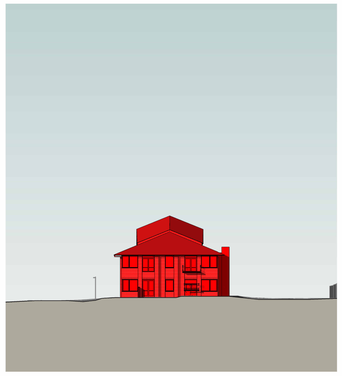

Demolition Existing Elevation - Block C West Elevation
1 : 500

P12	30/10/25	Planning Issue
P11	19/09/25	Updated Planning Set Drawings for Review
P10	20/05/24	General Updates
P09	17/05/24	Updates for Planning
P08	16/05/24	Updates for Planning
P07	10/05/24	Updates for Planning
P06	27/03/24	Updates for Planning
P05	22/01/24	Updates for Planning
P04	10/01/24	Updates for Planning
P03	21/12/23	Updates for Planning
P02	30/11/23	Model Issue - For Coordination - General Updates

PEVERIL SECURITIES

5plus

Manchester. 0161 228 0211
Fourth Floor, The Hive, 47 Lever Street, Manchester. M1 1FN

London. 0207 253 7644
The Leather Market, Weston Street, London. SE1 3ER

5plusarchitects.com

PROJECT:
Napier Road Reading

TITLE:
Demolition Elevations - Masterplan

SCALE: As indicated @ A1
DRAWN: AC
CHECKED: JB

STATUS:
S2 - For Information

DRAWING NO: READ-5PA-ZZ-ZZ-DR-A-042100
REV: P12

CLASSIFICATION:
PM_40_40_27 Elevation Drawings