


Scours Lane Reading Totem Illumination

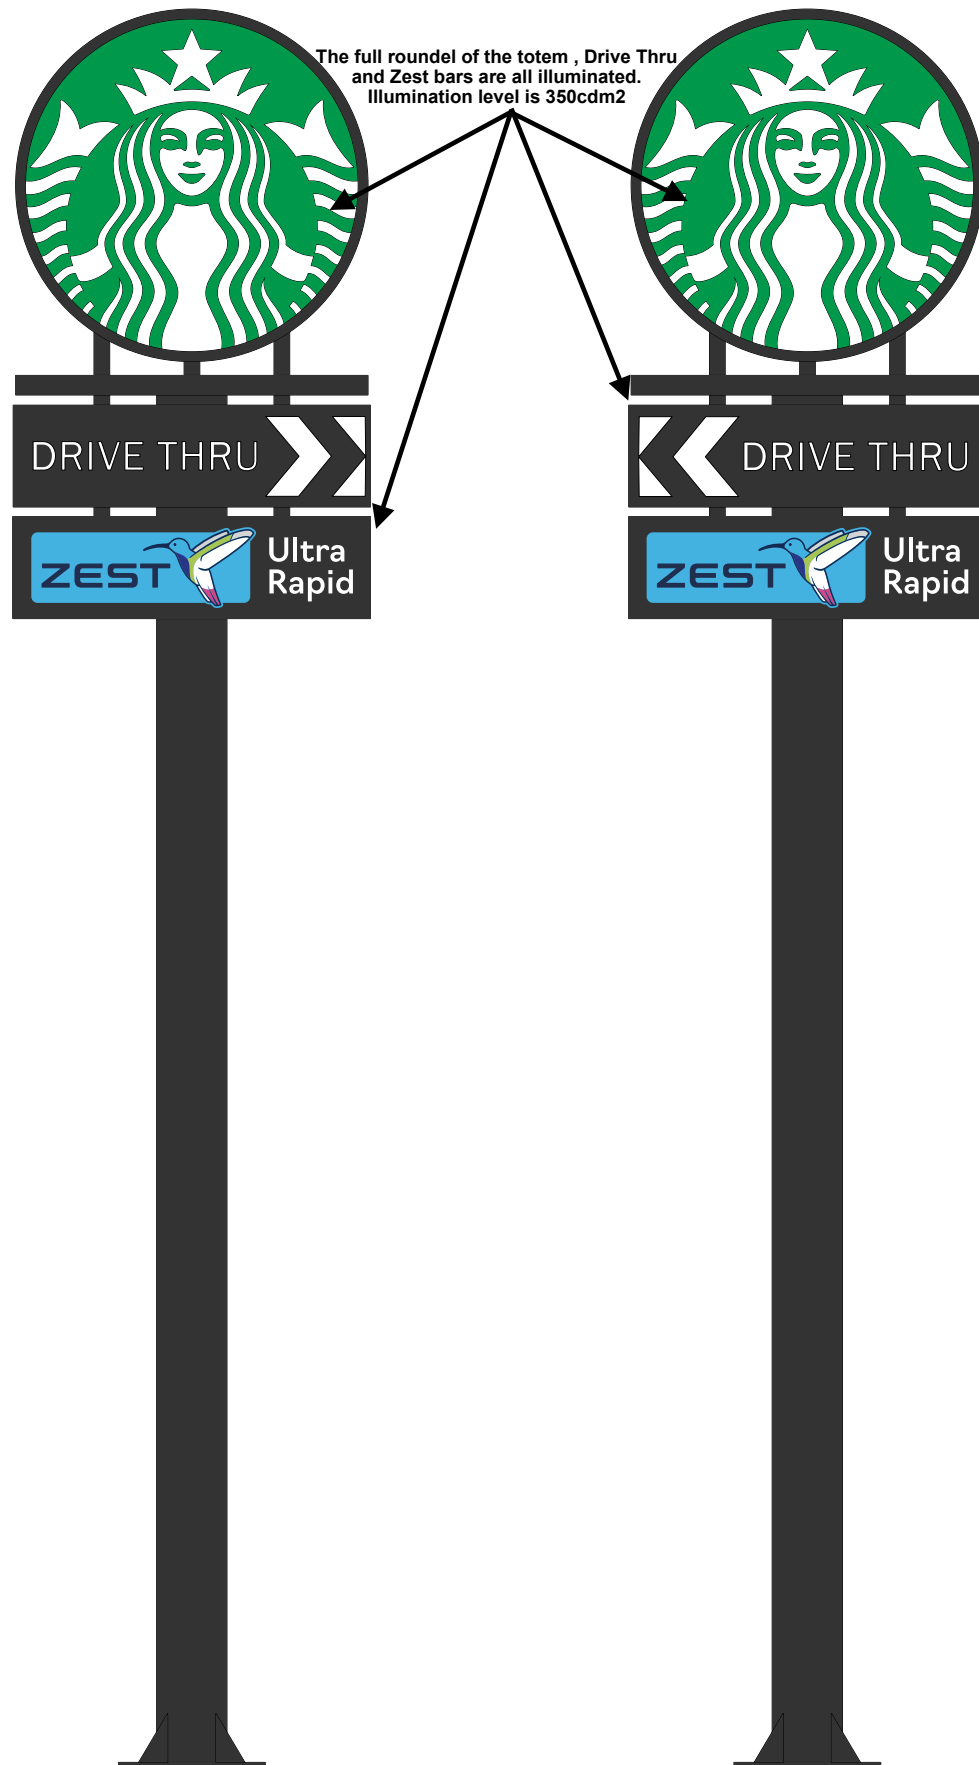

Rear - Scale 1:40 @ A3

Rear - Scale 1:40 @ A3