




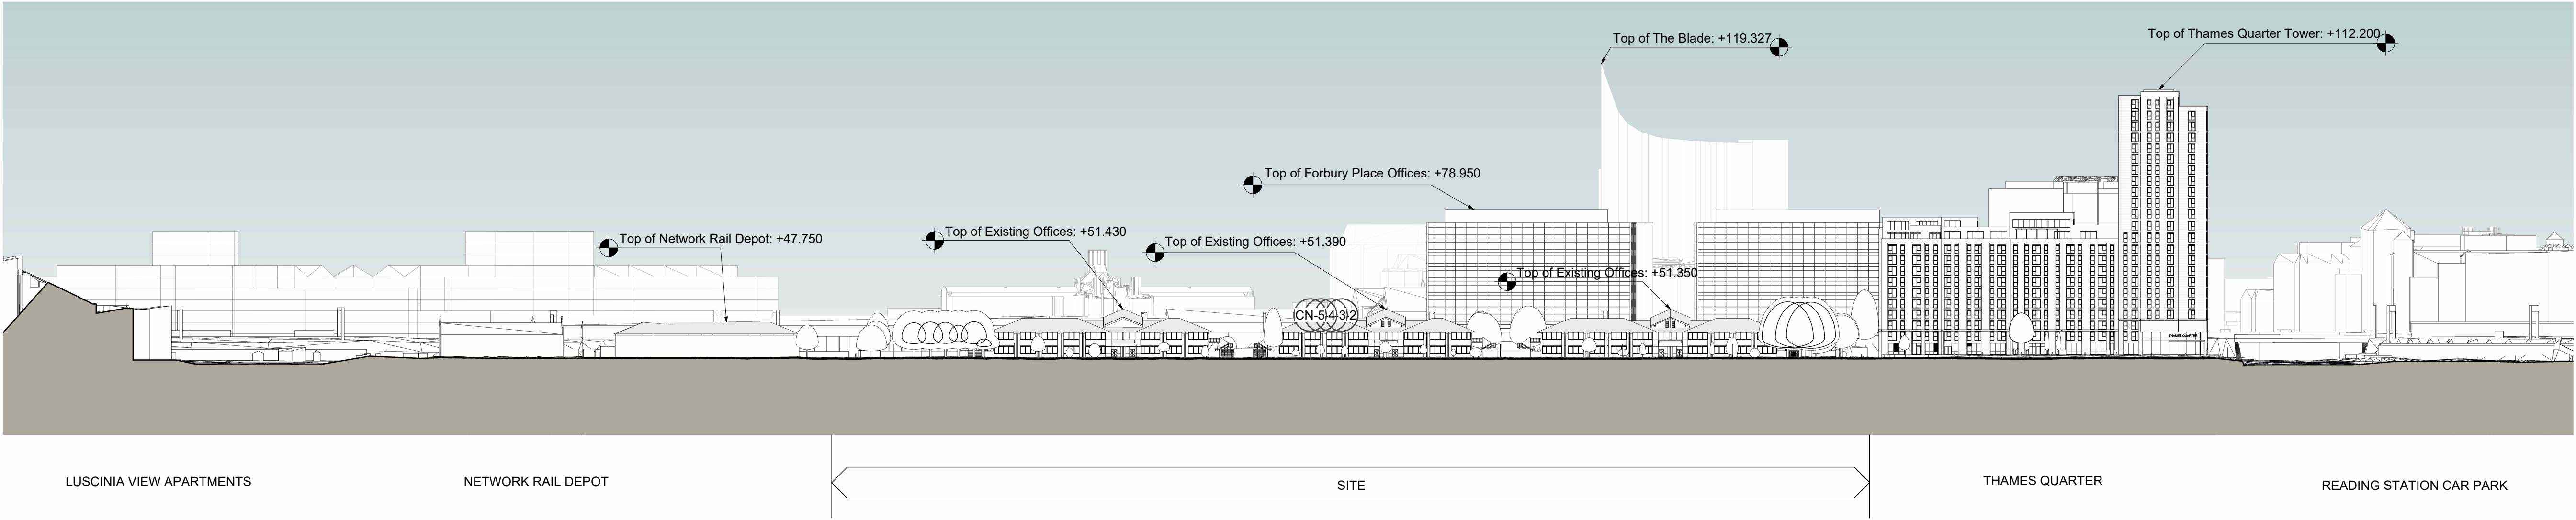


Existing Masterplan Elevation - North
1 : 1000

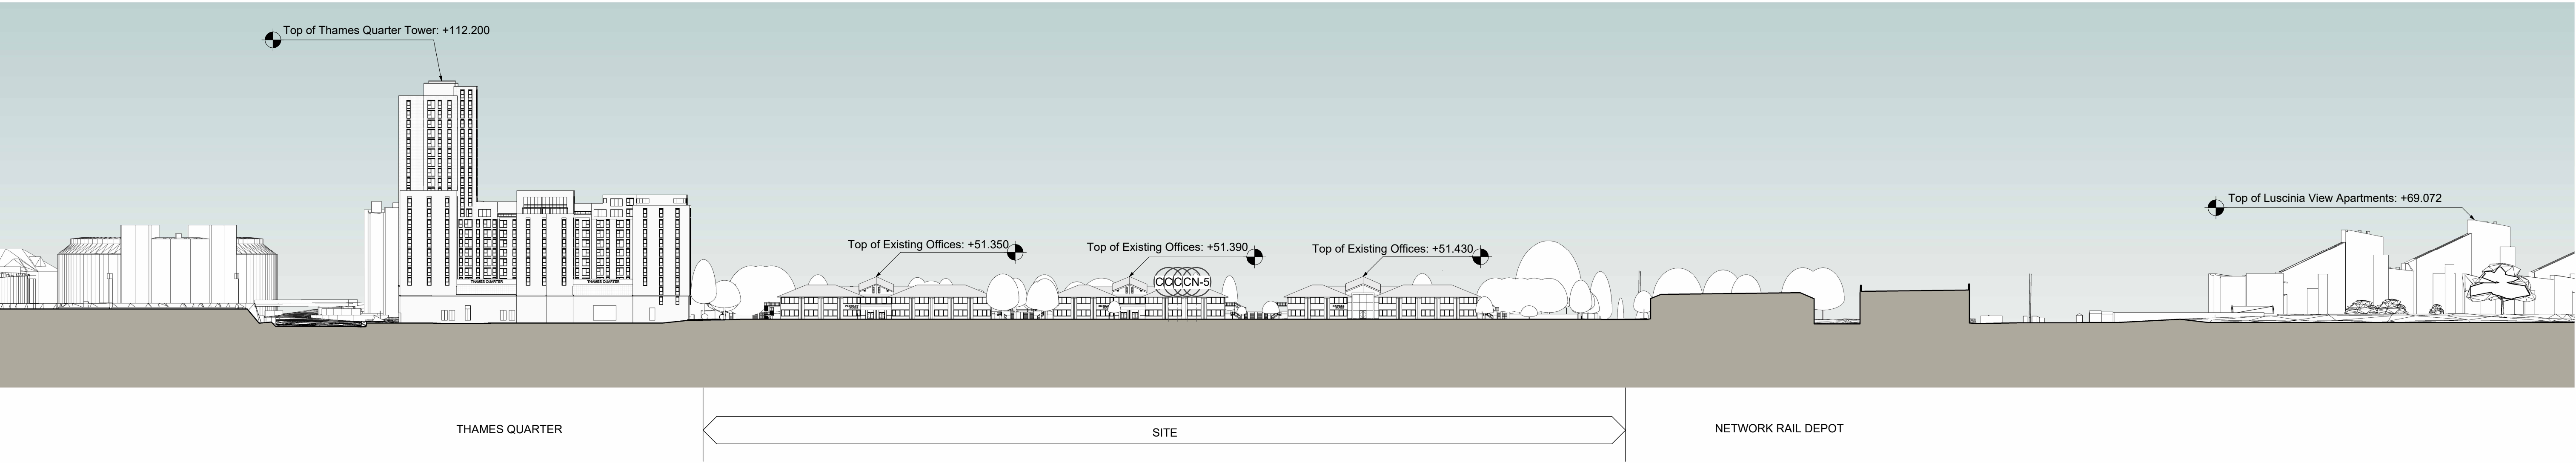

Existing Masterplan Elevation - South
1 : 1000

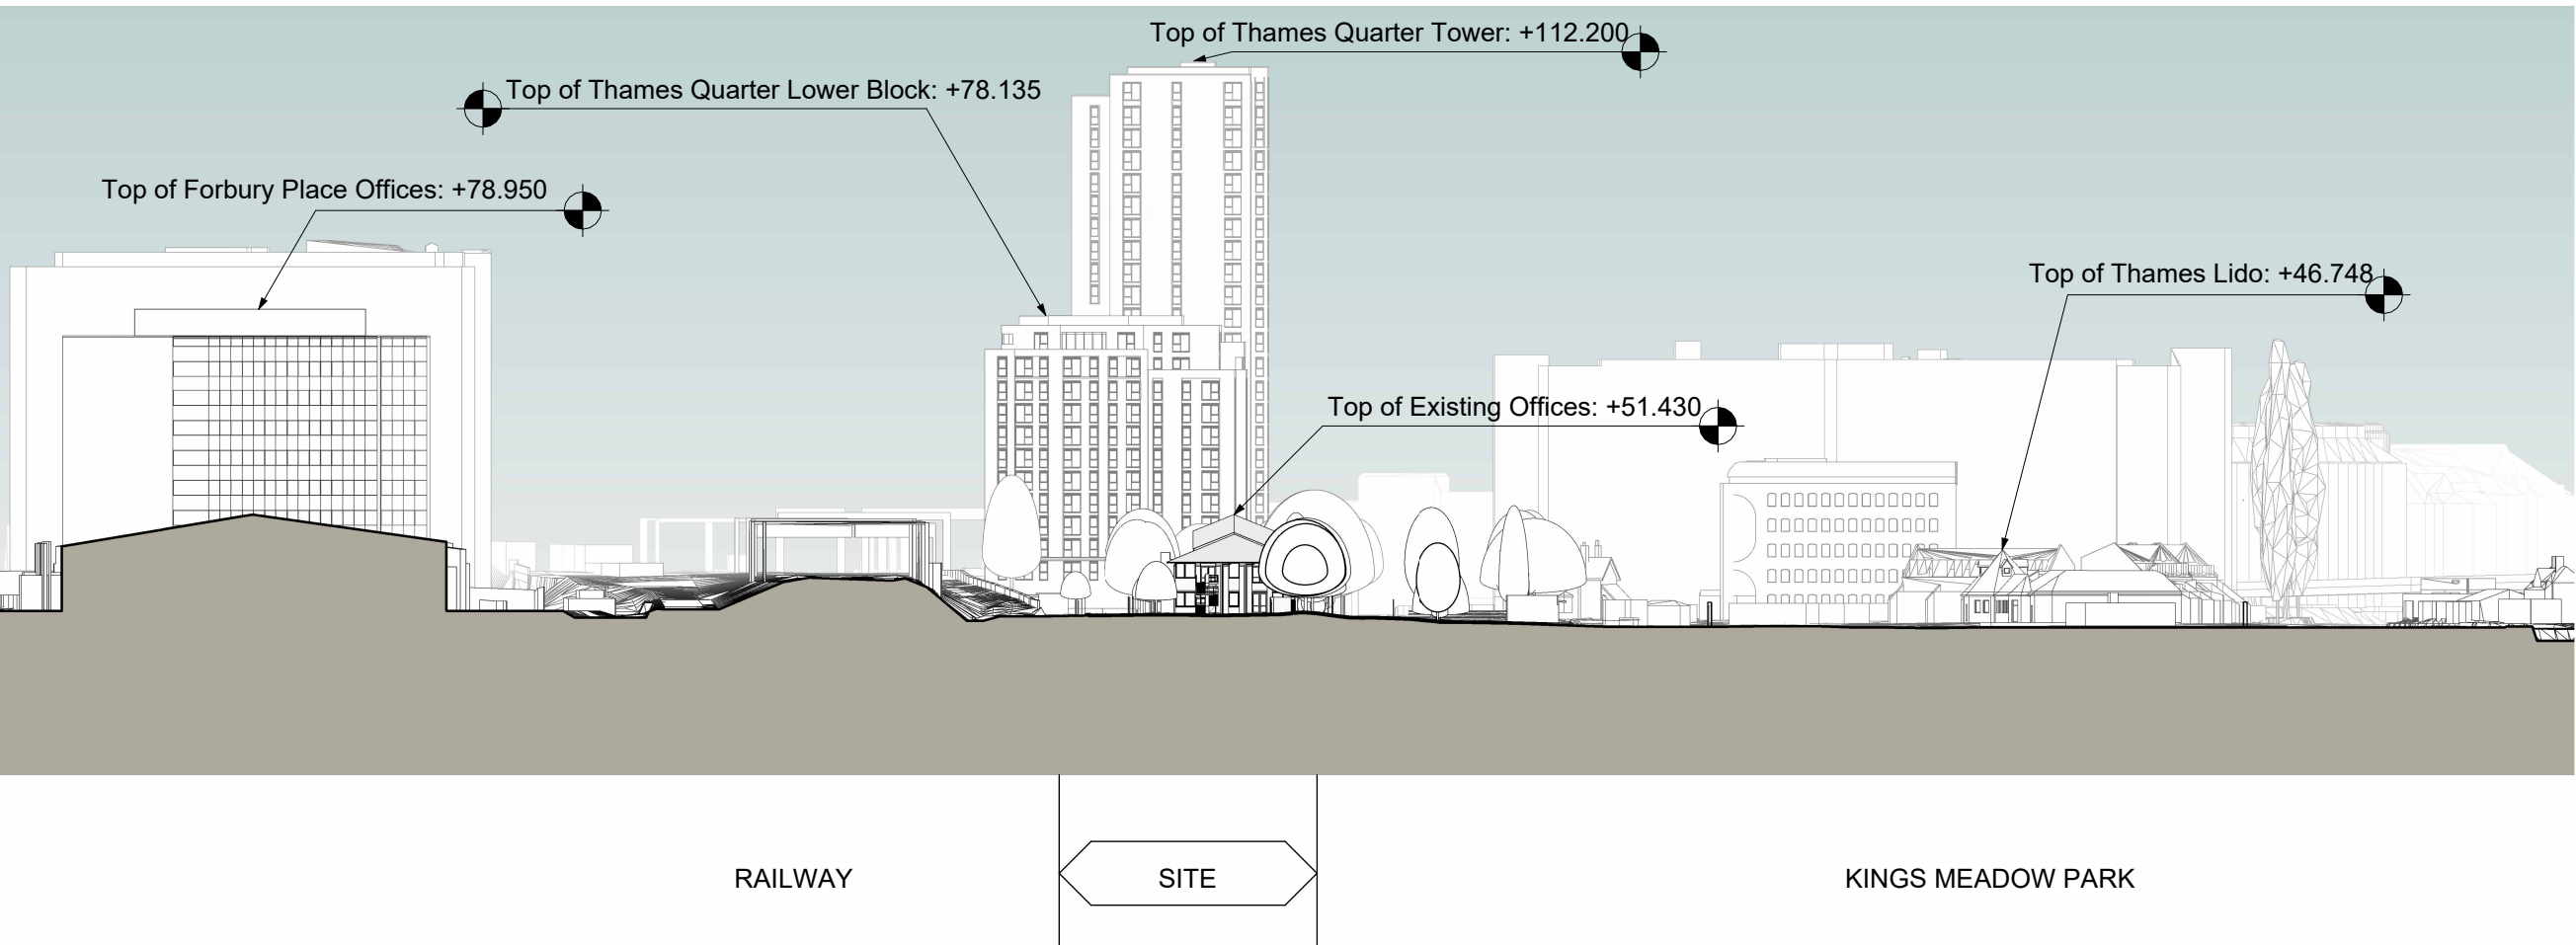

Existing Masterplan Elevation - East
1 : 1000

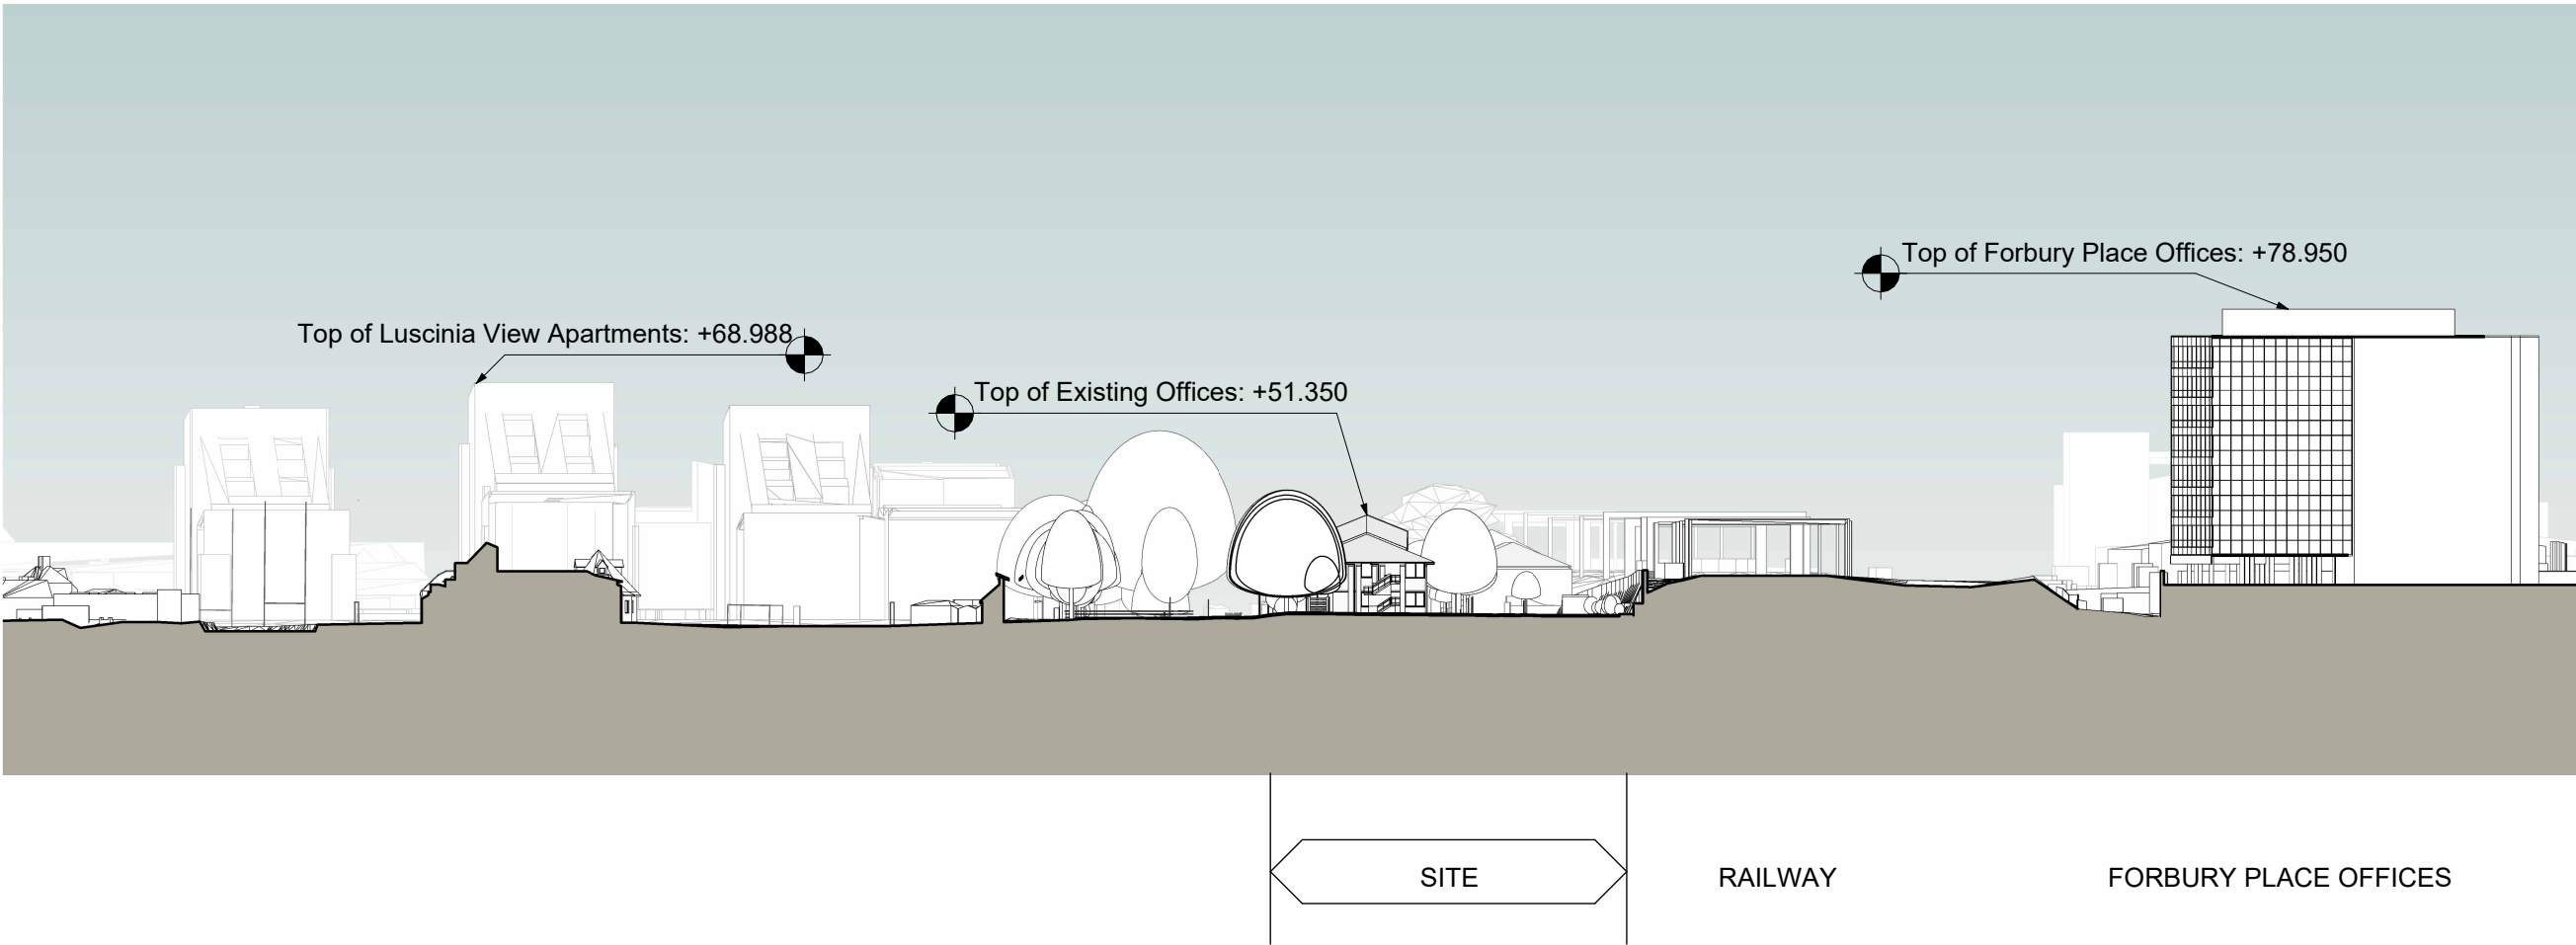

Existing Masterplan Elevation - West
1 : 1000


CONSTRUCTION: It is considered that the proposed works are within the scope of a competent Contractor and as such no structural experts have been identified, who to review Key Structural Designing Data Assessment.



Existing Site Information is taken from 3D Survey Data provided by Greenhatch Group from a survey dated June 2023. Drawing Number: 41656_01-08_PE

To Be Read and Printed in Colour.

To Be Read In Conjunction with Landscape Architects Information.

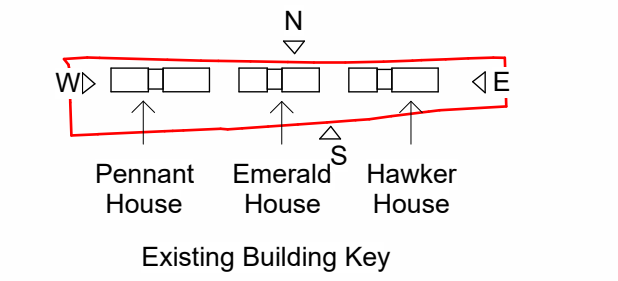

P13	21/04/26	Adjusted Landscape on plans only. Full planning drawing set revised including elevations and sections for completeness.
P12	30/10/25	Planning Issue
P11	19/09/25	Updated Planning Set Drawings for Review
P10	20/05/24	General Updates
P09	17/05/24	Updates for Planning
P08	16/05/24	Updates for Planning
P07	10/05/24	Updates for Planning
P06	27/03/24	Updates for Planning
P05	22/01/24	Updates for Planning

PEVERIL SECURITIES

5plus

Manchester: 0161 226 0211
Fourth Floor, The Hive, 47 Lever Street,
Manchester. M1 1FN

London: 0207 253 7644
The Leather Market, Weston Street,
London. SE1 3ER

5plusarchitects.com

PROJECT:
Napier Road Reading

TITLE:
Existing Elevations, Sheet 1 of 2 - Masterplan

SCALE:
As indicated @ A1

STATUS:
S2 - For Information - Planning

DRAWING NO:
READ-5PA-ZZ-ZZ-DR-A-042000

CLASSIFICATION:
PM_40_40_27

DRAWN:
AC

CHECKED:
JB

REV:
P13