


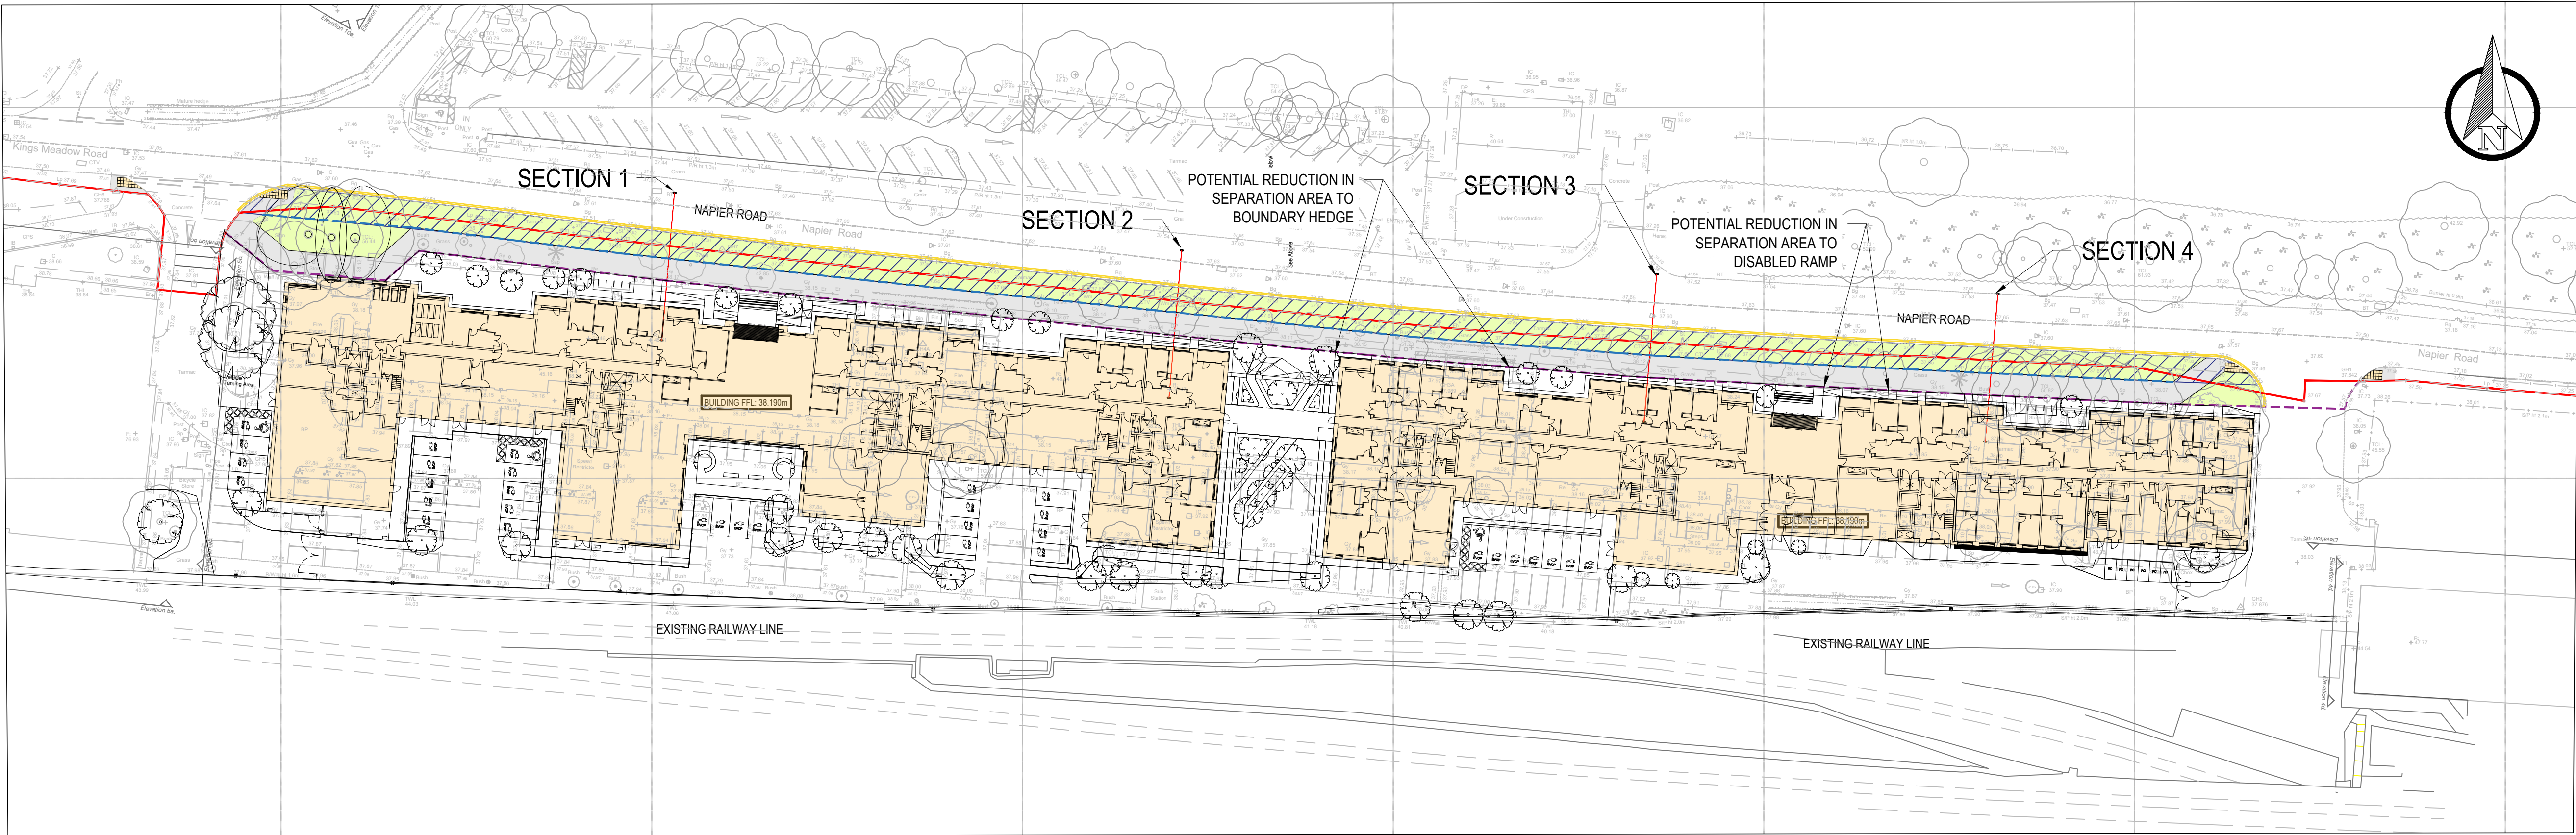

GENERAL NOTES:

NOTES

1. THIS DRAWING IS TO BE READ IN CONJUNCTION WITH ALL OTHER RELEVANT DRAWINGS AND SPECIFICATIONS.

2. DO NOT SCALE FROM THIS DRAWING. ANY AMBIGUITIES, OMISSIONS AND ERRORS ON THIS DRAWING SHALL BE BROUGHT TO THE ENGINEERS ATTENTION IMMEDIATELY. ALL DIMENSIONS MUST BE VERIFIED ON SITE.

3. ALL LEVELS ARE IN METRES ABOVE ORDINANCE DATUM UNLESS NOTED OTHERWISE.

4. ALL DIMENSIONS ARE IN METRES UNLESS NOTED OTHERWISE.

KEY:

PLAN

EXISTING HIGHWAY BOUNDARY

PROPOSED HIGHWAY BOUNDARY

FUTURE MRT ZONE

PROPOSED FOOTWAY

PROPOSED LAYBY

PROPOSED LANDSCAPING

FILTER DRAIN


SECTIONS

EXISTING GROUND LEVEL


PROPOSED GROUND LEVEL

THE DESIGN IS COMPLIANT WITH LTN 1/20, FOOTWAY WIDTH 3m, FOOTWAY CROSSFALLS 1/60


EXISTING TRESS TO HAVE THIER CROWN LIFTED TO A MINIMUM OF 2.4M ALONG THE FRONTAGE OF THE DEVELOPMENT

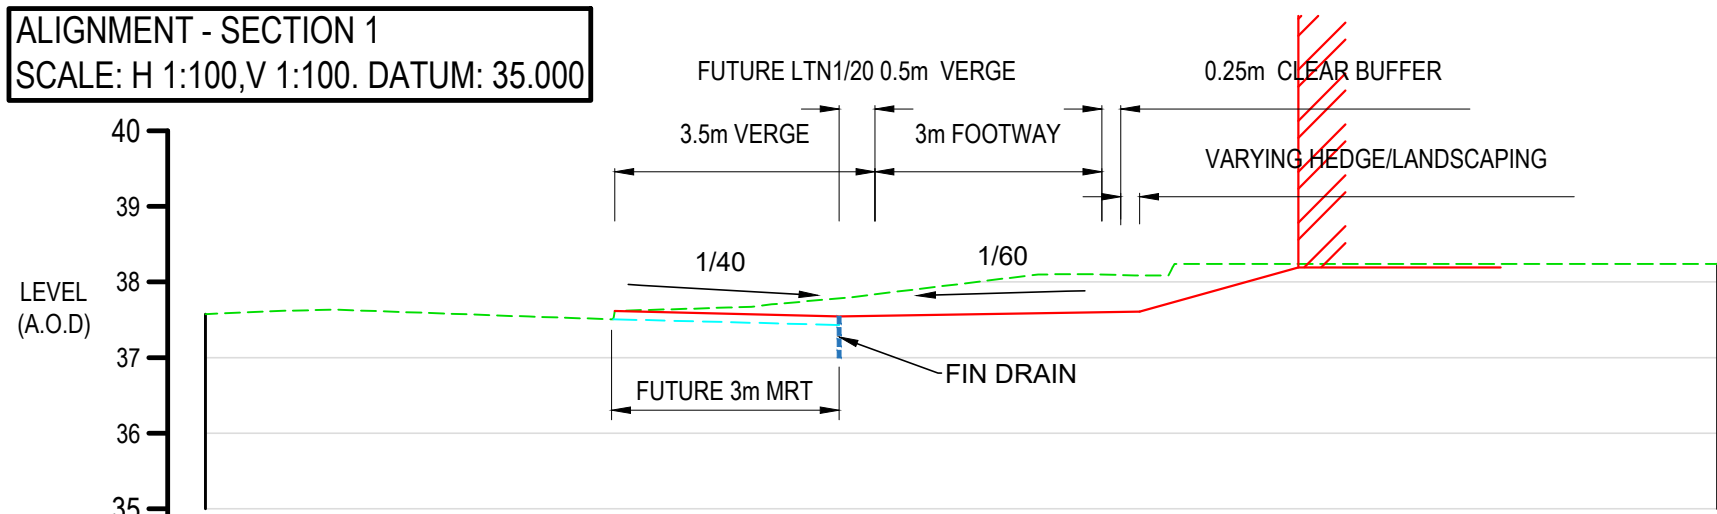


Chainage	0.000	5.393	7.916	11.894	
Existing Levels		37.506	37.783	38.098	
Proposed Levels		37.506	37.542	37.600	

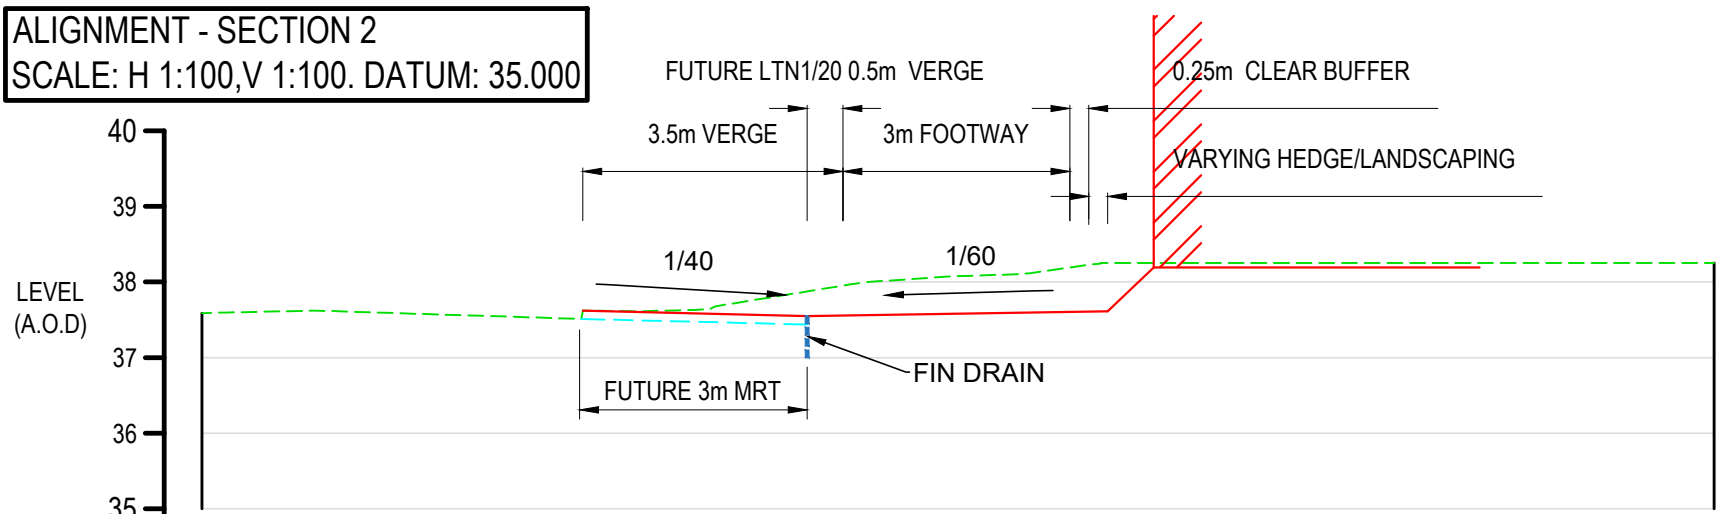

Chainage	0.000	5.017	8.017	11.518	
Existing Levels		37.621	37.876	38.196	
Proposed Levels		37.621	37.547	37.605	

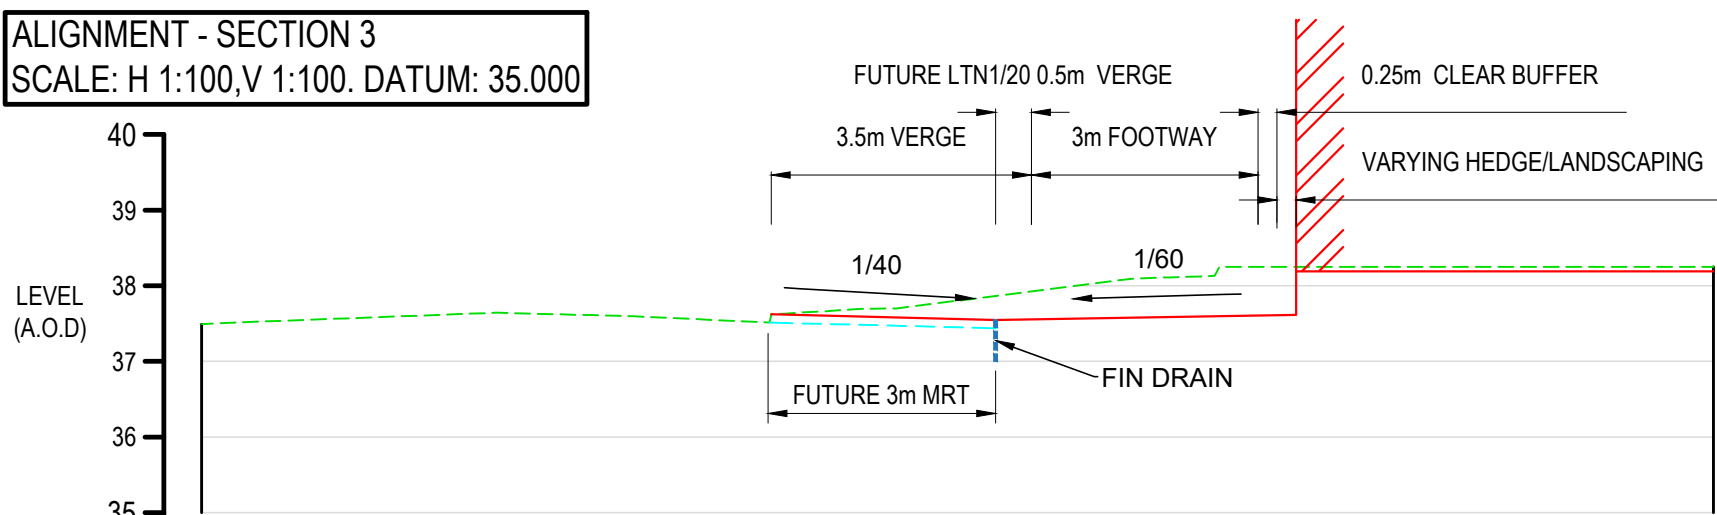

Chainage	0.000	7.491	10.482	13.352	13.976	
Existing Levels		37.623	37.864	38.129	38.250	
Proposed Levels		37.623	37.549	37.597	37.607	

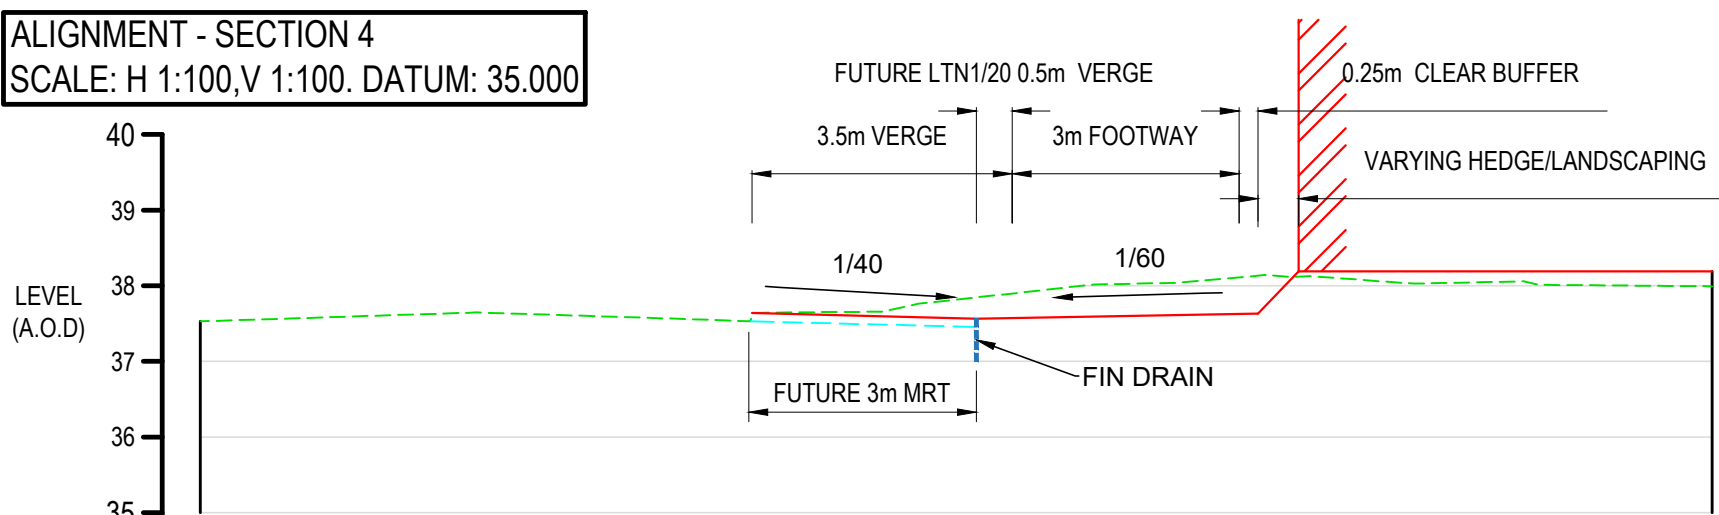

Chainage	0.000	7.280	10.282	13.785	
Existing Levels		37.640	37.848	38.115	
Proposed Levels		37.640	37.566	37.628	

P08	BOUNDARY UPDATED	17/04/26	HS	HS
P07	LAYOUT UPDATED, LAYBY REMOVED	16/04/26	HS	HS
P06	FUTURE MRT INDICATION ADDED TO SECTIONS	18/11/25	HS	HS
P05	NOTE ADDED	06/11/25	HS	HS
P04	LAYOUT UPDATED	17/09/25	HS	HS
P03	UPDATED TO COMMENTS	01/11/24	HS	HS
P02	UPDATED TO COMMENTS	31/10/24	HS	HS
P01	STAGE 3 ISSUE	16/10/24	KS	HS
Rev:	Description:	Date:	By:	Chkd:

Curtins

Merchant Exchange
0161 235 2384
manchester@curtins.com
www.curtins.com

Civils & Structures • Transport Planning • Environmental • Infrastructure • Geotechnical • Conservation & Heritage • Principal Designer
Birmingham • Bristol • Cambridge • Cardiff • Douglas • Dublin • Edinburgh • Glasgow • Kendal • Leeds • Liverpool • London • Manchester • Nottingham

Status:

STAGE 3

Project:

NAPIER ROAD, READING

Dwg Title:

SECTION 278 LAYOUT AND SECTIONS

Drawn By

KS

Designed By

KS

Checked By

HS

80908

Date

16.10.2024

Scales @ A1

1:100 / 1:500

Project No • Originator • Function • Spatial • Form • Discipline • Number

Revision

READ - CUR - XX - XX - DR - C - 090043

P08

\\ms-fs-1\Projects\080201 - 161000080908 - Napier Road Reading\04-Production\MA-Model-Drawing\02\0901