




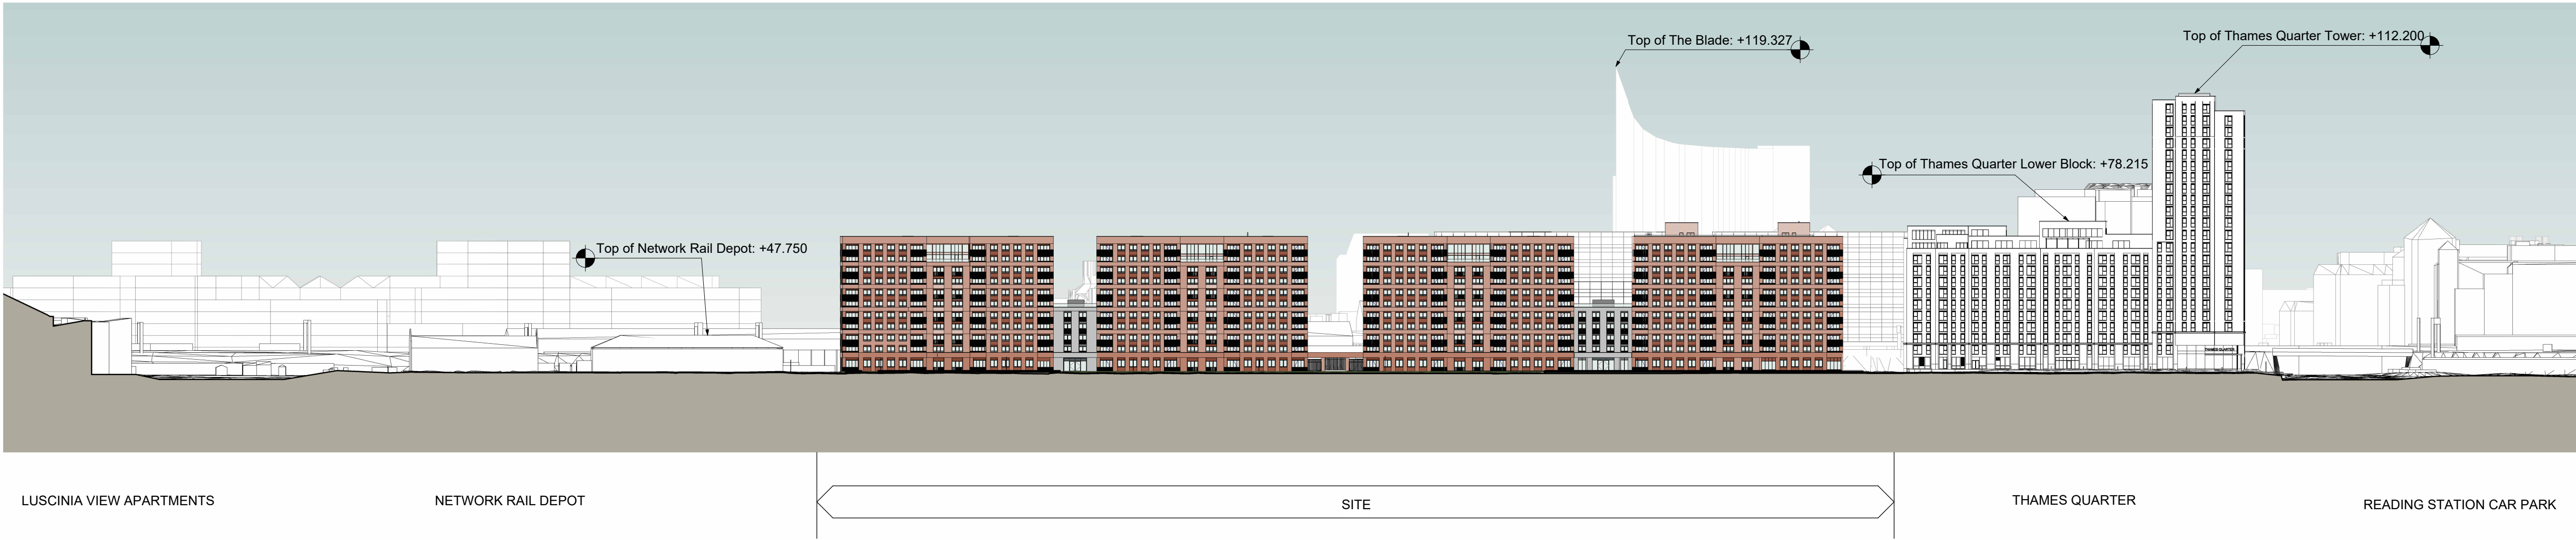


Proposed Masterplan Elevation - North
1 : 1000

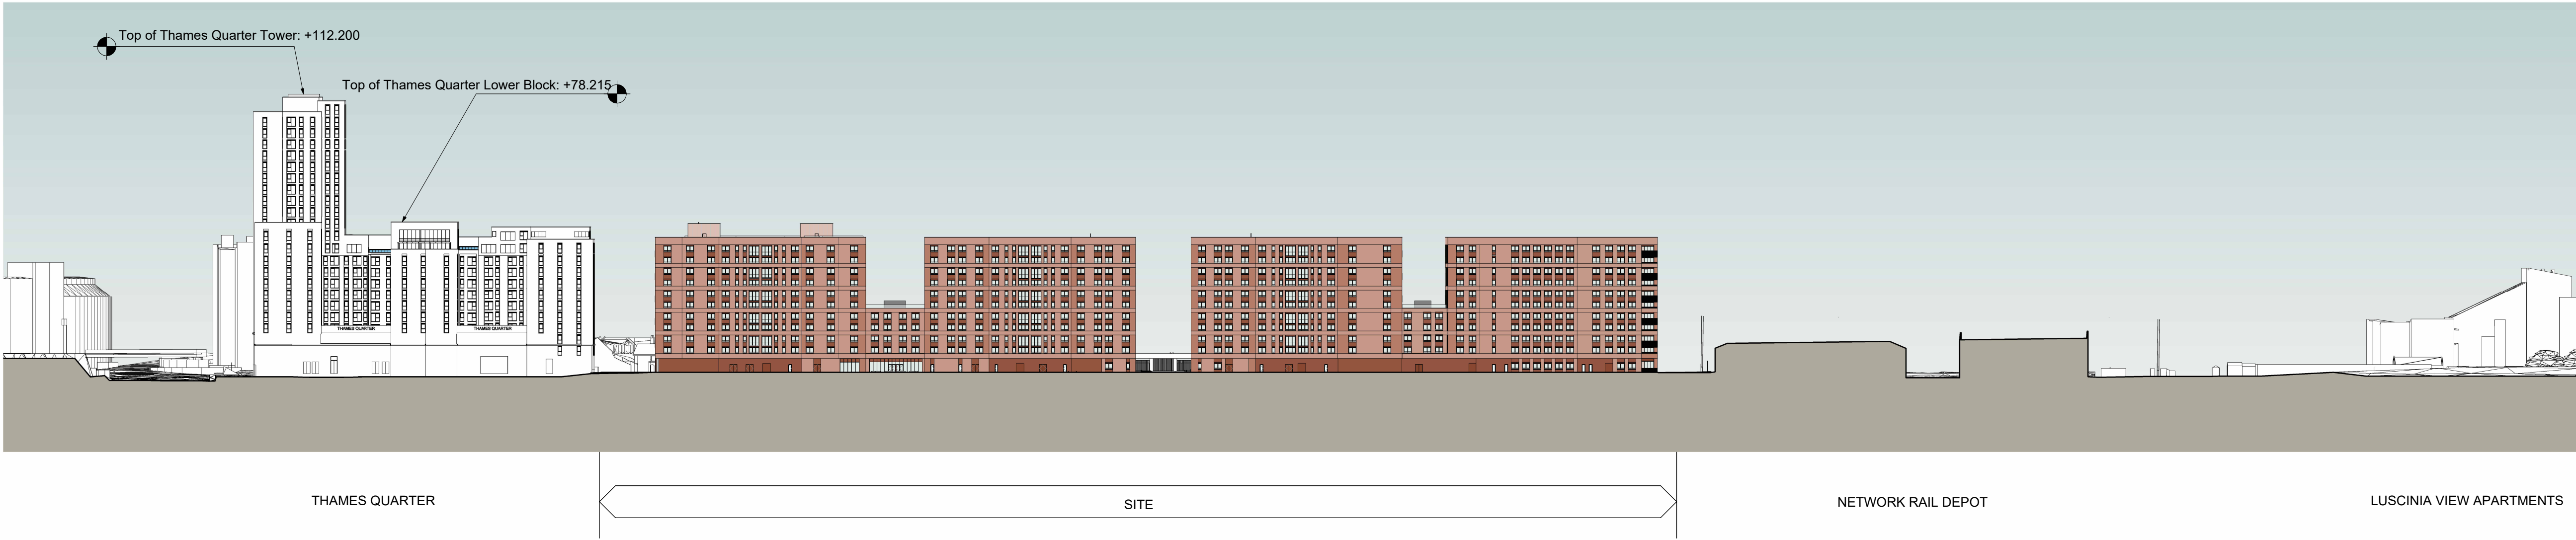

Proposed Masterplan Elevation - South
1 : 1000

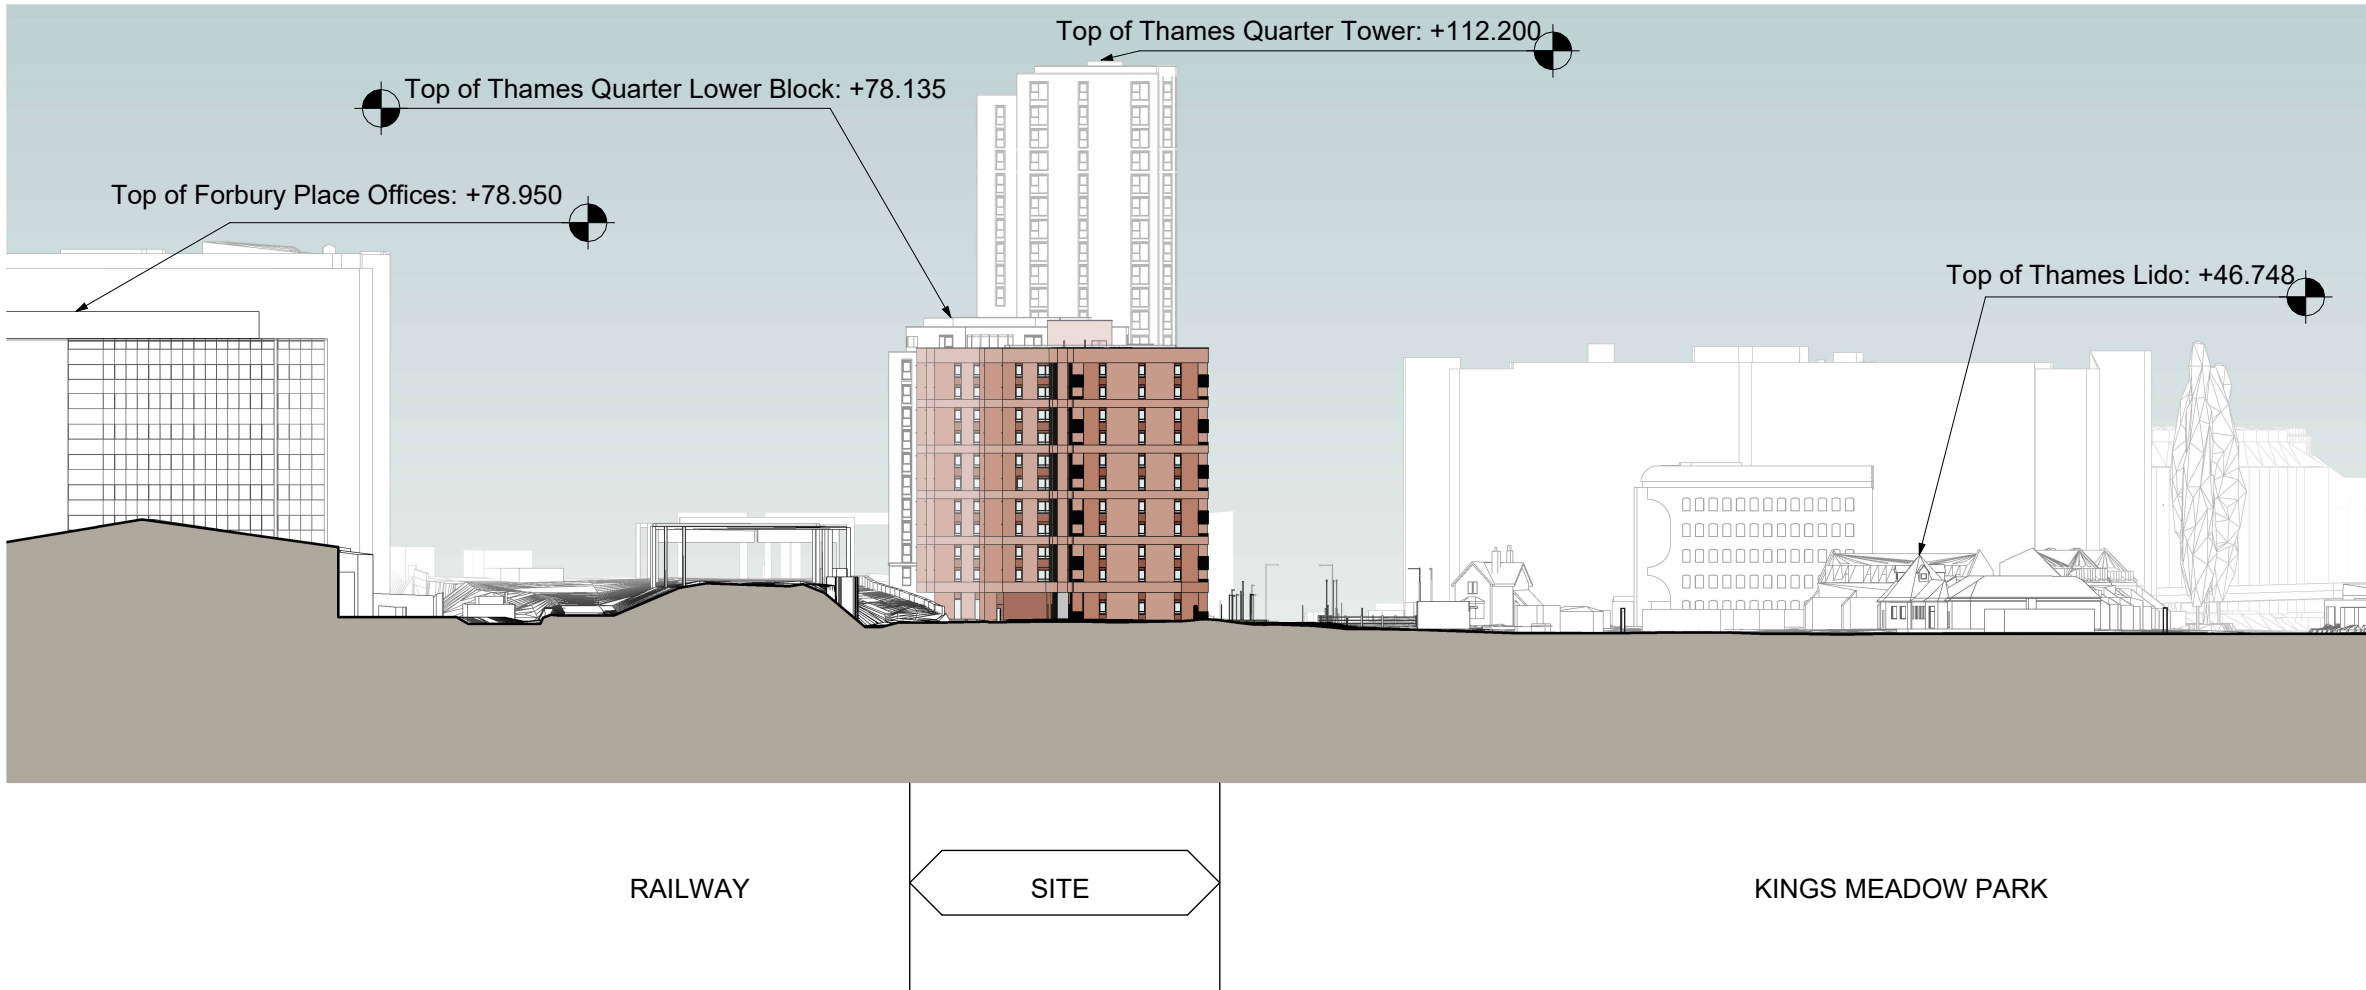

Proposed Masterplan Elevation - East
1 : 1000

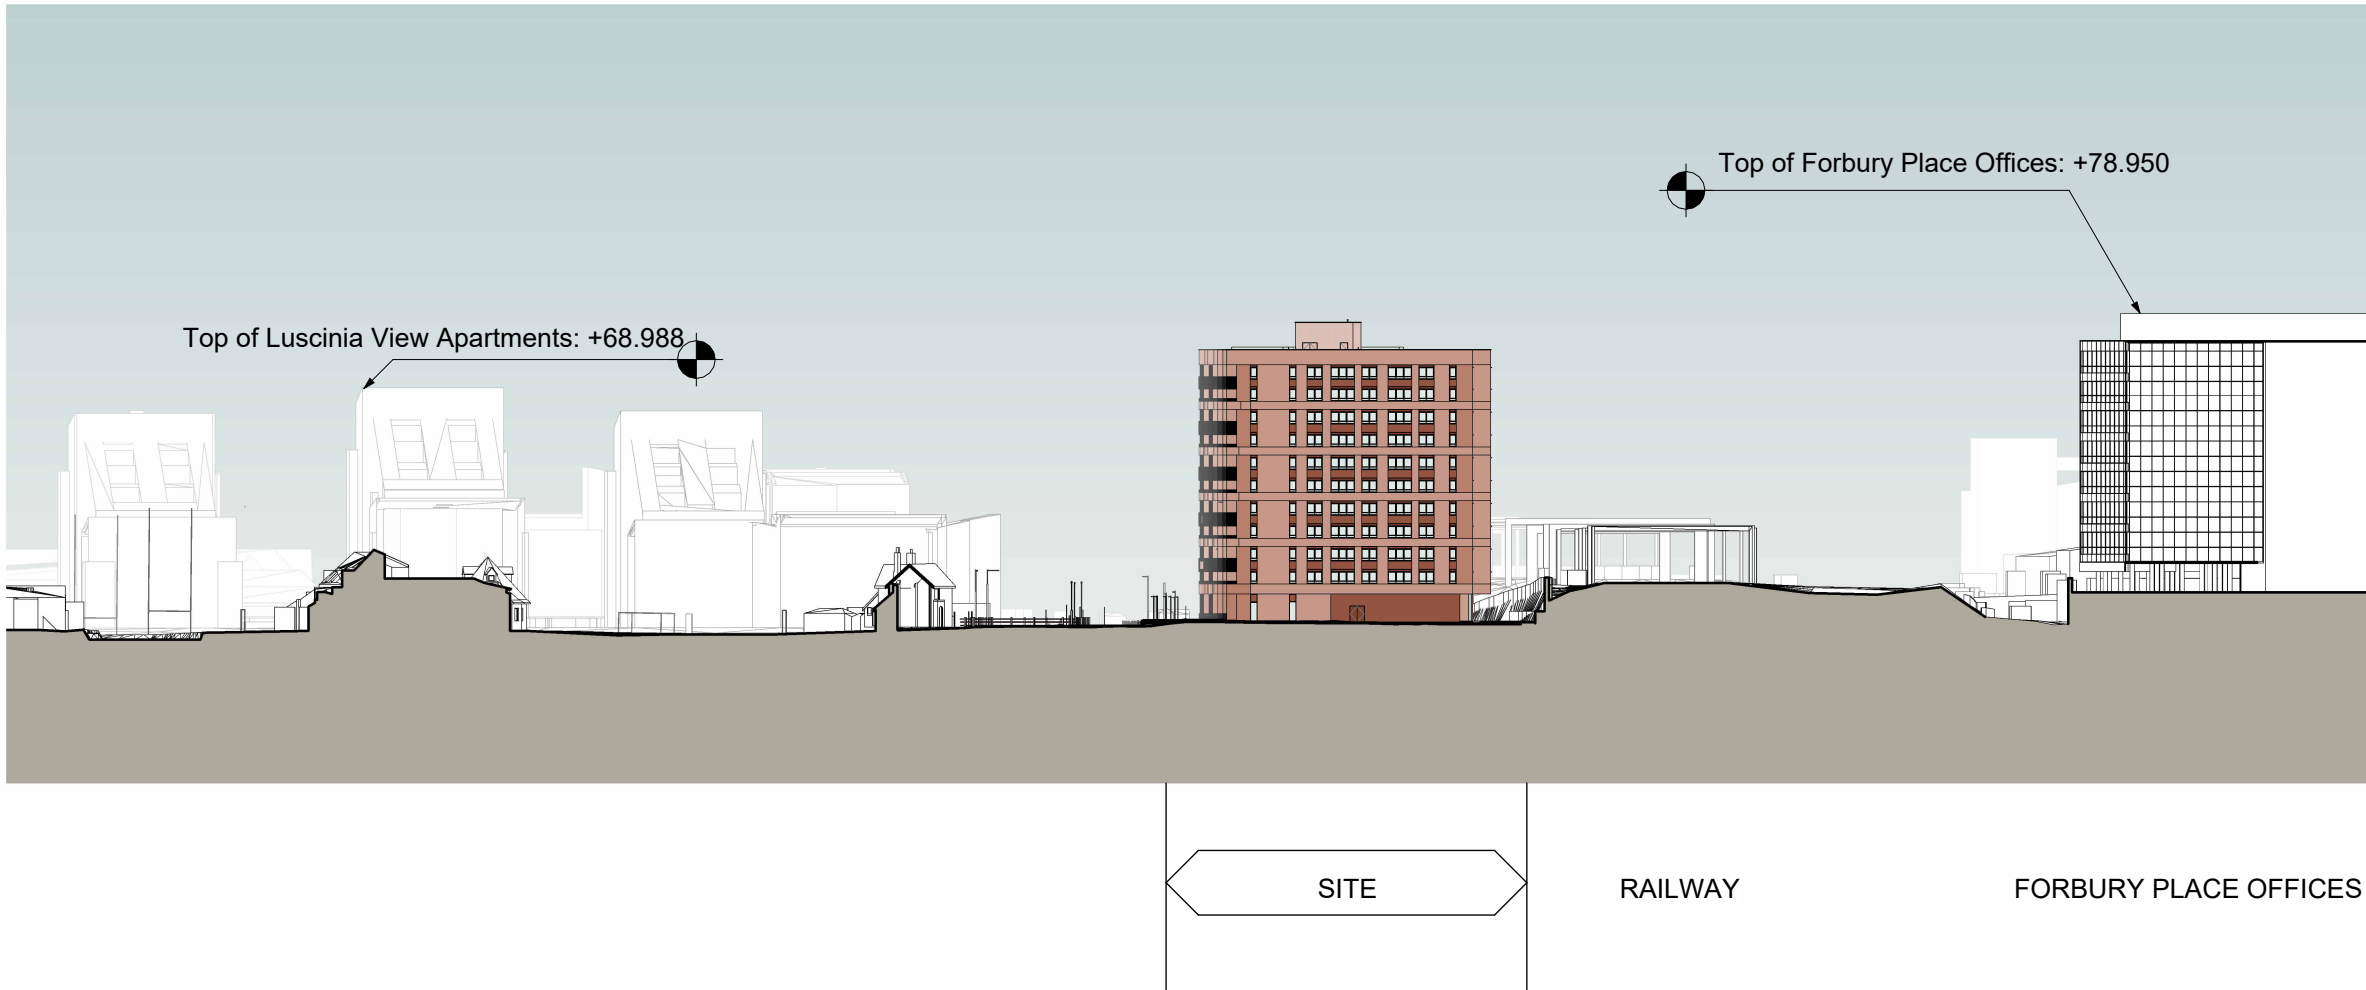

Proposed Masterplan Elevation - West
1 : 1000

P18	21/04/26	Adjusted Landscape on plans only. Full planning drawing set revised including elevations and sections for completeness.
P17	30/10/25	Planning Issue
P16	19/09/25	Updated Planning Set Drawings for Review
P15	19/07/24	Stage 3 Issue
P14	31/05/24	Updates for Planning
P13	29/05/24	Updates to Kitchens and Apartment Layouts
P12	20/05/24	General Updates
P11	17/05/24	Updates for Planning
P10	16/05/24	Updates for Planning
P09	10/05/24	Updates for Planning
P08	03/05/24	Updates for Stage 2 Development
P07	27/03/24	Updates for Planning
P06	05/02/24	Annotation Updated
P05	22/01/24	Updates for Planning
P04	10/01/24	Updates for Planning
P03	21/12/23	Updates for Planning
P02	30/11/23	Model Issue - For Coordination - General Updates
P01	21/11/23	First Issue

PEVERIL
SECURITIES

5plus

Manchester: 0161 226 0211
Fourth Floor, The Hive, 47 Lever Street,
Manchester: M1 1FN

London: 0207 253 7644
The Leather Market, Weston Street,
London: SE1 3ER

5plusarchitects.com

PROJECT:
Napier Road Reading

TITLE:
Proposed Elevations - Masterplan

SCALE:
As indicated @ A1

DRAWN: AC
CHECKED: JB

STATUS:
S2 - For Information - Planning

DRAWING NO:
READ-SPA-ZZ-ZZ-DR-A-042200

REV:
P18

CLASSIFICATION:
PM_40_40_27