


Location Plan

Site Address: 246, Kentwood Hill, Tilehurst, Reading, RG31 6DP

Date Produced: 01-May-2026

Scale: 1:1250 @A3

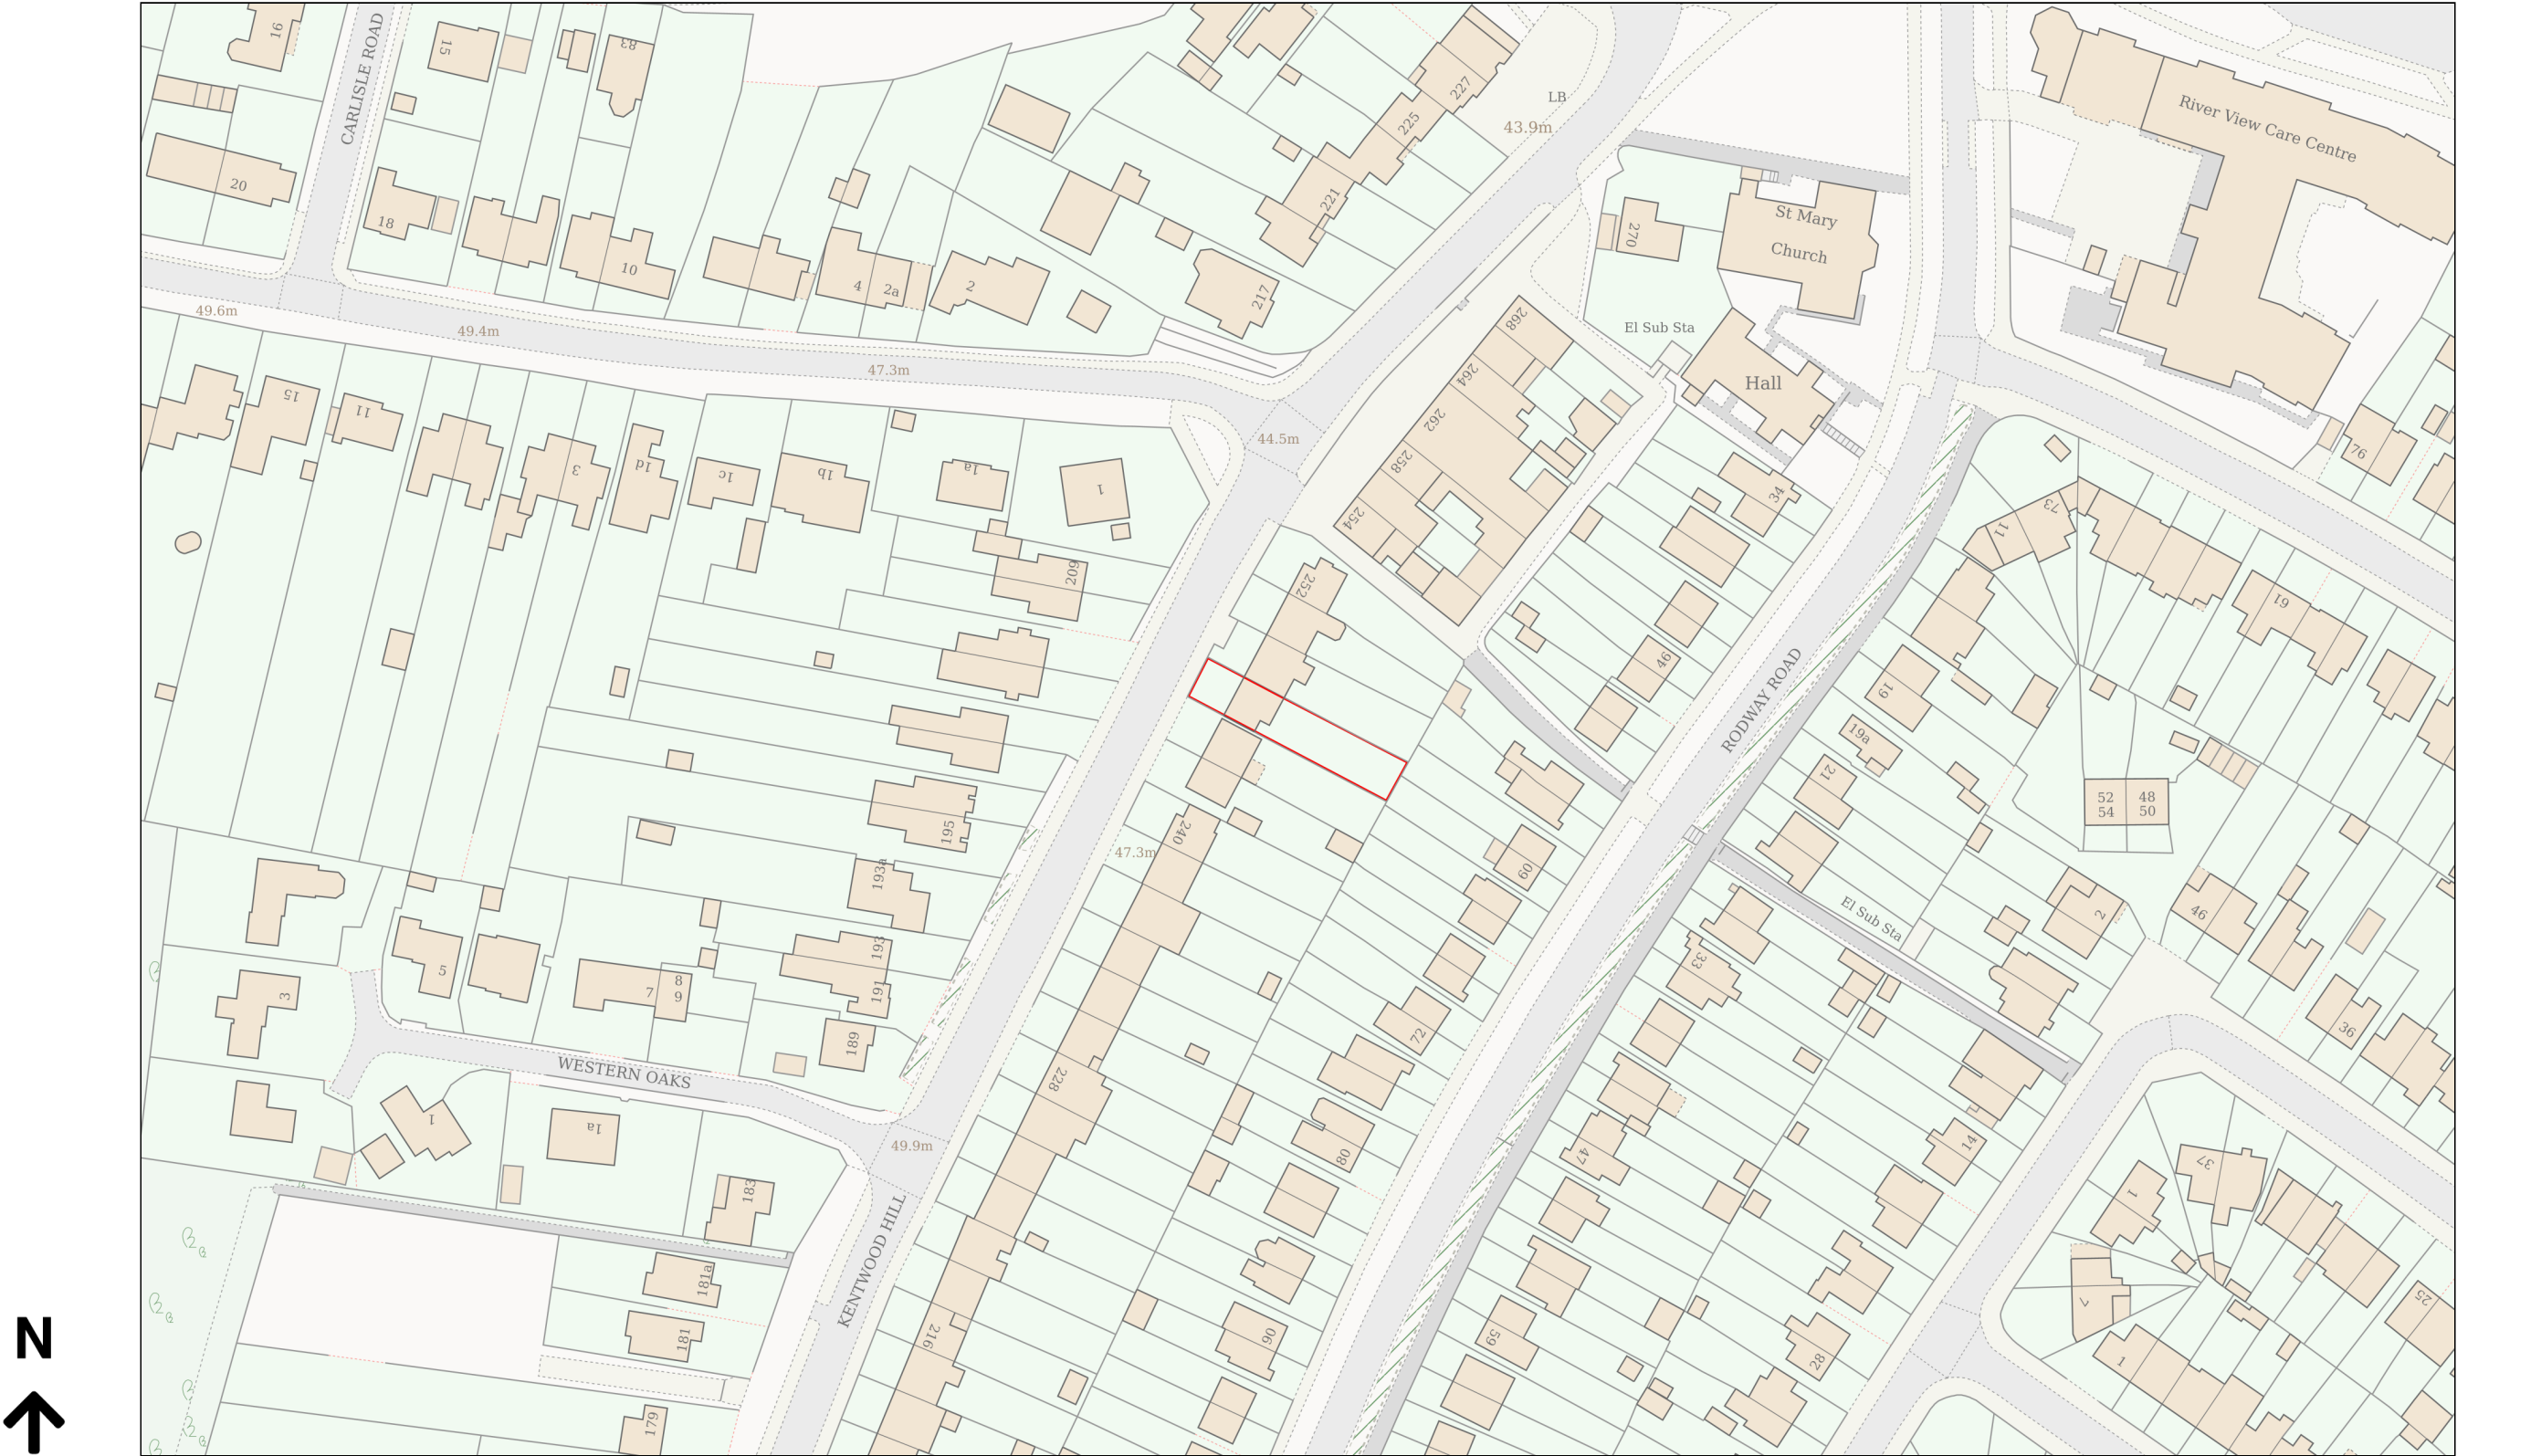

Planning Portal Reference: PP-14903373v1