
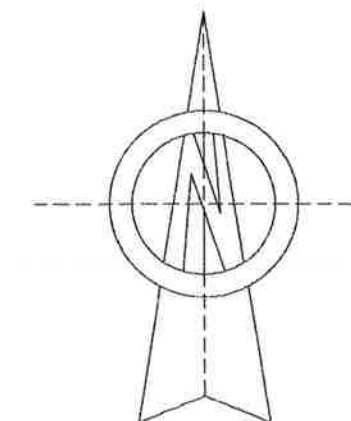


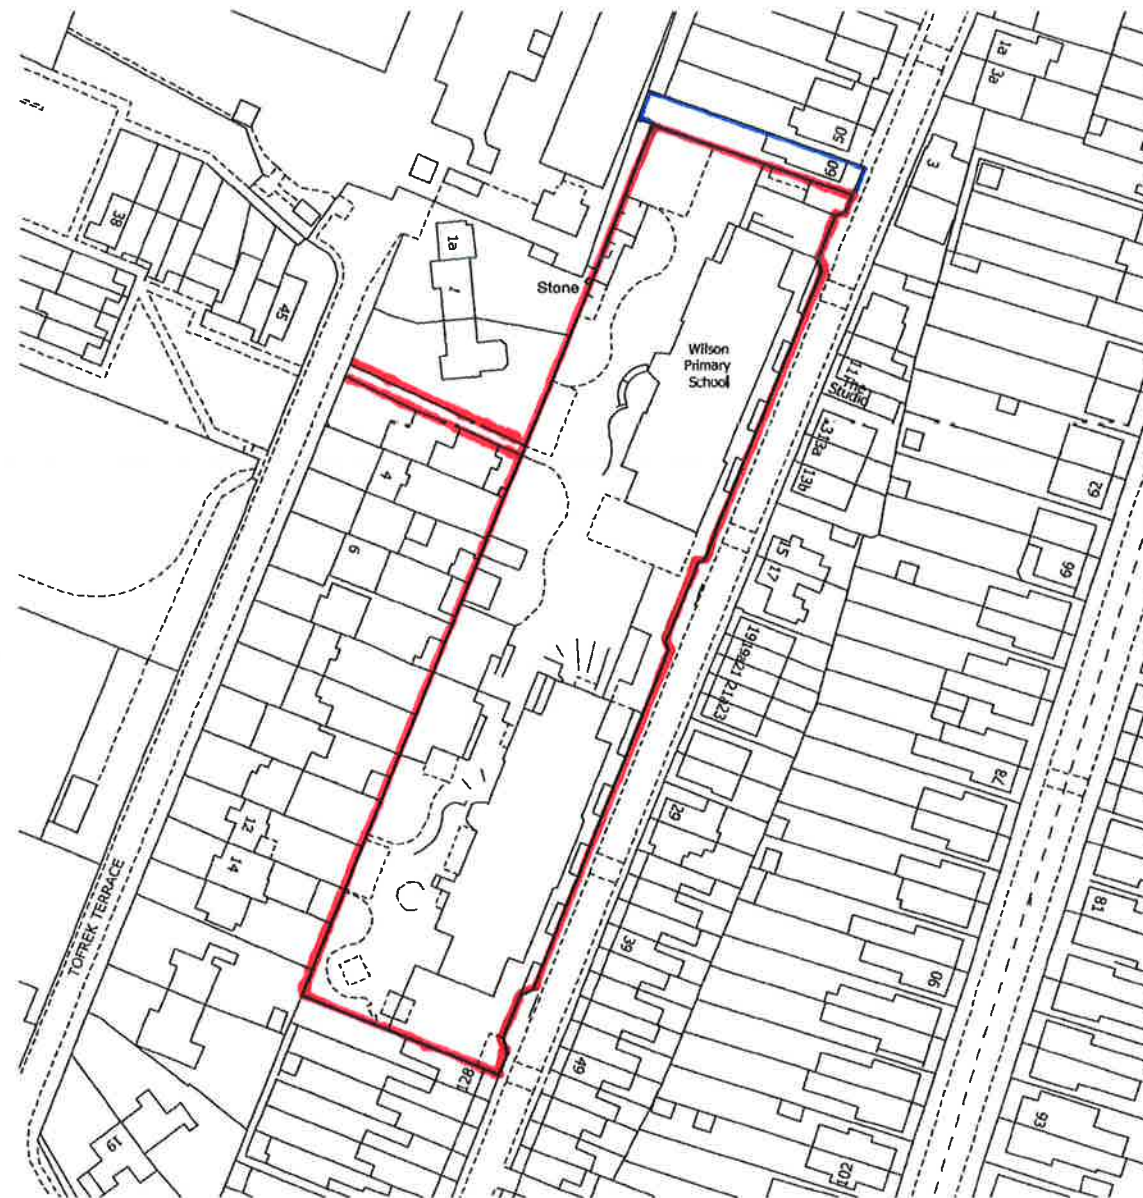

PLANNING STUDIO

Project
WILSON PRIMARY SCHOOL
WILSON ROAD READING
RG30 2RW

Drawing
LOCATION PLAN

Dwg No.	Date
107	APRIL 2026

Scale @ A3 1:1250

Scale 1:1250 0 10 30 60 120m