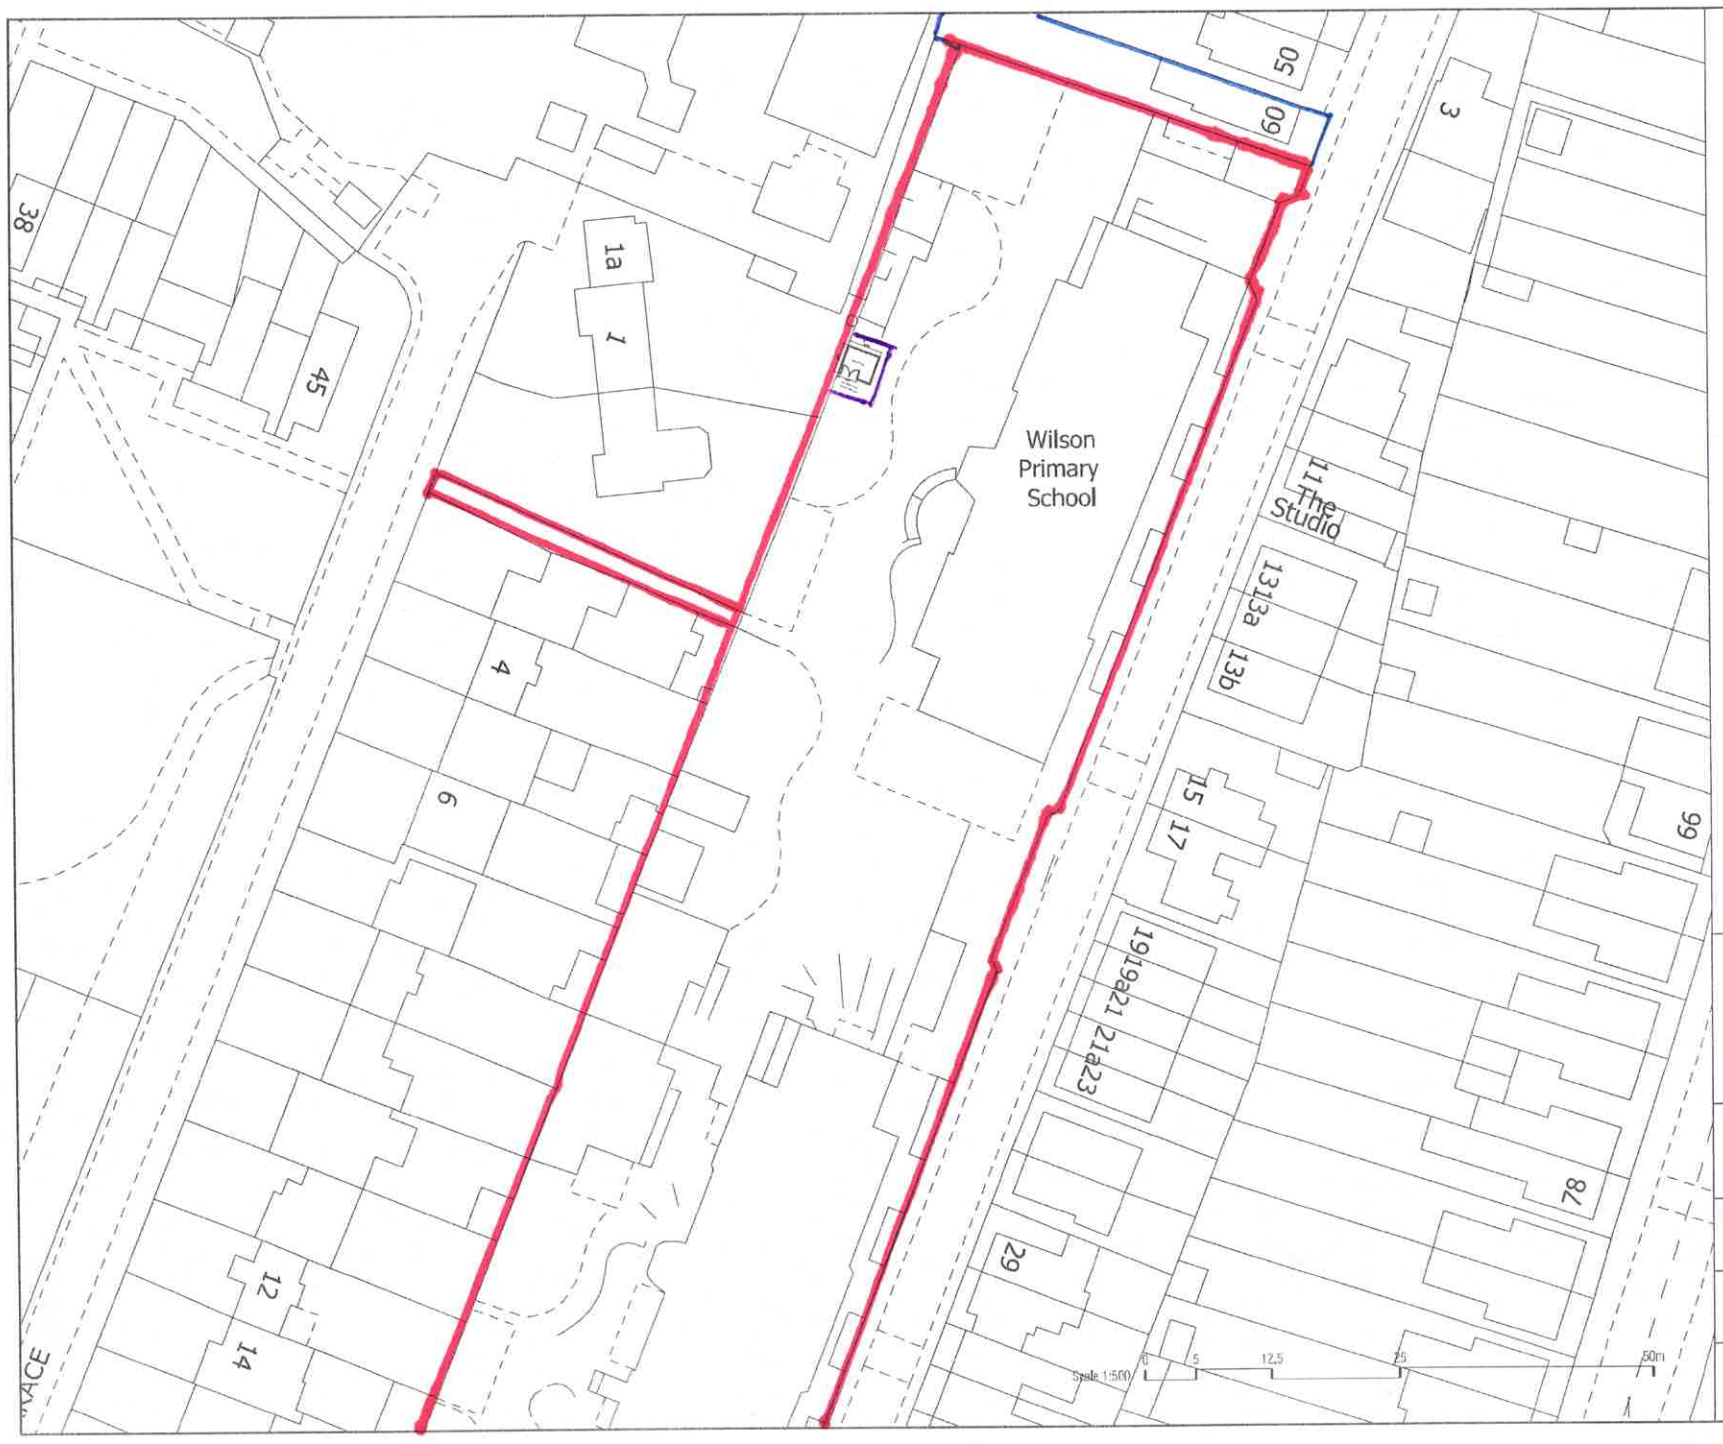


PLANNING STUDIO

Project
WILSON PRIMARY SCHOOL
WILSON ROAD READING
RG30 2RW

Drawing
AS-BUILT AND PROPOSED BLOCK PLAN

Dwg No.	Date
106	APRIL 2026

Scale @ A3 1:500