- Dimensions are in millimeters, unless stated otherwise.
- Scaling of this drawing is not recommended.
- It is the recipients responsibility to print this document to the correct scale.
- All relevant drawings and specifications should be read in conjunction with this drawing.

- Layout to be confirmed

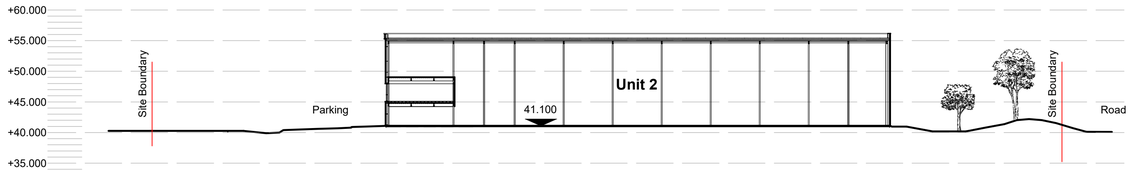

Site Section CC Scale 1:500

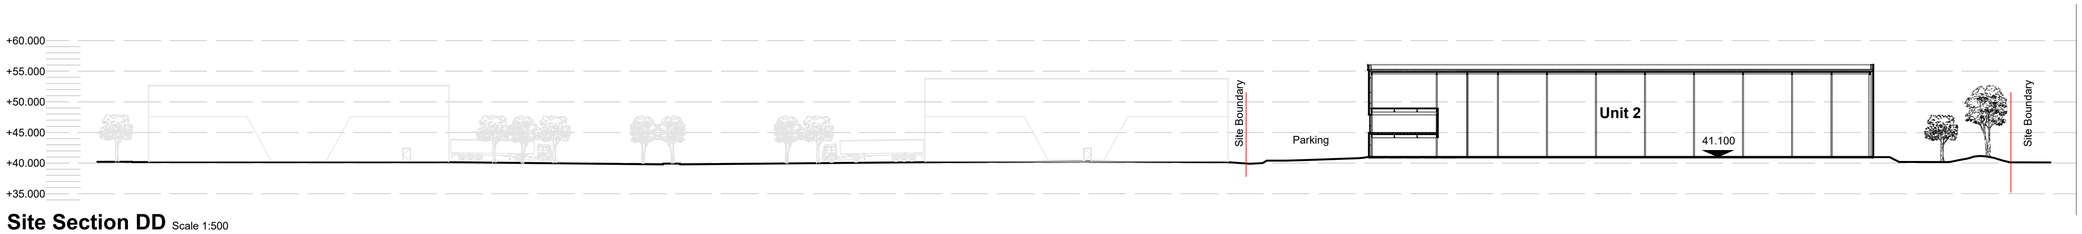

Site Section DD Scale 1:500

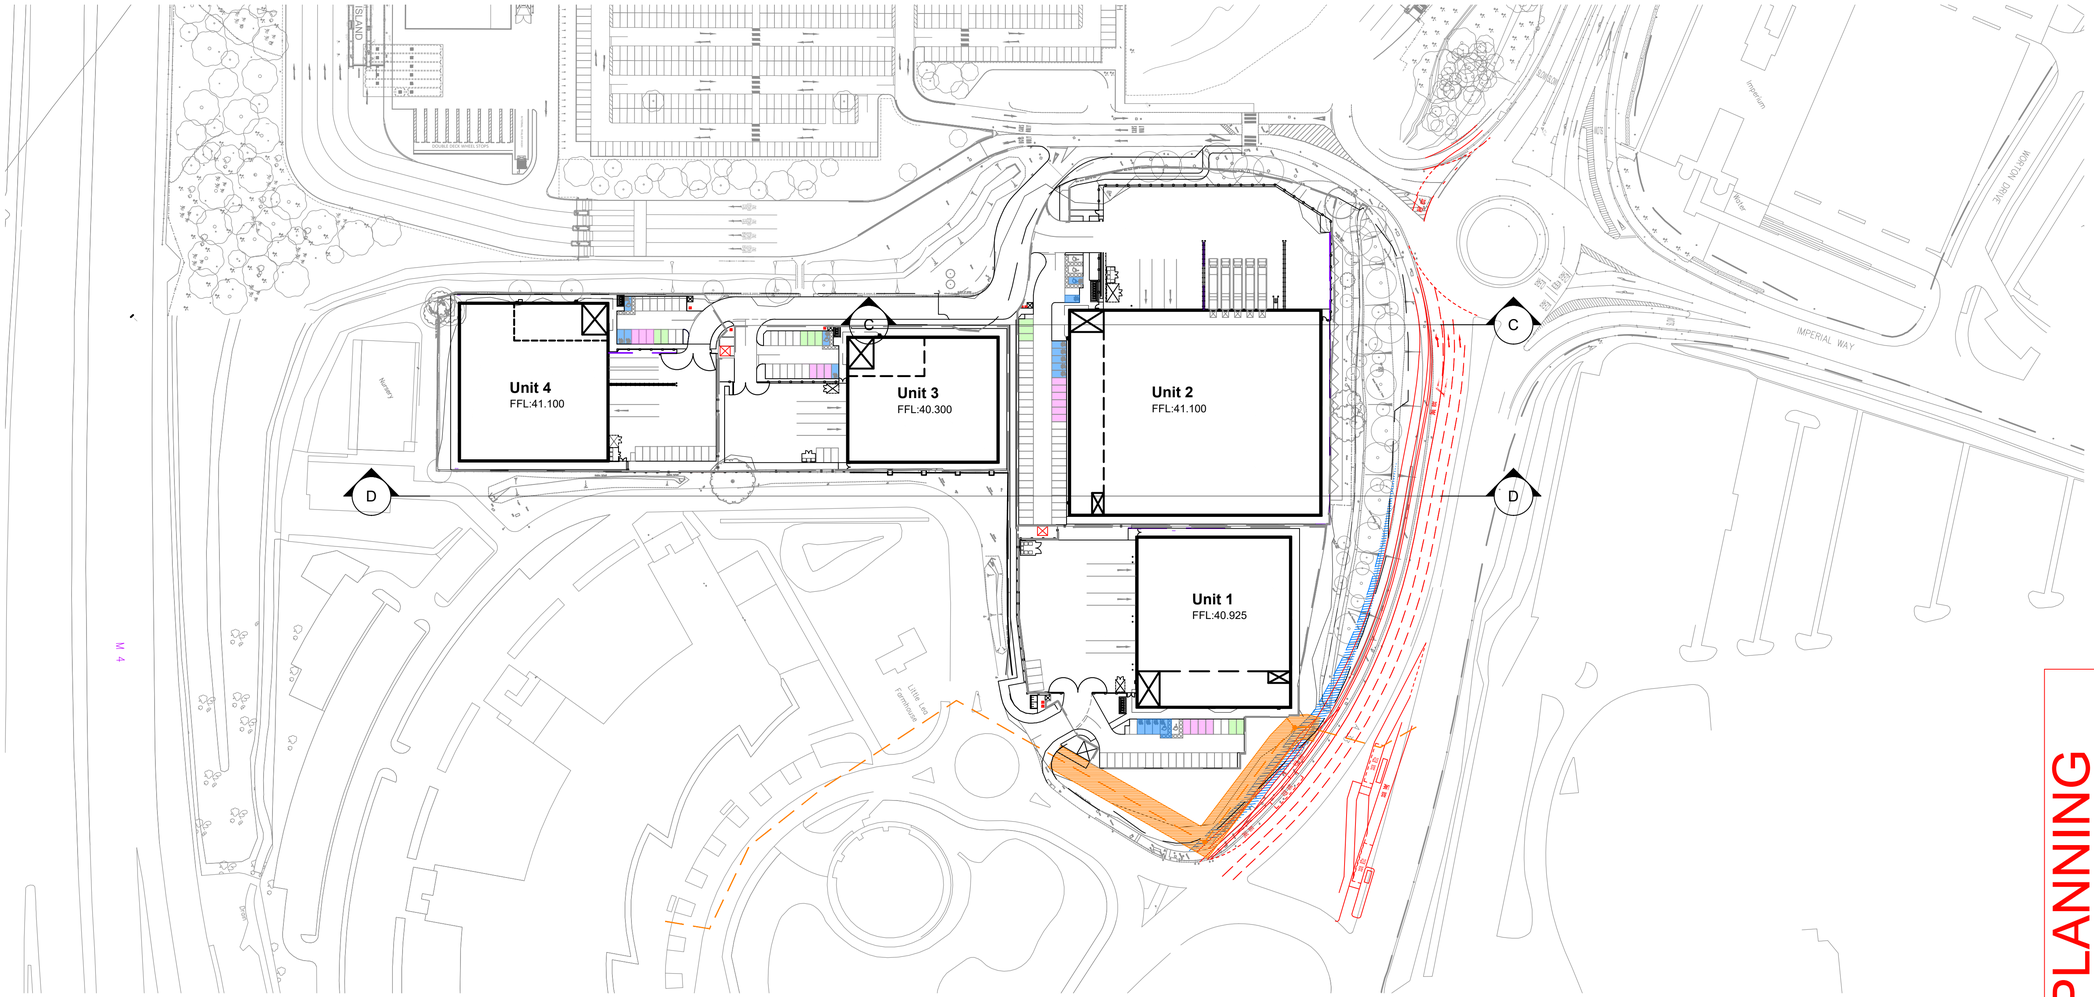

10m SCALE 1:500

10m SCALE 1:1000

PLANNING

THIS DRAWING IS TO BE USED FOR THE STATED PURPOSE ONLY AND SHOULD NOT BE USED FOR ANY OTHER

rev	amendments	by	ckd	date

Reading International Logistics Park

Site Sections CC & DD

LOD 1	LOI 1

GRAFTONGATE Magrock

UMC ARCHITECTS

RIBA PoW Stage:	4 - Technical Design
Document Suitability:	S2
Drawn / Checked:	AW / LF
Date:	09.04.2025
Scale:	Shown A1
UMC Project Number:	23545

Document Reference:	Drawing no:	Revision:
23545 - UMC - SI01 - SI - DR - A	0204	P02