



- Dimensions are in millimeters, unless stated otherwise.
- Scaling of this drawing is not recommended.
- It is the recipient's responsibility to print this document to the correct scale.
- All relevant drawings and specifications should be read in conjunction with this drawing.


- Layout to be confirmed

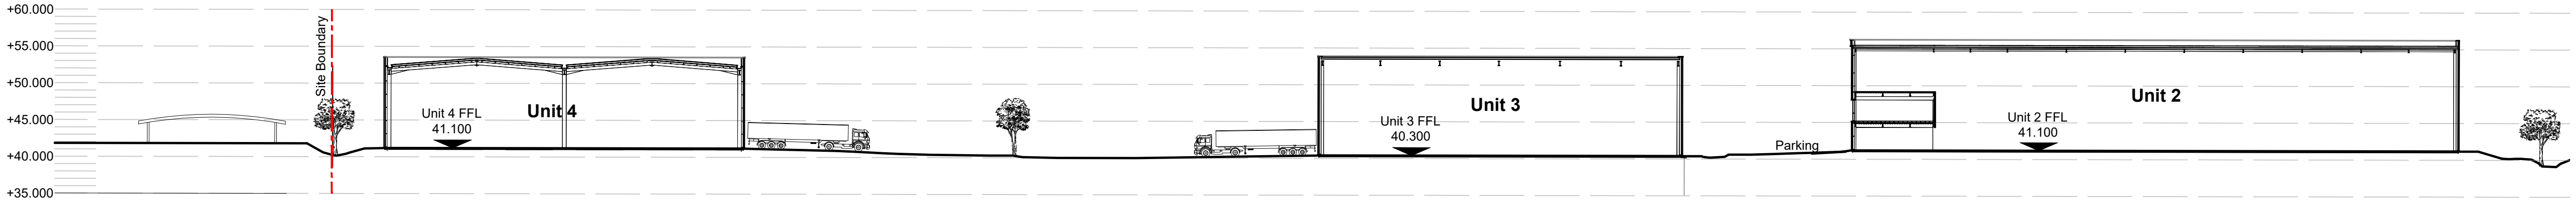


Site Section AA Scale 1:500

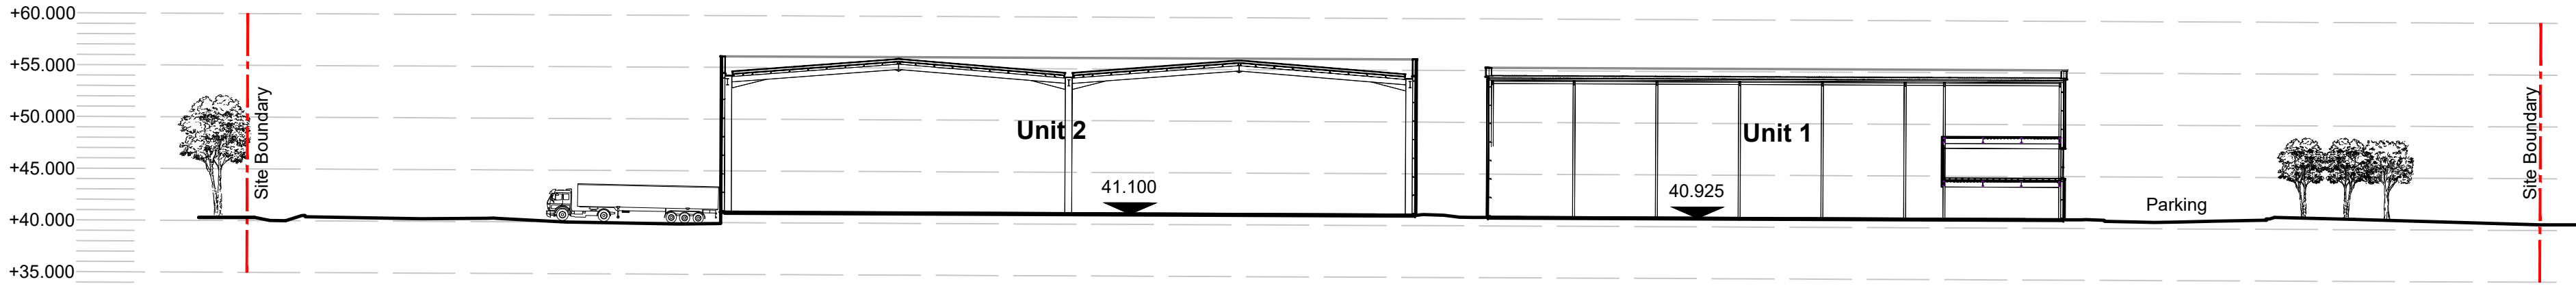

Site Section BB Scale 1:500

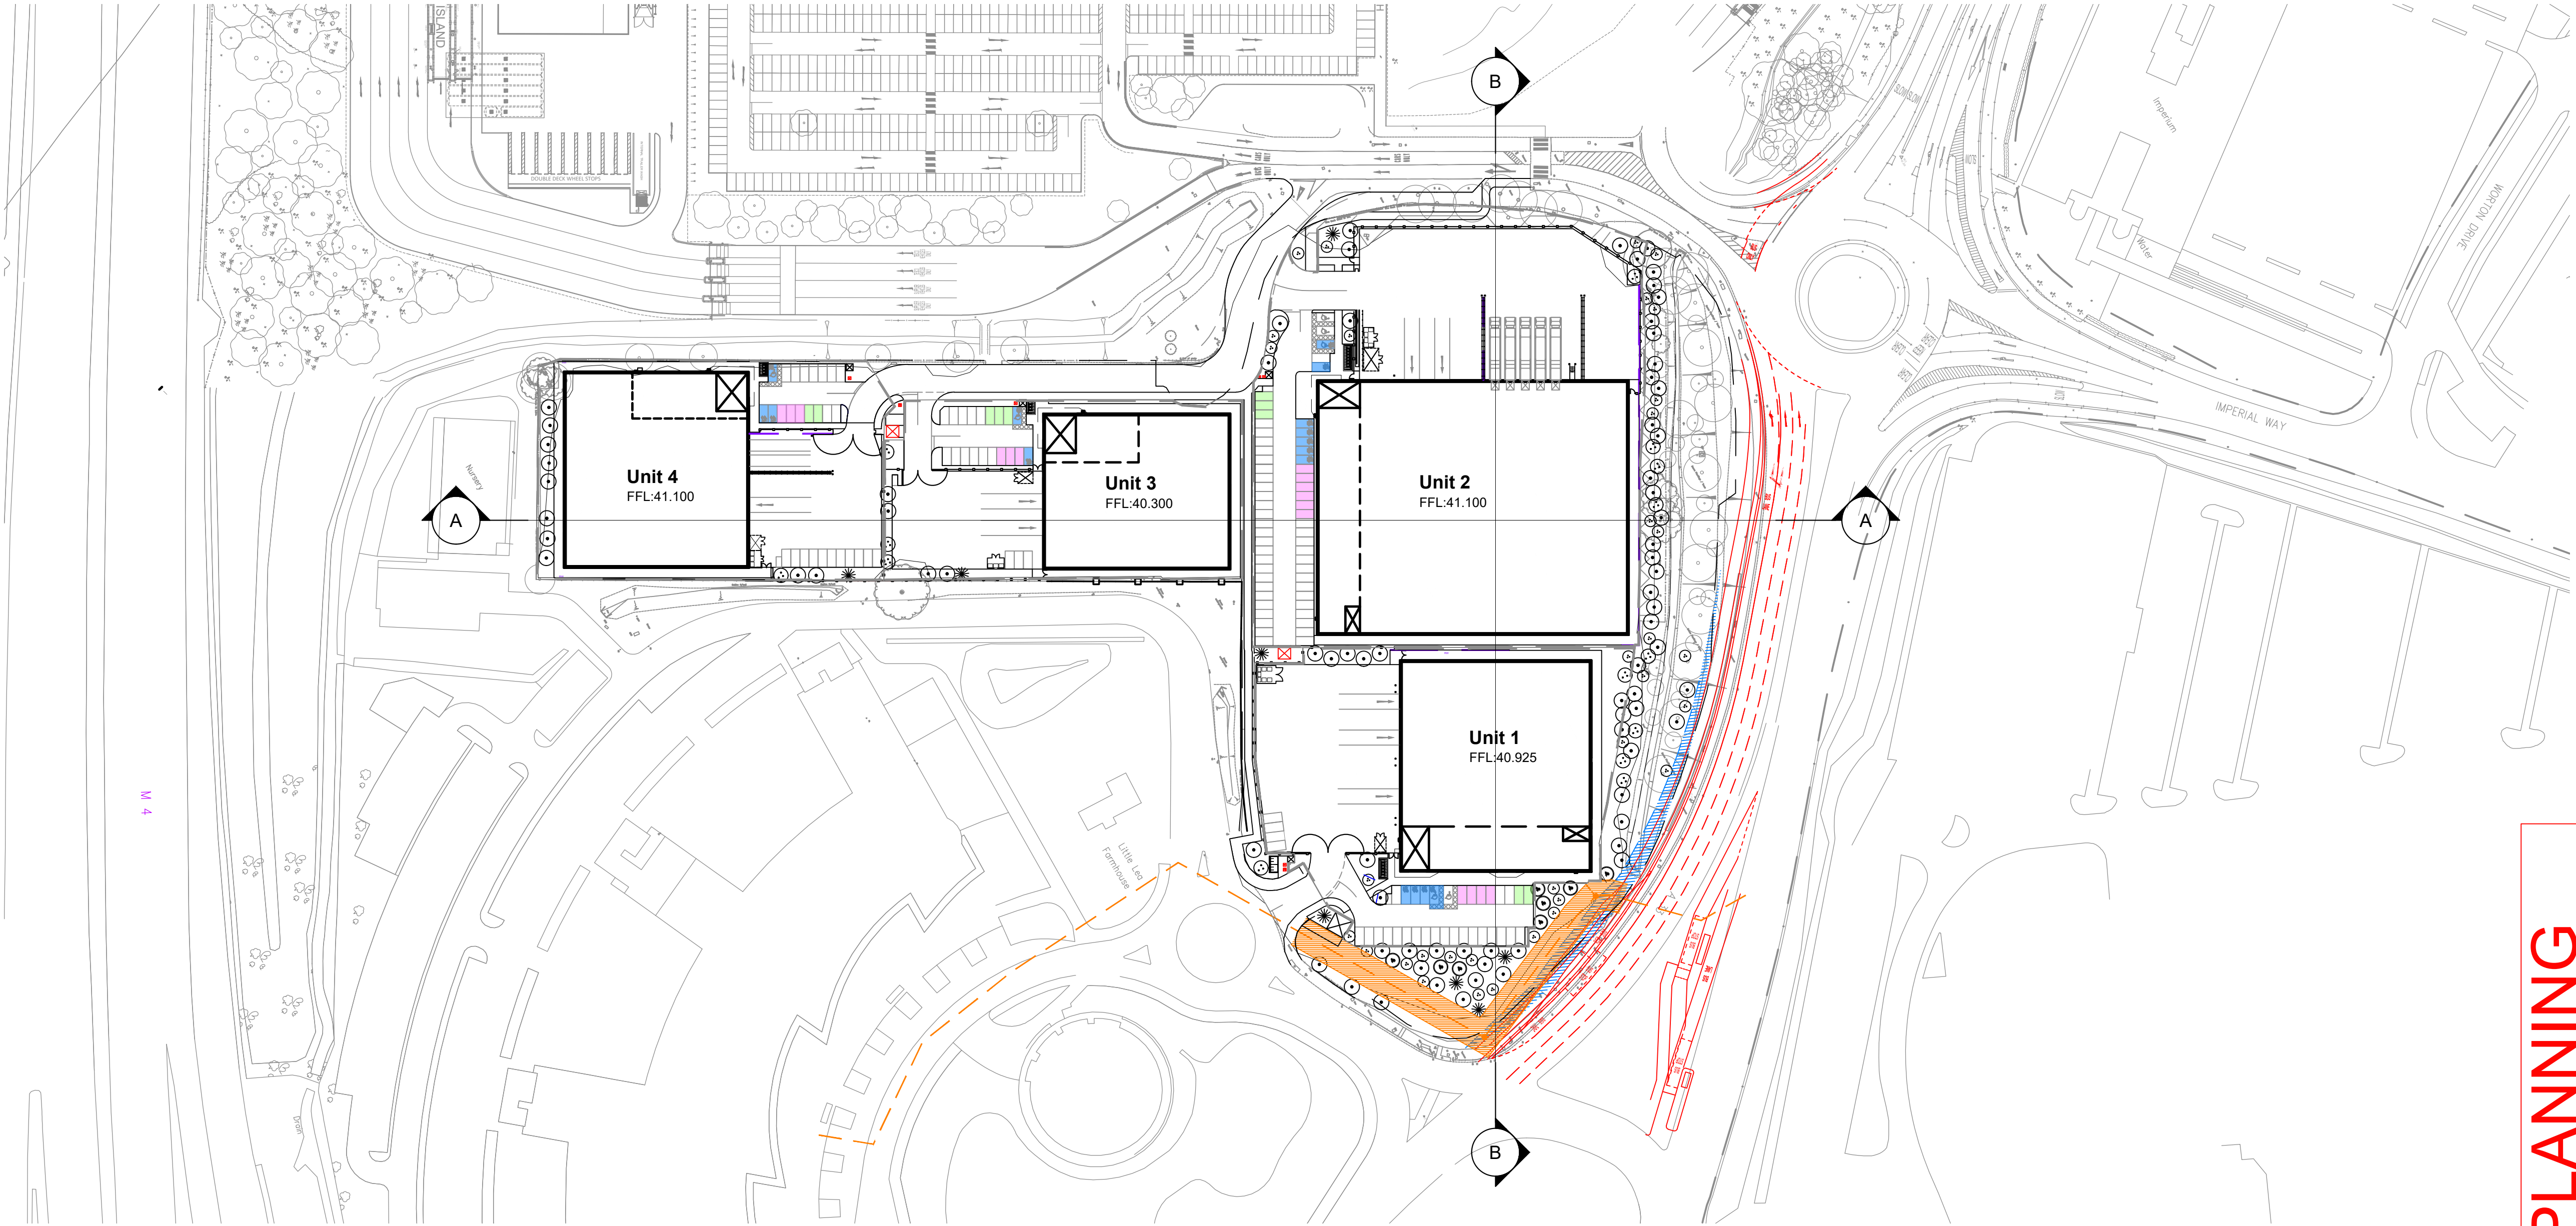

PLANNING
THIS DRAWING IS TO BE USED FOR THE STATED PURPOSE
ONLY AND SHOULD NOT BE USED FOR ANY OTHER

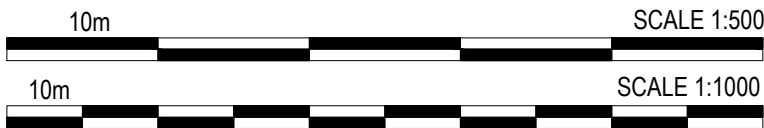

rev	amendments	by	ckd	date
-----	------------	----	-----	------

Reading International Logistics Park

Site Sections AA & BB

LOD 1	LOI 1
-------	-------

GRAFTONGATE Magrock

UMC ARCHITECTS

RIBA PoW Stage:	4 - Technical Design
Document Suitability:	S2
Drawn / Checked:	AW / LF
Date:	09.04.2025
Scale:	Shown A1
UMC Project Number:	23545
Document Reference:	Drawing no: Revision:
23545 - UMC - SI01 - SI - DR - A	0203 P02