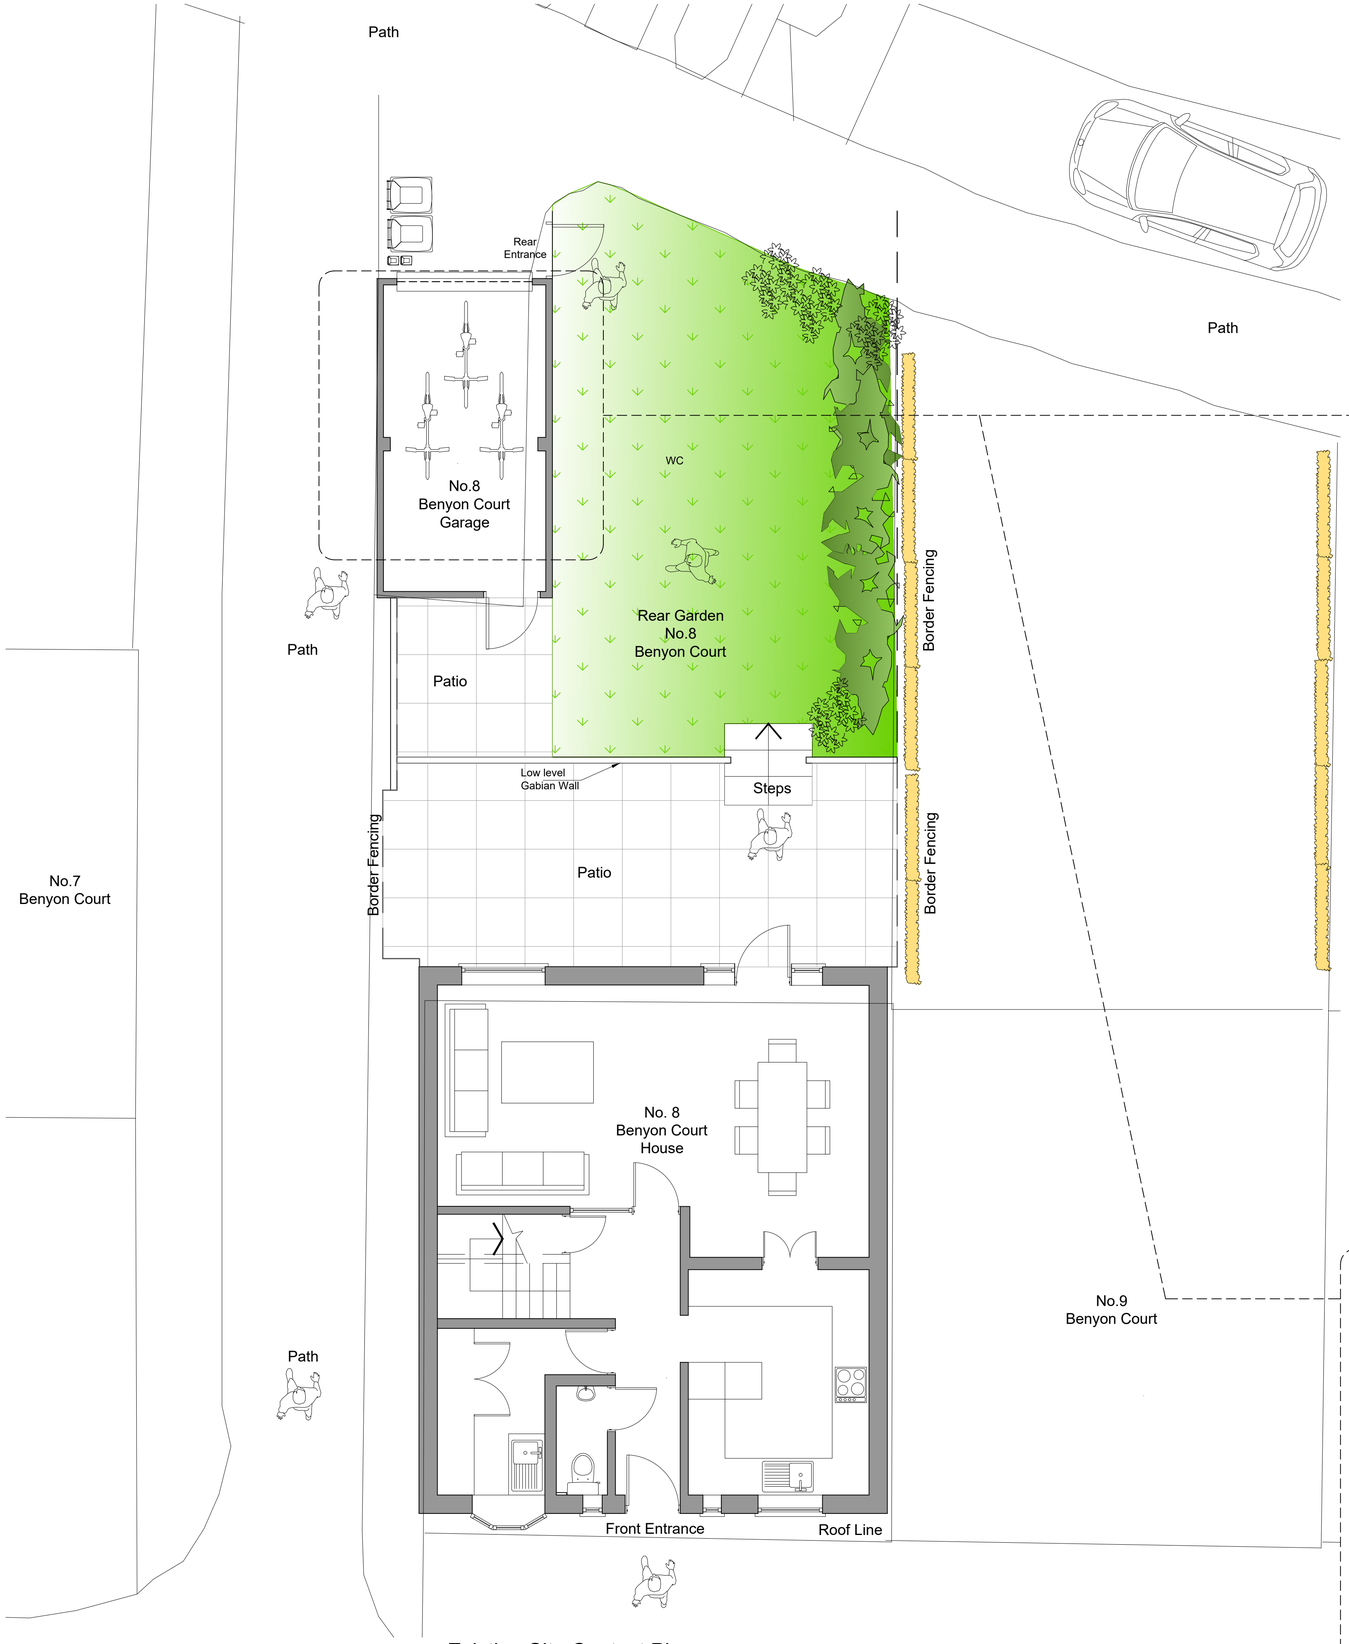

Existing Site Context Plan
Scale 1:50

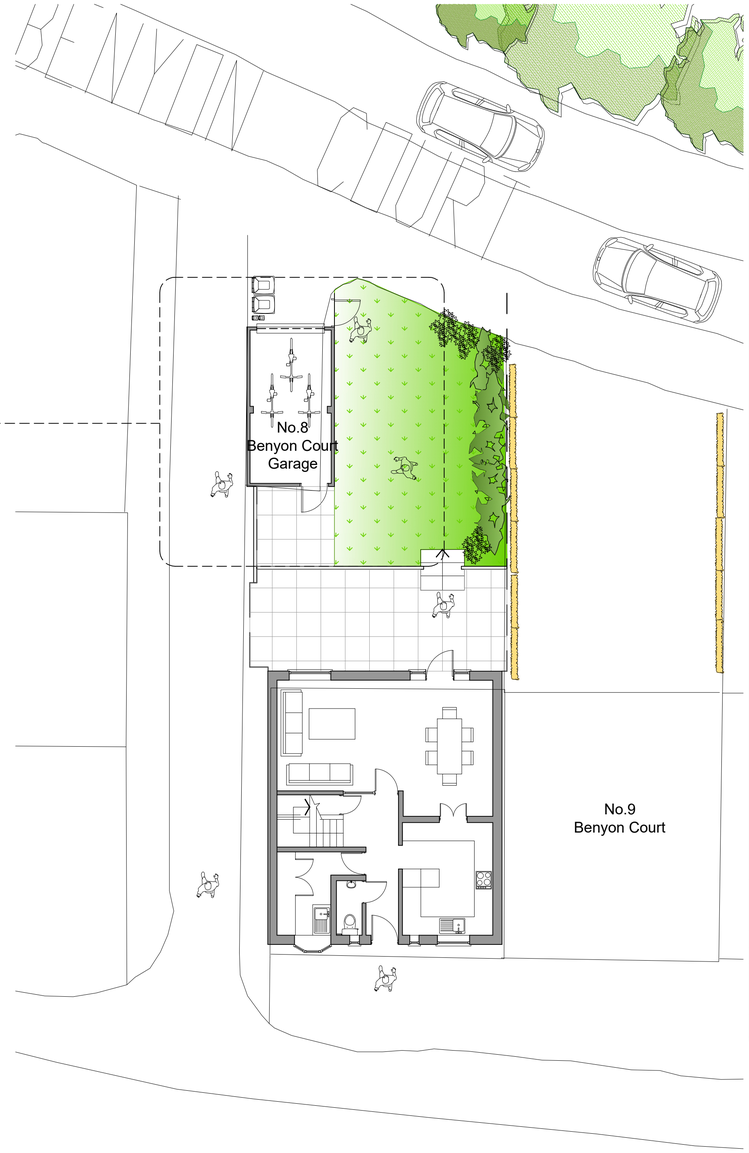

Proposed Site Context Plan
Scale 1:100

Image of Rear/Side Outbuilding

KEY

EXISTING STRUCTURE/PARTITION

NEW CAVITY WALL

0 1000 2000 3000 4000 5000mm
SCALE 1:50

0 1000 5000 10000mm
SCALE 1:100

0 10 20 30 40 50m
SCALE 1:500

REV	DATE	DRN	CHKD	APPD	DESCRIPTION
B	01.05.26	JA	DA	JA	ISSUED FOR PLANNING APPROVAL
A	22.04.26	JA	DA	JA	ISSUED TO CLIENT FOR APPROVAL

DRAWING STATUS
For Approval

BLUEBIRD DESIGN SERVICES
E: info@bluebirdengineering.co.uk
T: 0118 9583 551
A: 46 London Street, Reading, RG1 4SQ

CLIENT: Mr & Mrs Carter

PROJECT: 8 Benyon Court Reading

TITLE: Existing Outbuilding Site Context Planning

DRAWN	DATE	SCALE
JA	April 26	As Shown @ A1

DRG NO	REV
A-1005	B

© BLUEBIRD ENGINEERING LTD 2022