


7 Montague Street. Caversham, Reading RG4 5AU

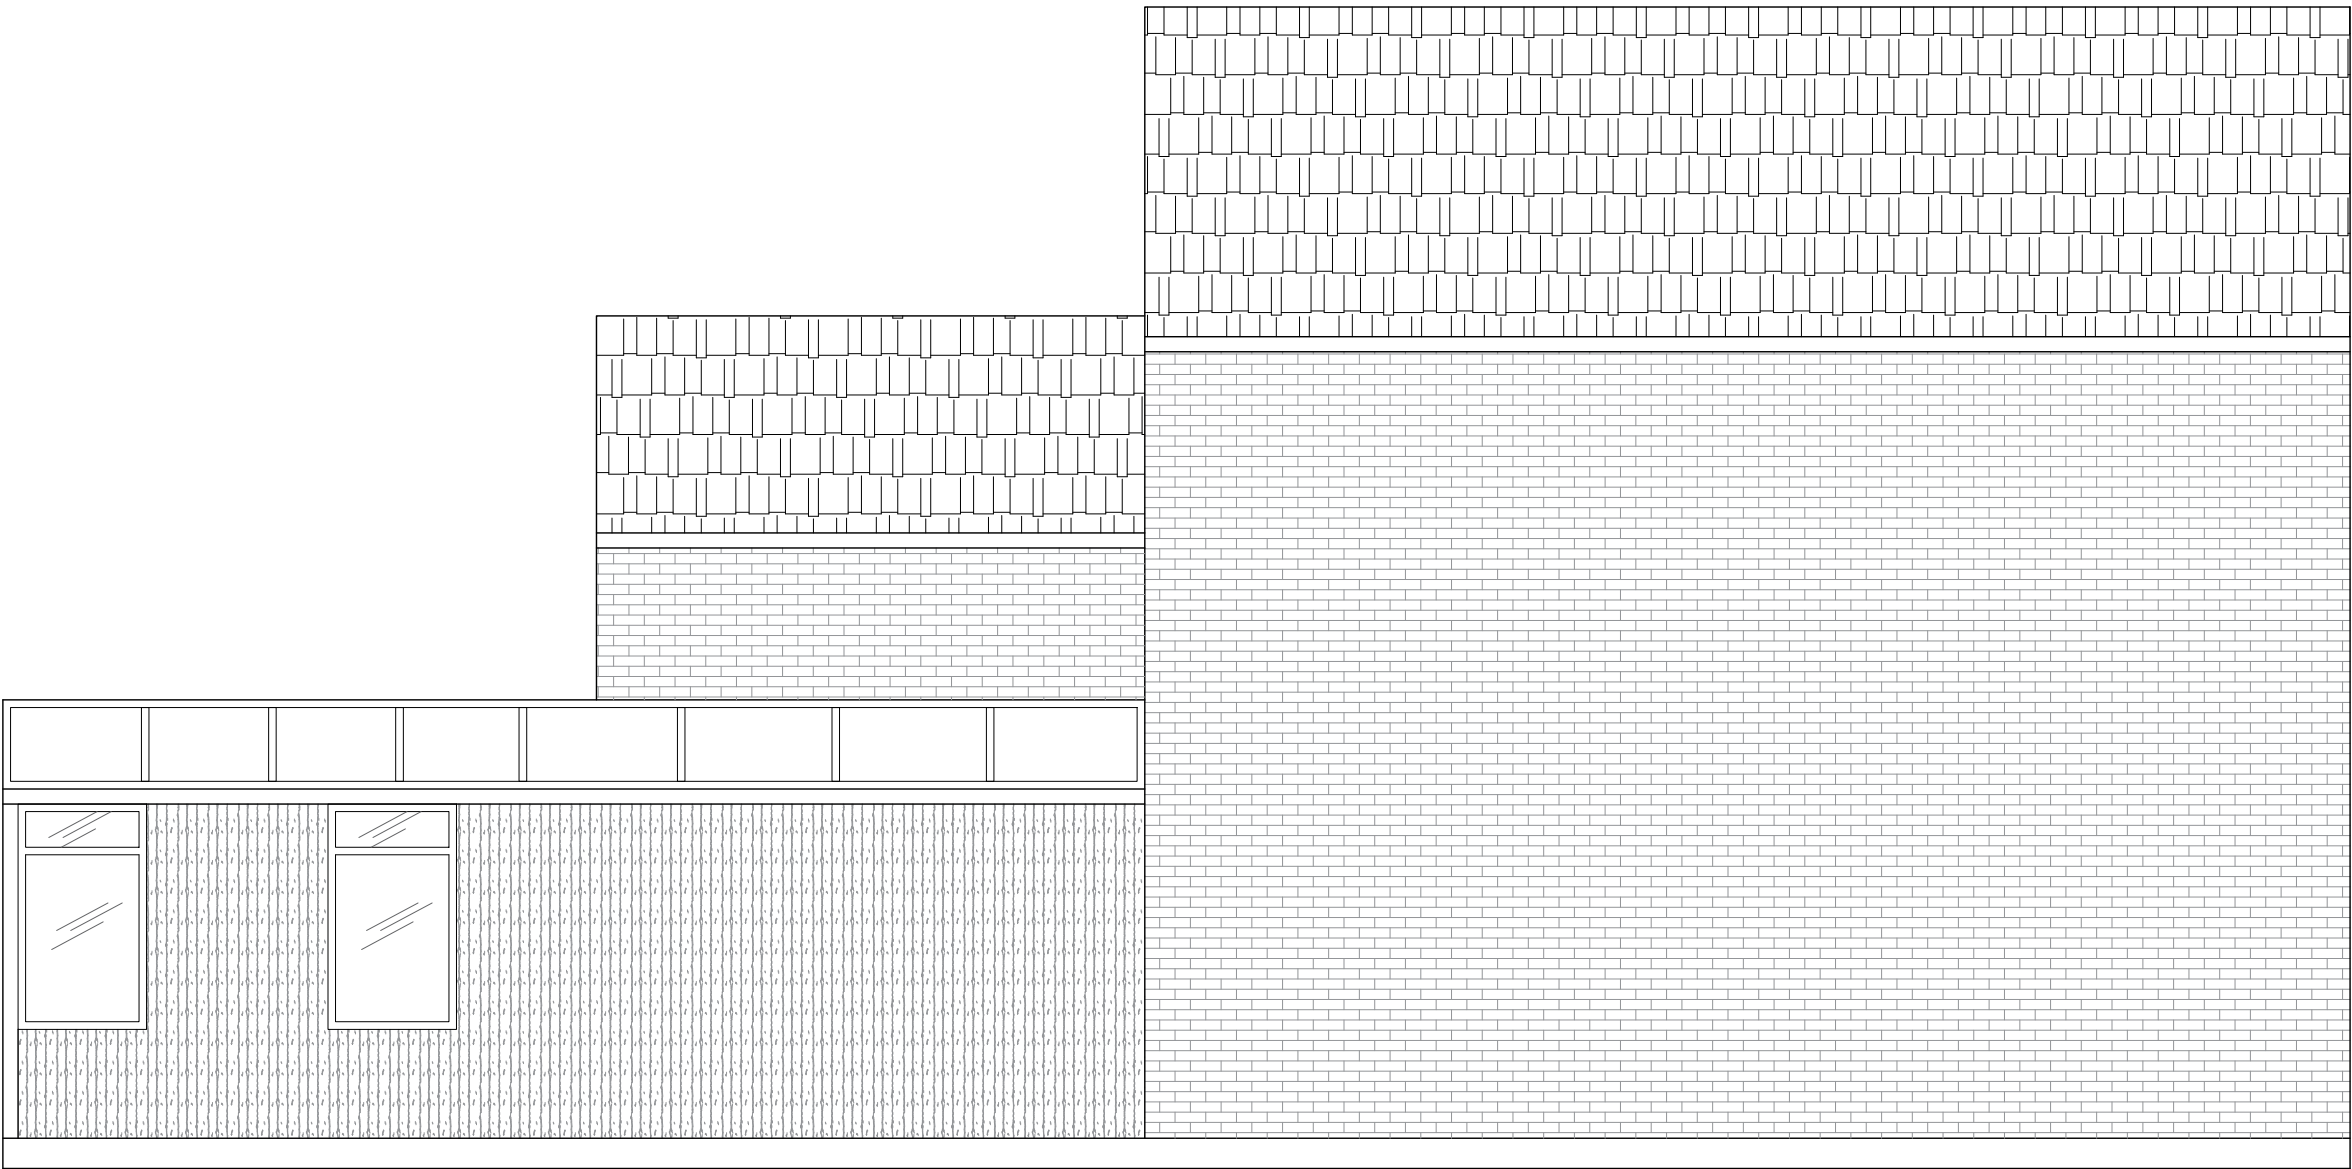

Existing Side elevation



0
SCALE BAR 1:50

5

Notes

- 1. The contractor shall not scale off or amend this drawing. Accurate dimensions to be obtained by site measurement.

Existing Plan

Client & Address

7 Montague Street
Caversham, Reading
RG4 5AU

Project



Contact

West Link House
981 Great West Road
Brentford
TW8 9DN
Email: admin@formonix.co.uk
Phone: 0330 223 5665

Drawing

Scale	Date	Drawn by
1:50 @A3	21.03.2026	SH

Drawing No.

002

Revision