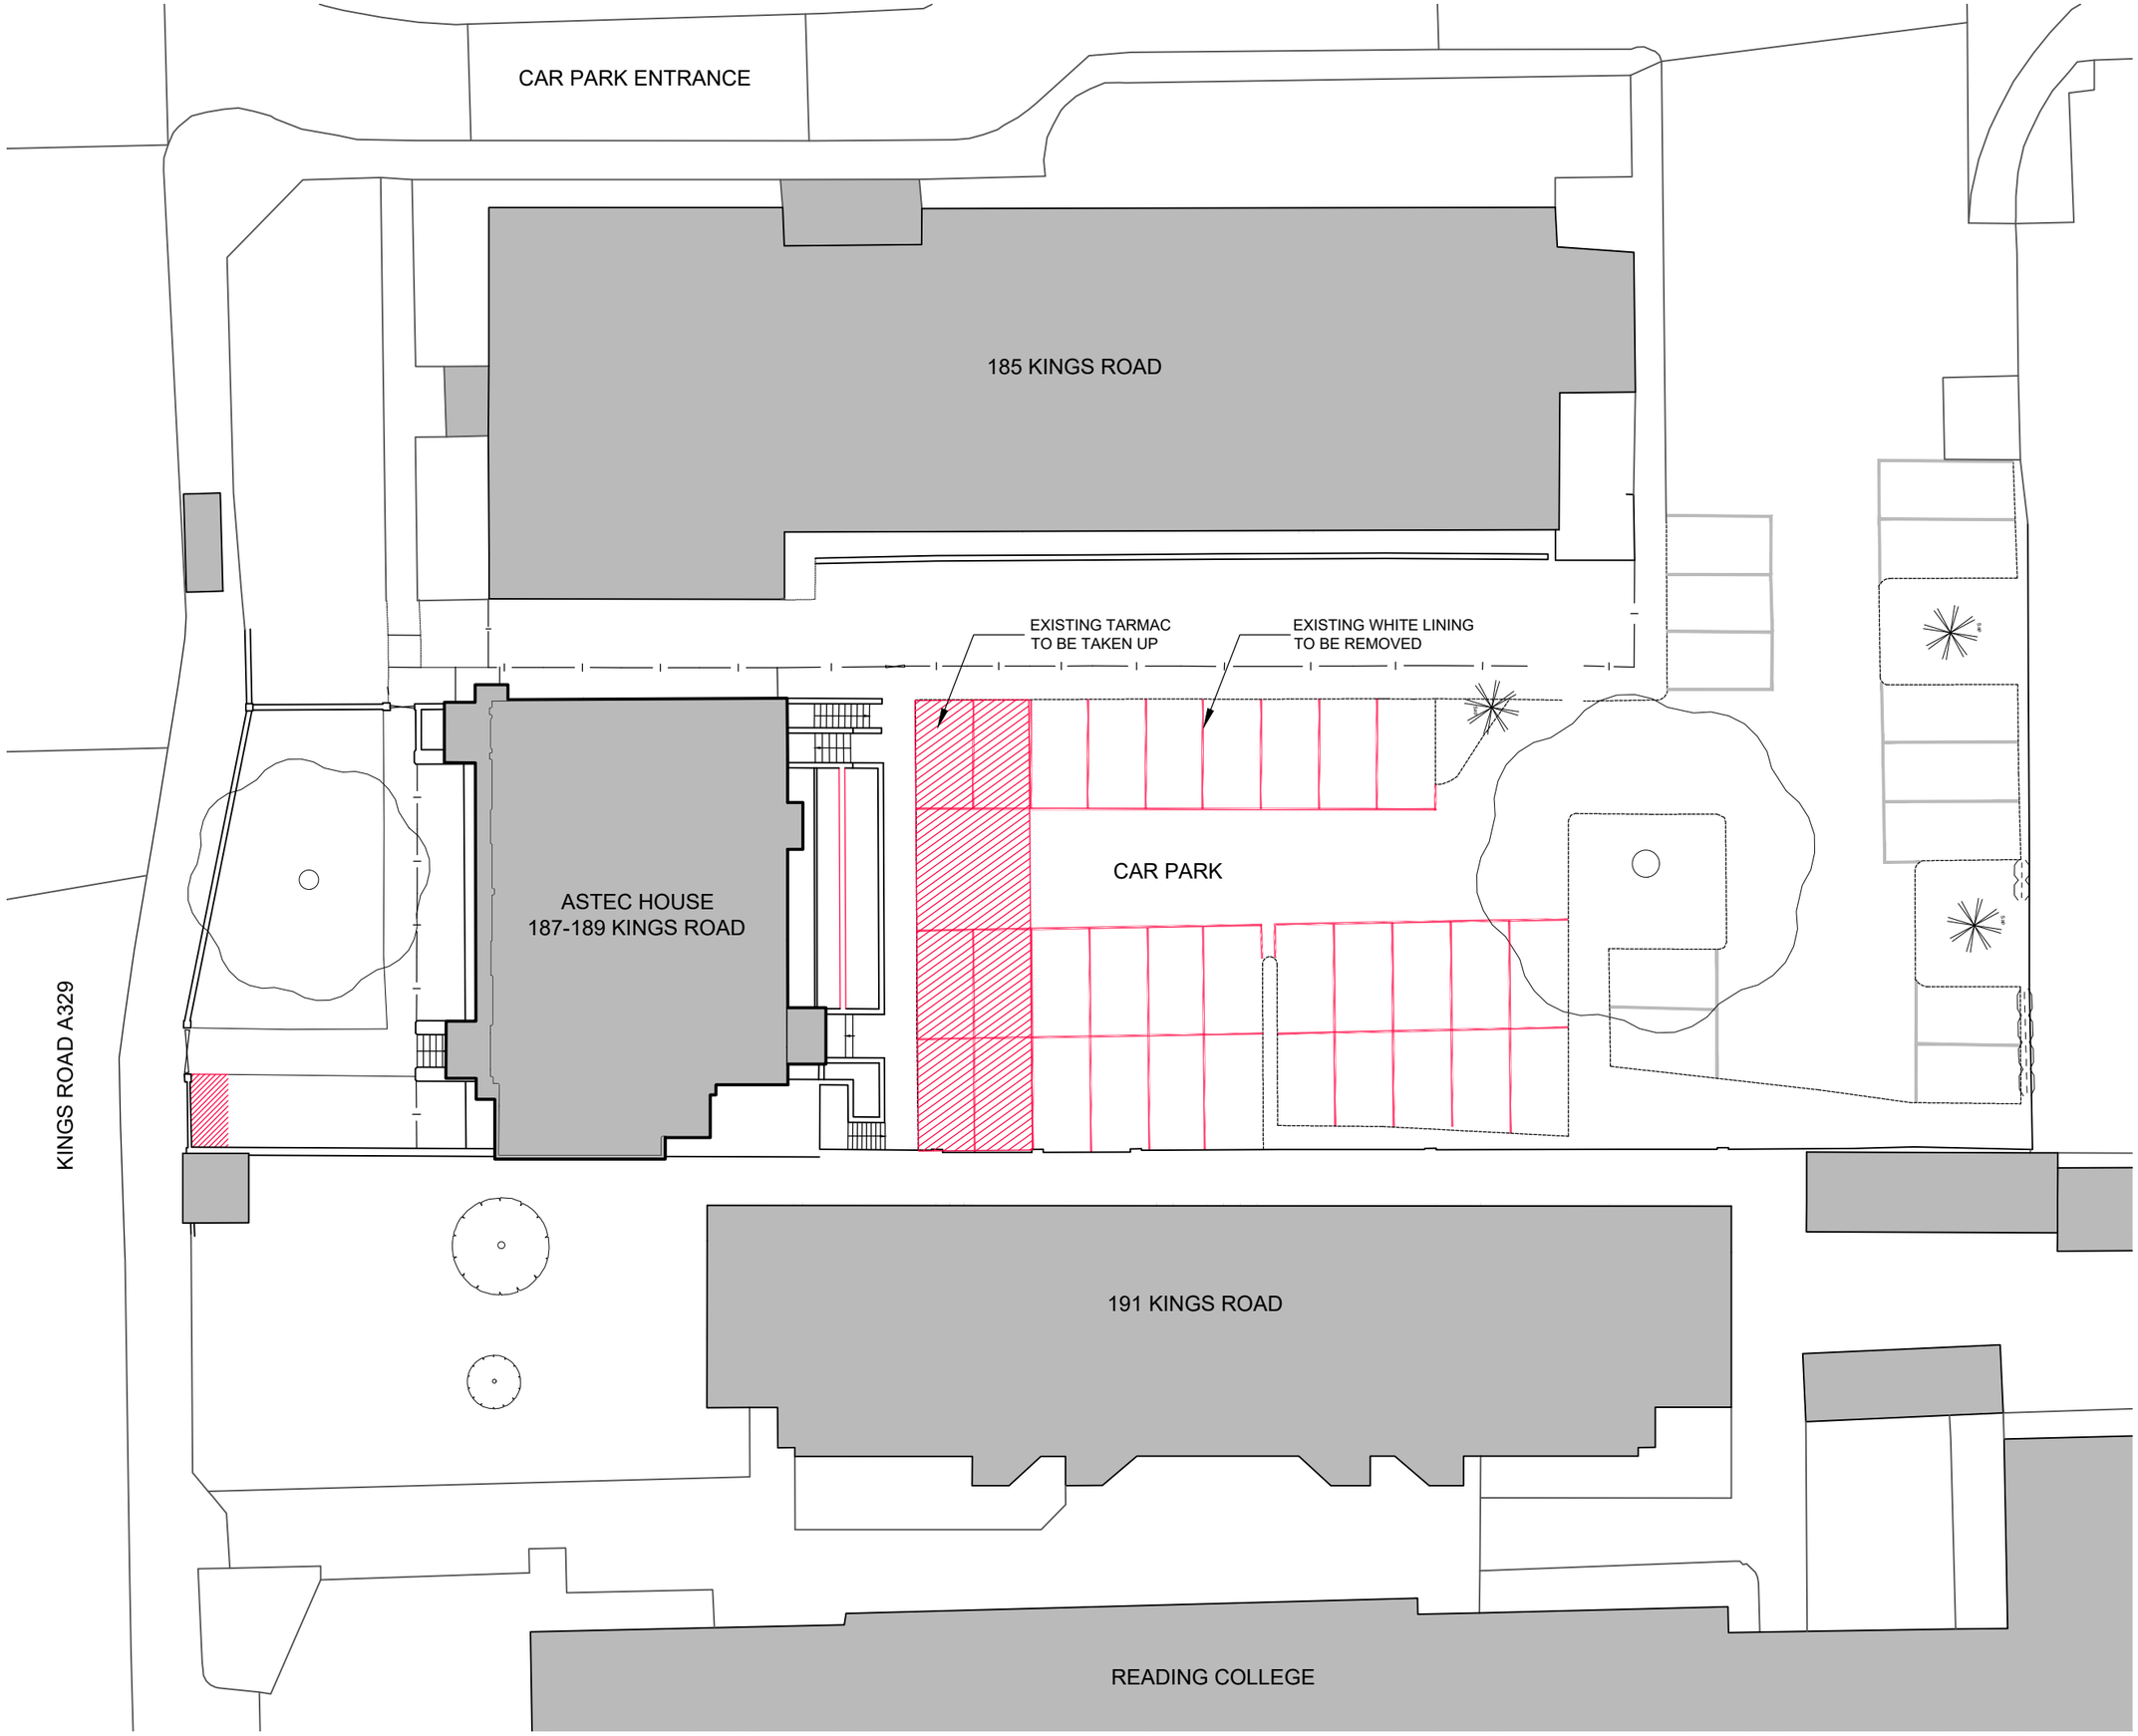

© Mountford Pigott LLP 2025 Reproduction in whole or in part by any means is prohibited without the prior permission of Mountford Pigott LLP.

This drawing is only to the stated scale if it is printed correctly. MPLLP cannot accept responsibility for the incorrect scaling of drawings printed by third parties.

All dimensions are in mm unless otherwise stated.

If this drawing forms part of an application for planning permission on behalf of the applicant named below, it shall not be used for any other purpose without the express permission of Mountford Pigott LLP.

This drawing may incorporate information from other professionals. Mountford Pigott LLP cannot accept responsibility for the integrity and accuracy of such information.

This drawing is not suitable for construction. Design development is required in order to comply with Building Regulations requirements.

LIST OF INFORMANTS :

GREENHATCH SURVEY: 52799_01-05_PES_REVA
-
-
-
-

REVISIONS	DATE	DRN	REV
ISSUED FOR PLANNING	23.02.26	DR	P05

This drawing contains critical information in colour

INDICATES DEMOLITION

INDICATES EXISTING STRUCTURE TO BE RETAINED

North

0 2m 4m 6m 8m 10m

MountfordPigott

ASTEC HOUSE
READING

SITE PLAN
AS EXISTING

PROJECT	ORIGINATOR	TYPE	NUMBER	REVISION
2486	MP	DR	X002	P05

1:250 @ A3 01.25

DRAWN BY SB