

B	01.05.2026	FOR APPROVAL	
A	29.04.2026	FOR APPROVAL	
ISSUE	DATE	AMENDMENTS	

NOTES:
ALL TREES WILL BE PLANTED IN ACCORDANCE WITH BSB545:2014 TREE PLANTING STANDARDS.
TYPICAL TREE PIT SPECIFICATION:

- MINIMUM 1M X 1M X 600MM DEPTH
- BS3882 COMPLIANT TOPSOIL
- TREE STAKE & ADJUSTABLE TIE
- IRRIGATION PIPE INSTALLED
- 75MM ORGANIC MULCH LAYER

THIS LANDSCAPING SCHEME HAS BEEN PREPARED TO COMPLY WITH

- TREE PROTECTION PLAN S1557-J1-P2 REV V2
- ARBORICULTURAL REPORT S1557-J1-R3
- READING BOROUGH LOCAL PLAN POLICY EN14
- PLANNING CONDITION 4 ATTACHED TO PERMISSION PL/25/0808

TREE / SHRUBS LEGEND

T1

SMALL - LEAVED LIME (TILLA CORDATA GREENSPIRE)

T2

LAVALLEE HAWTHORN (CRATAEGUS X LAVALLEEI)

T3

STRAWBERRY TREE (ARBUTUS UNEDO)

T4

VARIEGATED HOLLY (ILEX AQUIFOLIUM 'HANDSWORTH NEW SILVER')

H1

ENGLISH YEW (TEXUS BACCATA)



LAVENDER (LAVANDULA ANGUSTIFOLIA)




HEBE 'GREEN GLOBE'



VIBURNUM TINUS



PHOTINIA 'RED ROBIN'

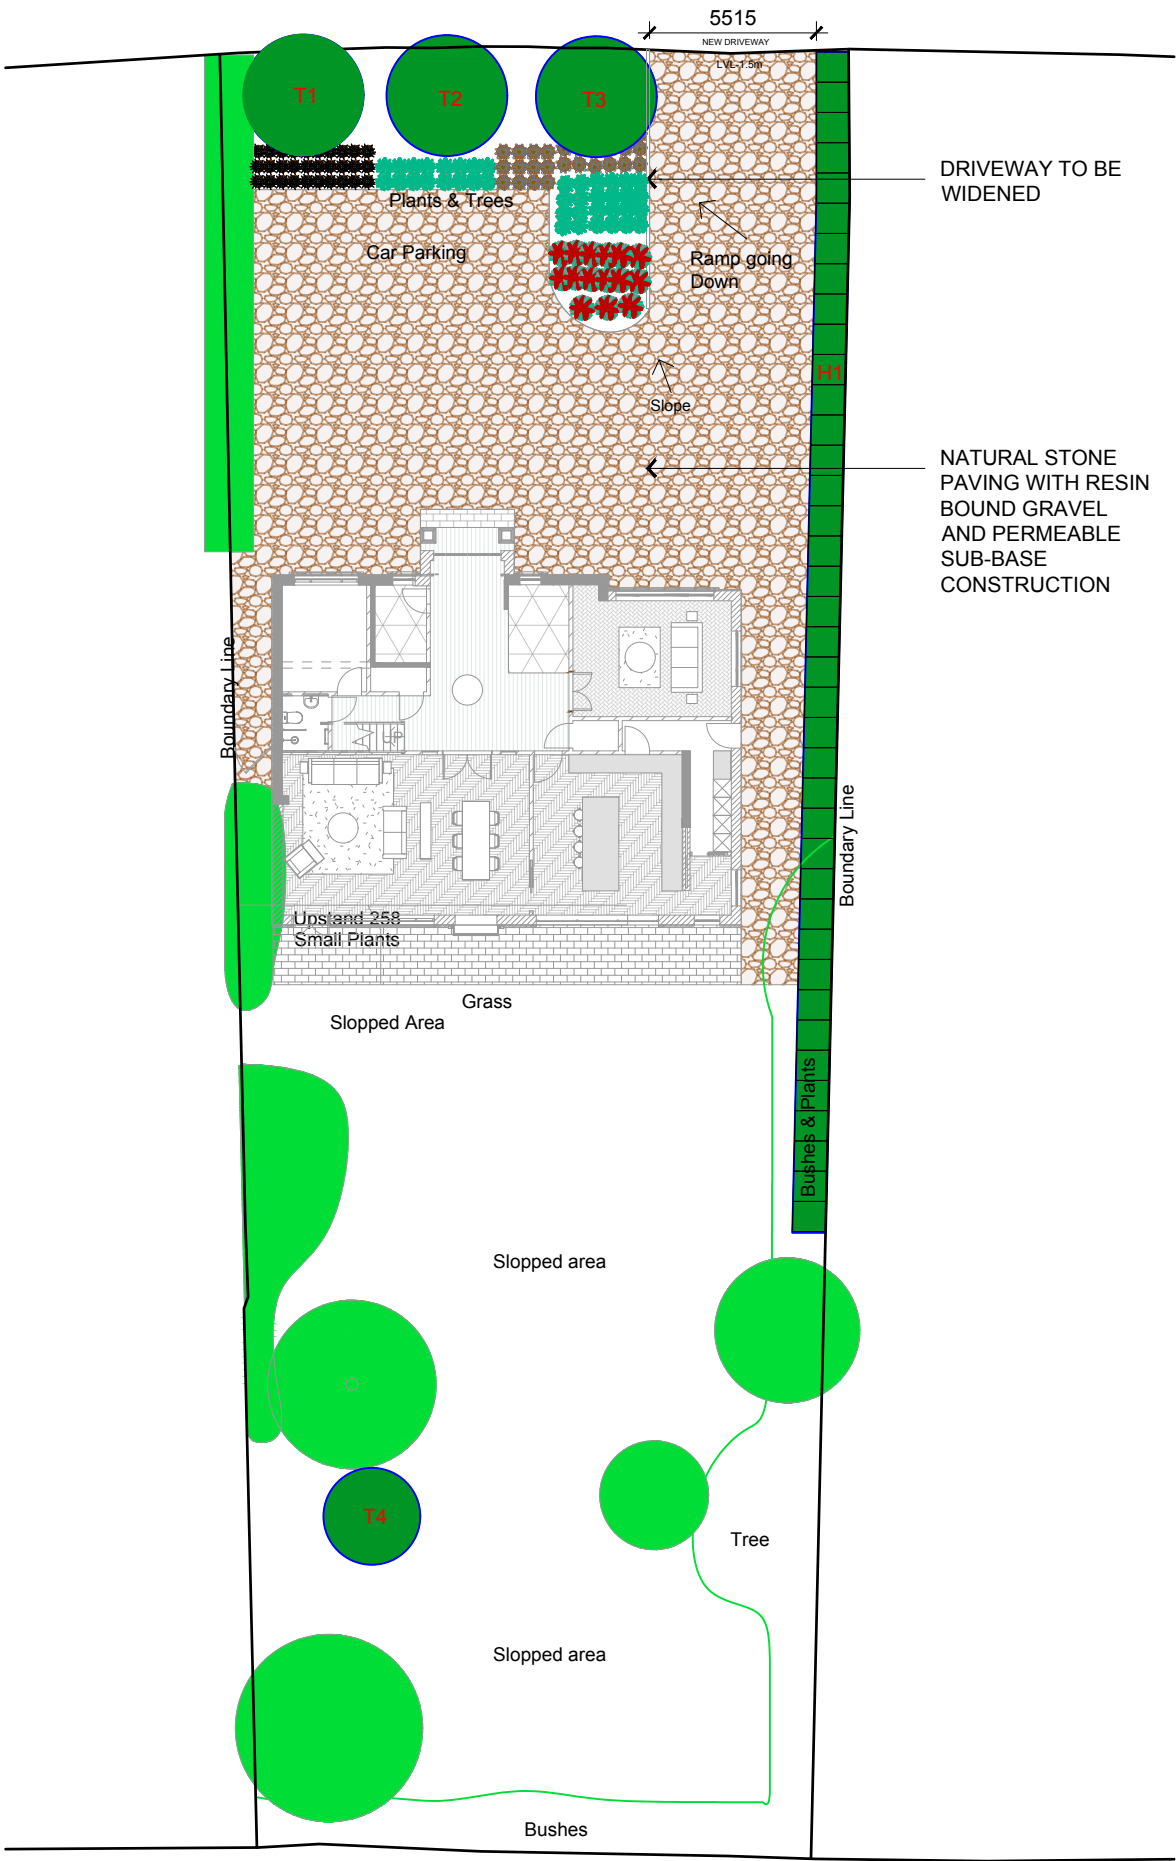

- ☐ SET OUT APPROVAL
- ☒ PRELIMINARY
- ☐ FINAL DESIGN APPROVAL
- ☐ CONSTRUCTION

Alrich Luxe Interiors
14 Starling Crscent, Slough
SL37GY
Collstone Developments Ltd
71-75 Shelton Street
London
WC2H 9JQ

PROJECT:
NEHA MOHAN
979 Oxford Road, Tilehurst, RG31 6TN

DRAWING TITLE:
PROPOSED NEW LANDSCAPE PLAN

SCALE:	AREA:	DRAWN BY:	CHECKED BY:
	-	NP	NK

PROJECT NO:
-
DWG. NO.:
002
ISSUE:
B

Copyright remains the property of Alrich Luxe Interiors. Use only figured dimensions, do not scale drawings. All discrepancies to be referred to Alrich Luxe Interiors prior to construction. Ensure compliance with the Building Code of United Kingdom and all relevant UK Standards and Authority requirements.