




Bins will be kept outside or carry only during collection time .

BLOCK PLAN
SCALE 1 : 500

NOTES


© SK Design consultants - THIS DRAWING AND DESIGN REMAINS THE COPYRIGHT AND INTELLECTUAL PROPERTY OF SK CONSULTANTS AND SHALL NOT BE COPIED IN ANY FORMAT WITHOUT APPROVAL.

THIS DRAWING IS TO BE READ IN CONJUNCTION WITH ALL OTHER DRAWINGS AND DOCUMENTS PROVIDED. THE CONTRACTOR MUST CHECK ALL DIMENSIONS ON SITE BEFORE PLACING ORDERS FOR MATERIALS OR SHOP FABRICATIONS OR COMMENCING WORKS ON SITE. ANY DISCREPANCIES SHOULD BE NOTIFIED BEFORE PROCEEDING.

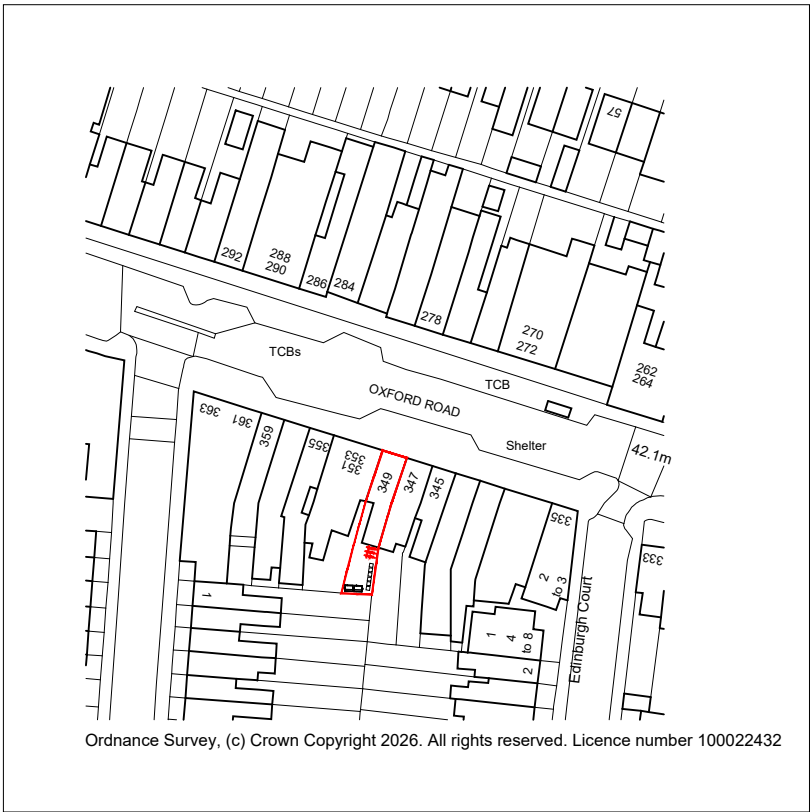

LOCATION PLAN
SCALE 1 : 1250

B 30/04/2026 Added as per planners review SK

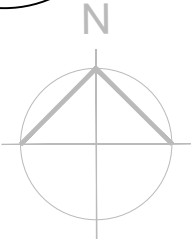

Client:
Mr Amir Ahmad

Project:
KURDISH SHAWARMA

Location:
349 Oxford Road, Reading, RG30 1AY

Drawing Title:
LOCATION & BLOCK PLAN

Date: **JAN 2026** Sheet Size: **A3** Drawn: **SK**

Drawing No: **P1706-01** Revision: **.**

SK Design Consultants
22 Netley close
Caversham
Reading RG4 6SR
Tel : 07821111602