

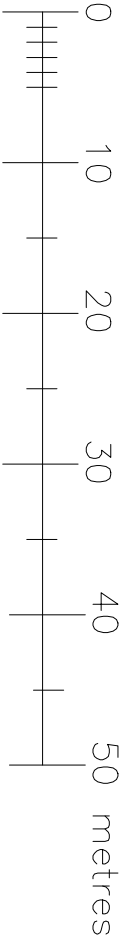


PROPOSED BLOCK PLAN

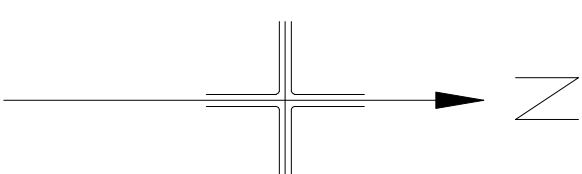

Scale 1:500 @ A3

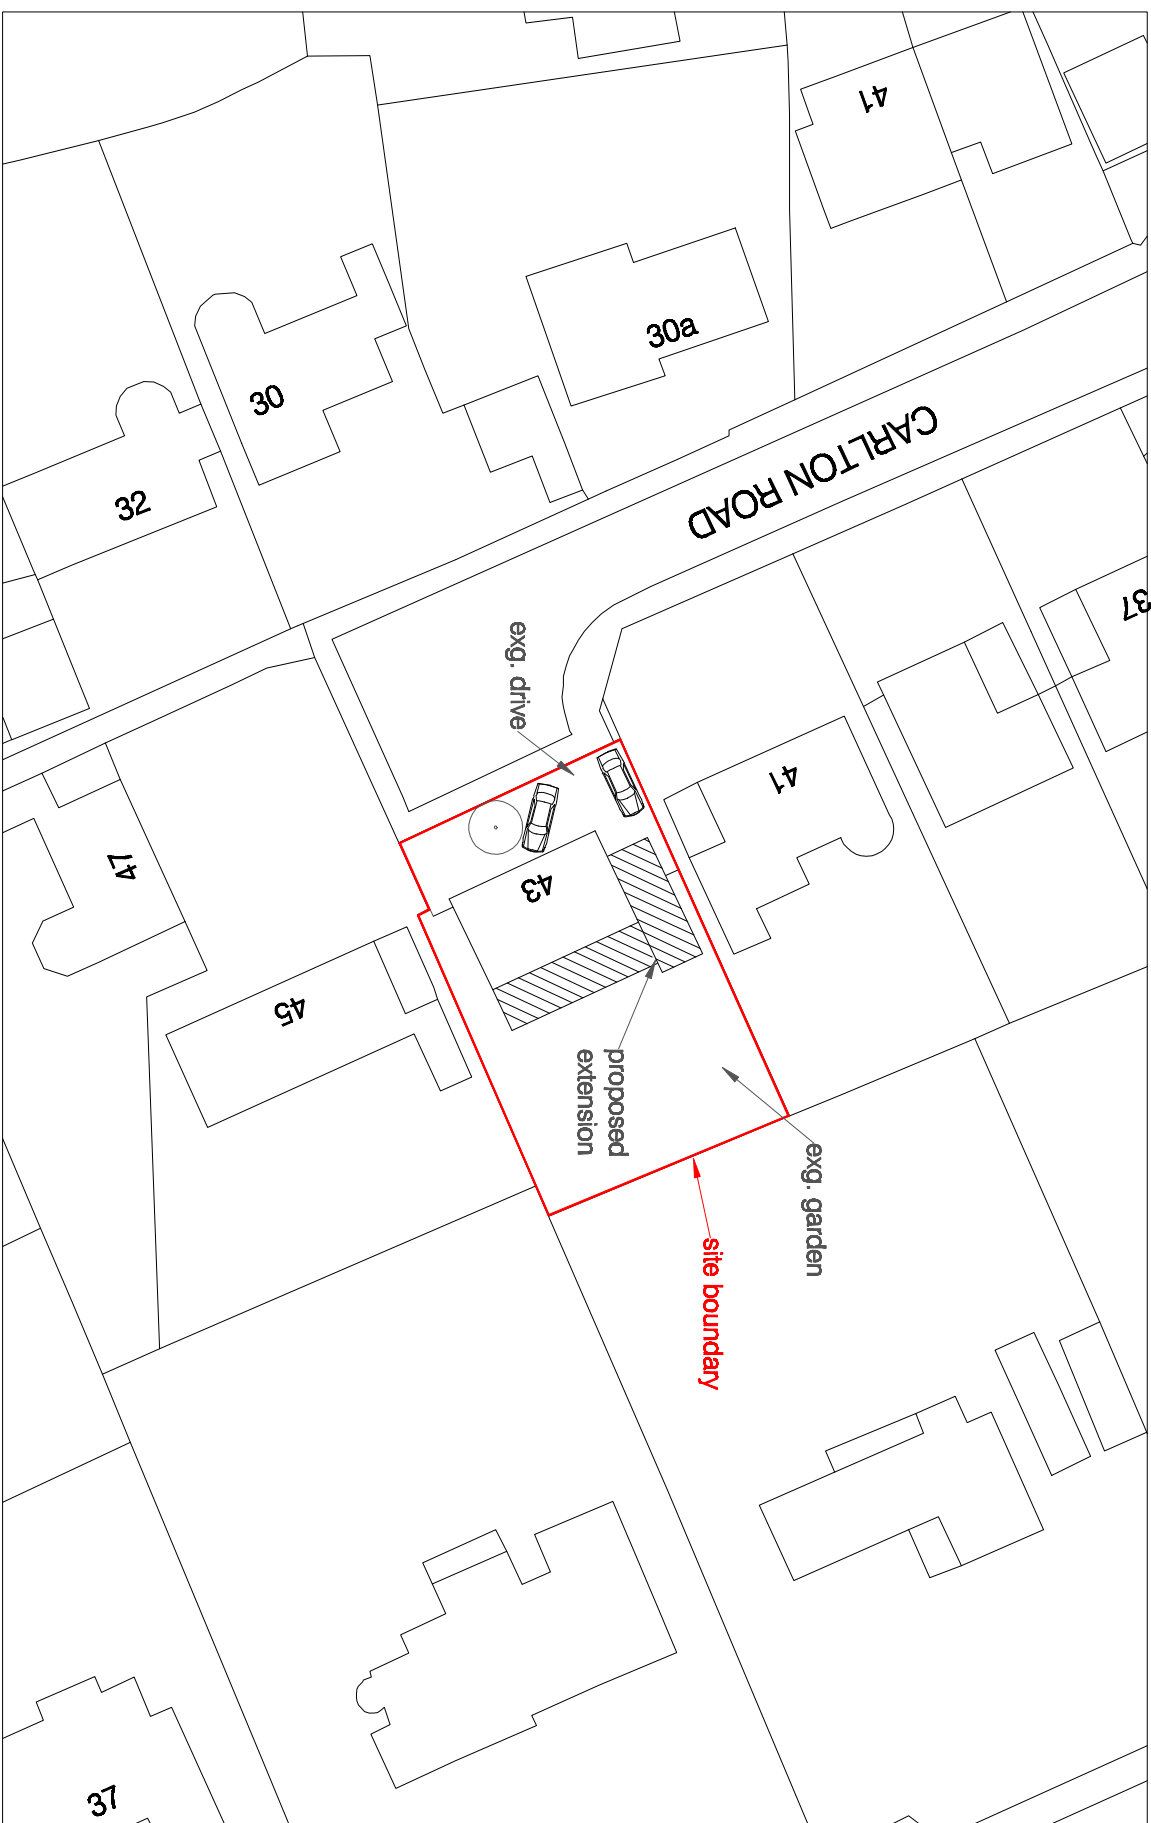

project
for
title

43 Carlton Road
Caversham, Reading, Berkshire

1:500 Block Plan & 1:1250 Location Plan

drawing no:

1288 / 6


M D Howlett

architectural consultant

76 Kidmore Road, Caversham, Reading
Berkshire RG4 7NA. tel/fax: (0118) 947 7117
Email: pmaarc@globalnet.co.uk

Date June 2020

LOCATION PLAN

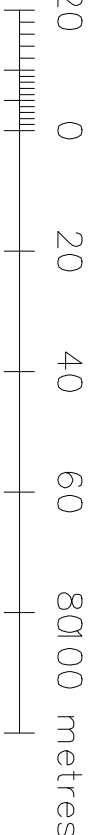

Scale 1:1250 @ A3

