

project

43 Carlton Road
Caversham, Reading, Berkshire

for
title

1:50 Elevations as Proposed

Drawing no:

1288 / 5 /

M D Howlett
architectural consultant


11 Prospect Street, Caversham, Reading
Berkshire RG4 8JB; Tel/Fax: (0118) 947 7117
Email: pmaarc@globalnet.co.uk

Date: June 2020

0 2 4 metres (1:100 on A2)




FRONT

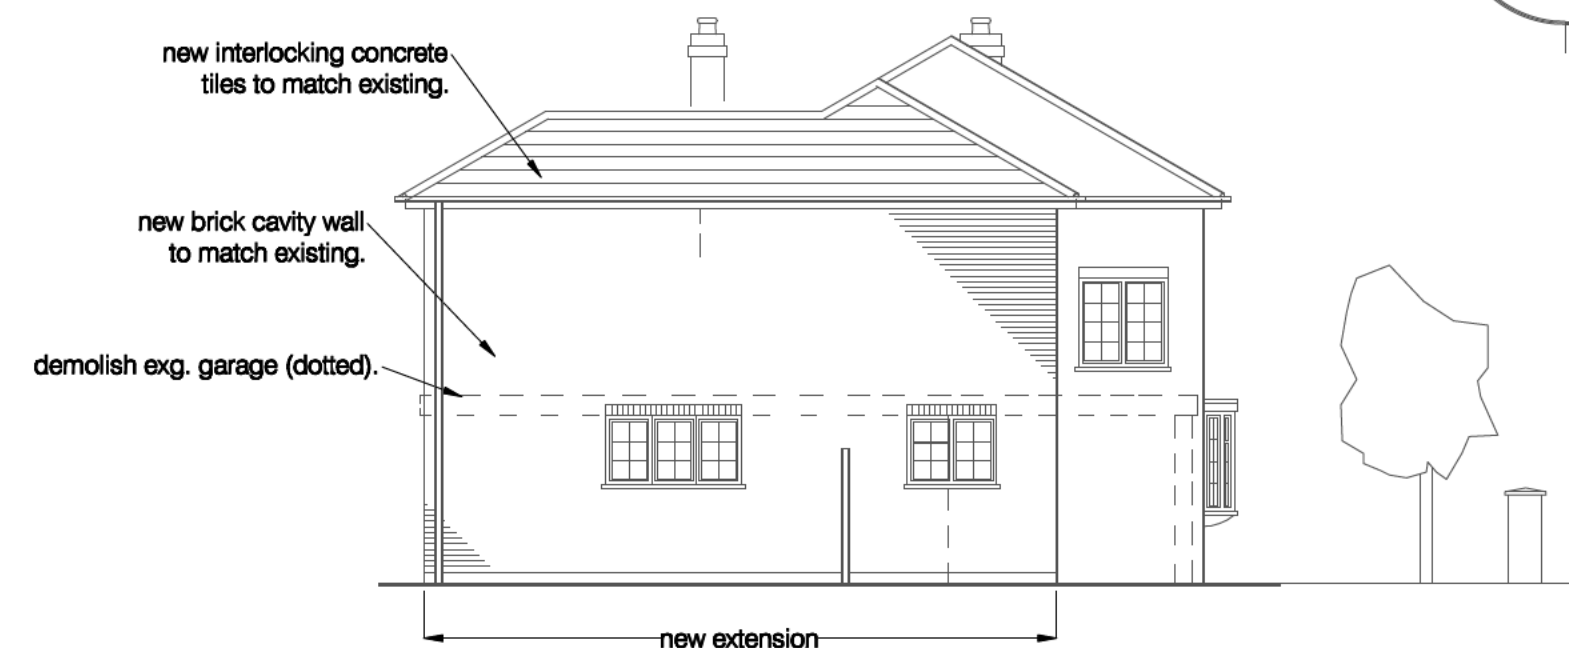

NORTH



REAR

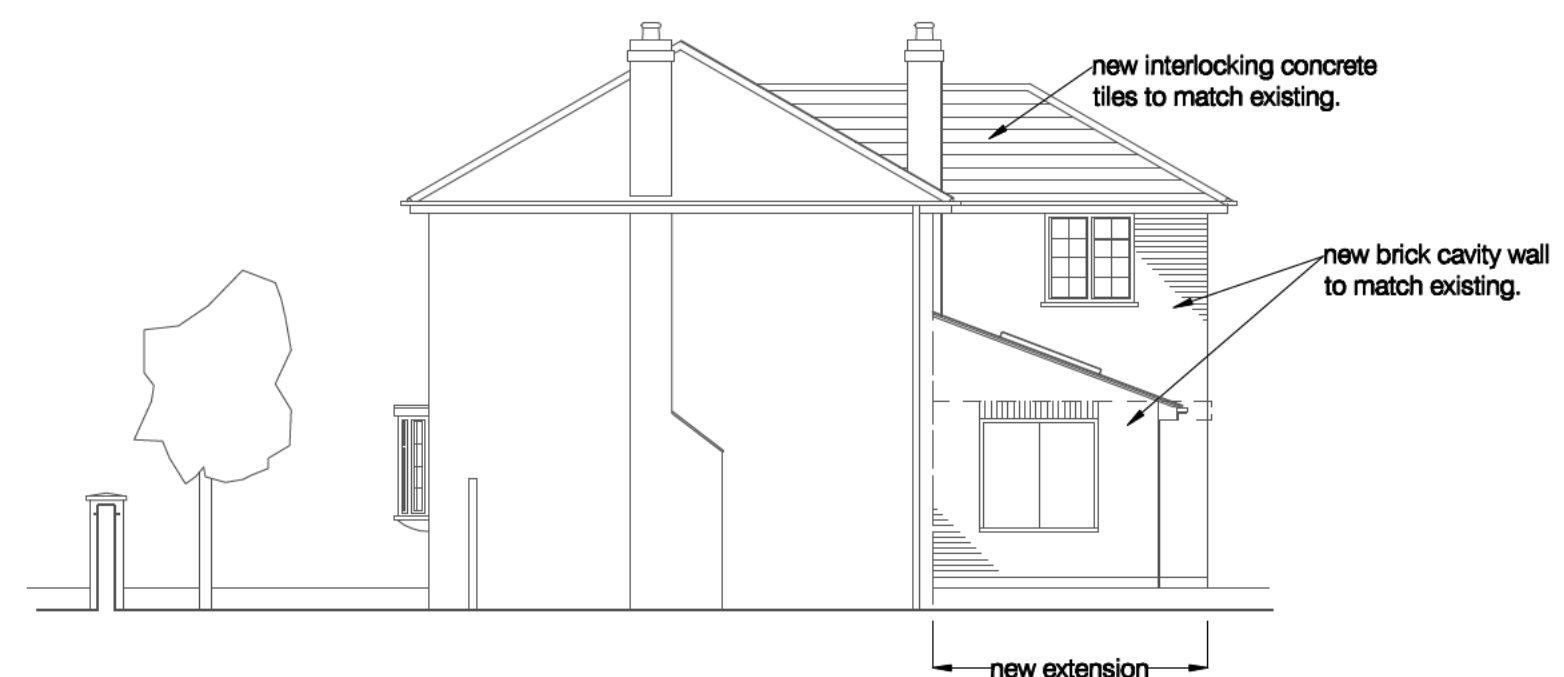

SOUTH