

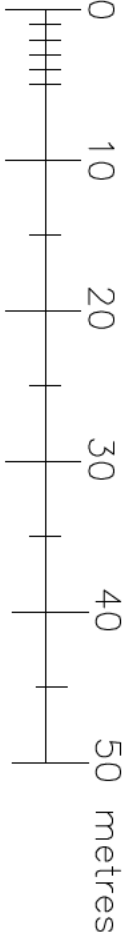


PROPOSED BLOCK PLAN

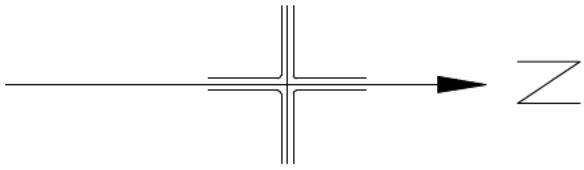

Scale 1:500 @ A3

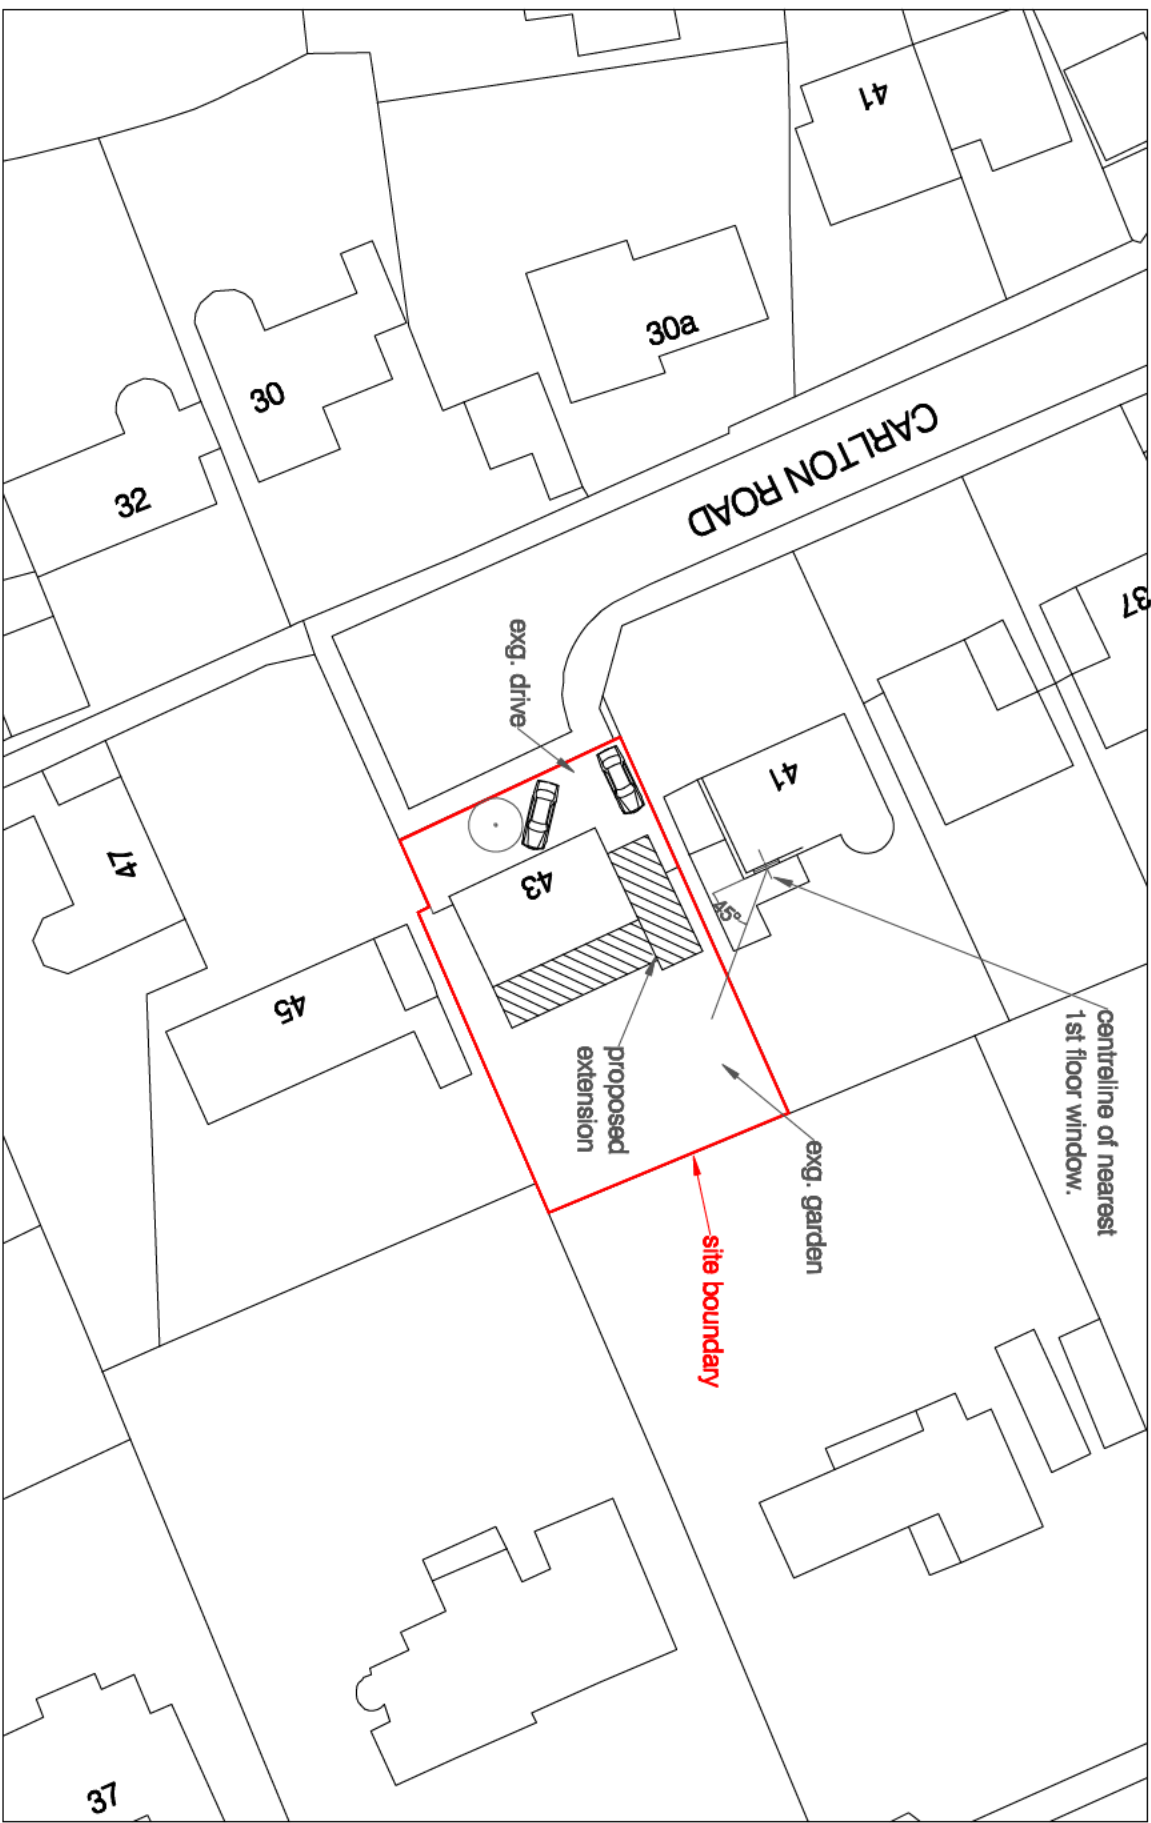

project
for
title

43 Carlton Road
Caversham, Reading, Berkshire
[Redacted]

1:500 Block Plan & 1:1250 Location Plan

drawing no:

1288

6

a

M D Howlett


architectural consultant

76 Kidmore Road, Caversham, Reading
Berkshire RG4 7NA; tel/fax: (0118) 947 7117
Email: pmharc@globalnet.co.uk

Date June 2020

Revision a: 45deg line from No.41, August 2020.

LOCATION PLAN

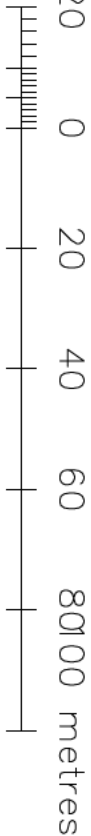

Scale 1:1250 @ A3

