


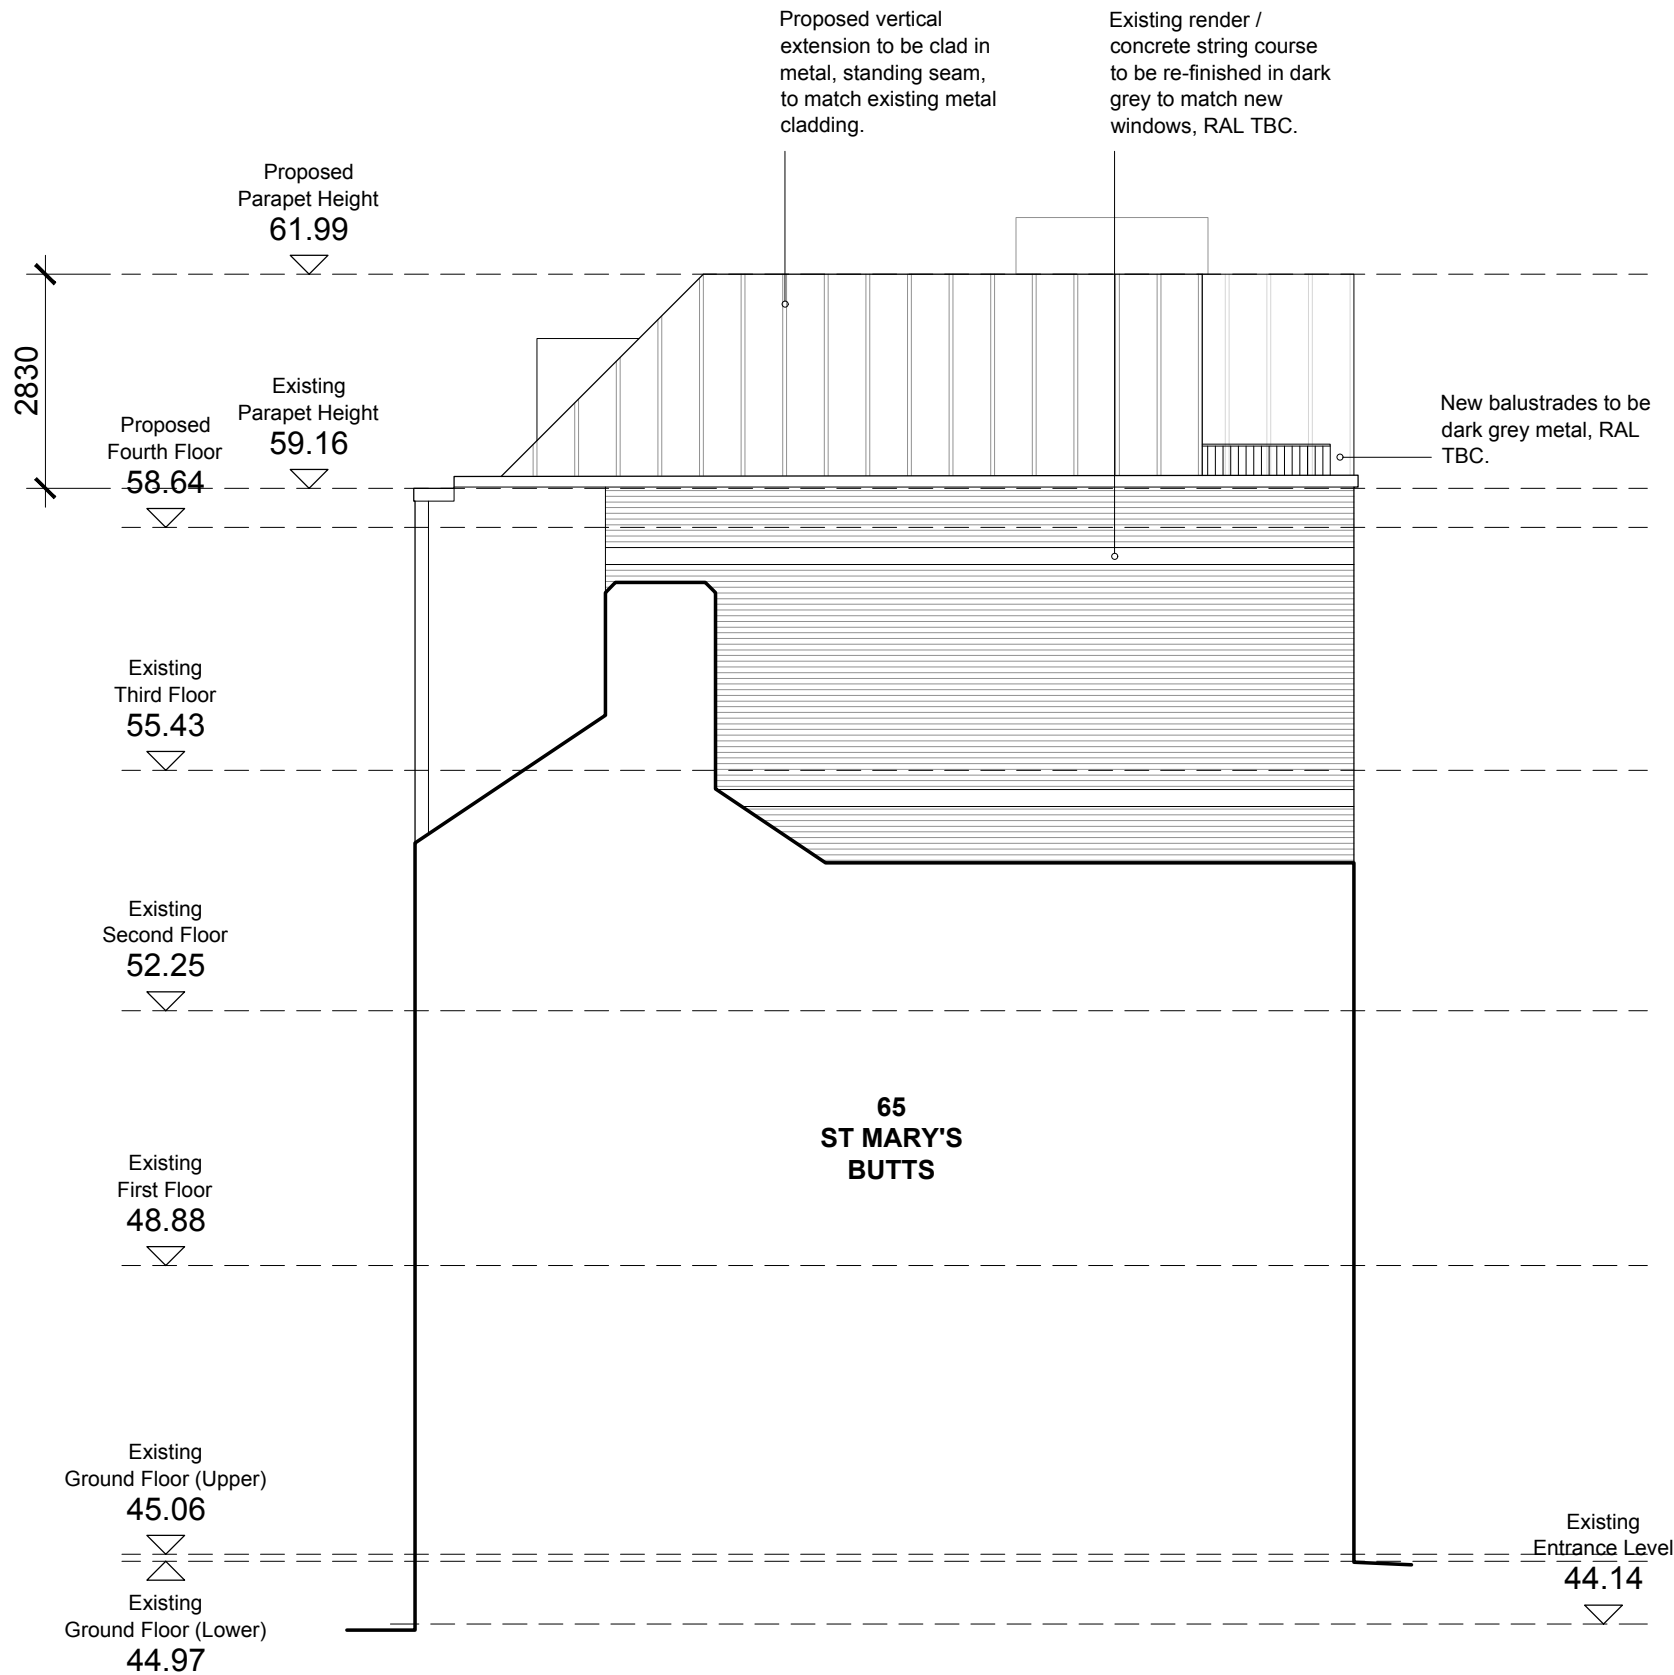

PROPOSED ELEVATION 05 - South Facing
1:100 at A3

RUTTER ARCHITECTS

68 Crooksbury
Farnham
Surrey
GU10 1QD
T. 01252 781 432
W. www.rutterarchitects.com
Copyright Rutter Architects Limited.
No implied licence exists. All dimensions to be checked onsite. Errors, omissions or differences
between drawings and specifications or bills of quantities to be reported to Rutter Architects Limited.

Scale @ A3 :	Checked By :	Date :	
1:100	PR	FEB 25	
Job Number :	Stage :	Drawing No :	Revision :
1065	PL	134	A
☐ Construction	☐ Preliminary	☒ Information	
☐ Approval	☐ Tender		

Client :	
V FUND	
Project :	
ST MARYS HOUSE, READING	
Drawing Title :	
PROPOSED ELEVATION 05	

Revisions :	Drawn/Chkd :	Date :	Notes :
-------------	--------------	--------	---------

