
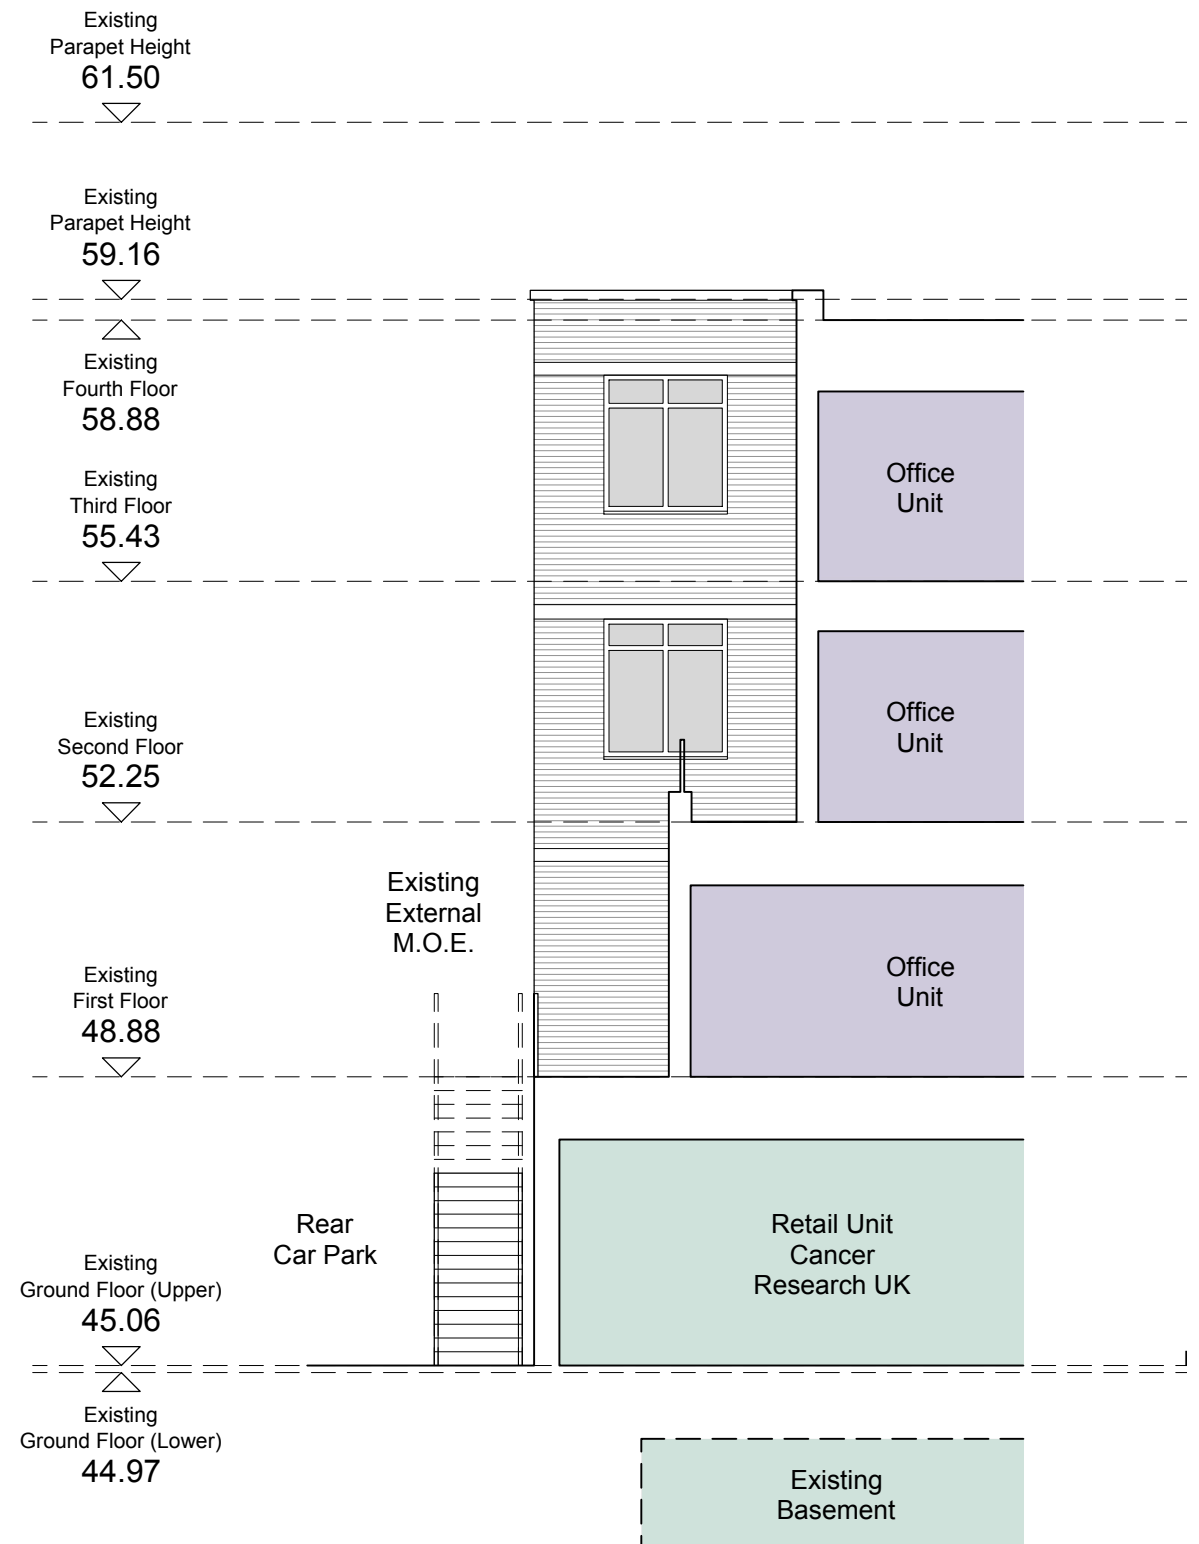


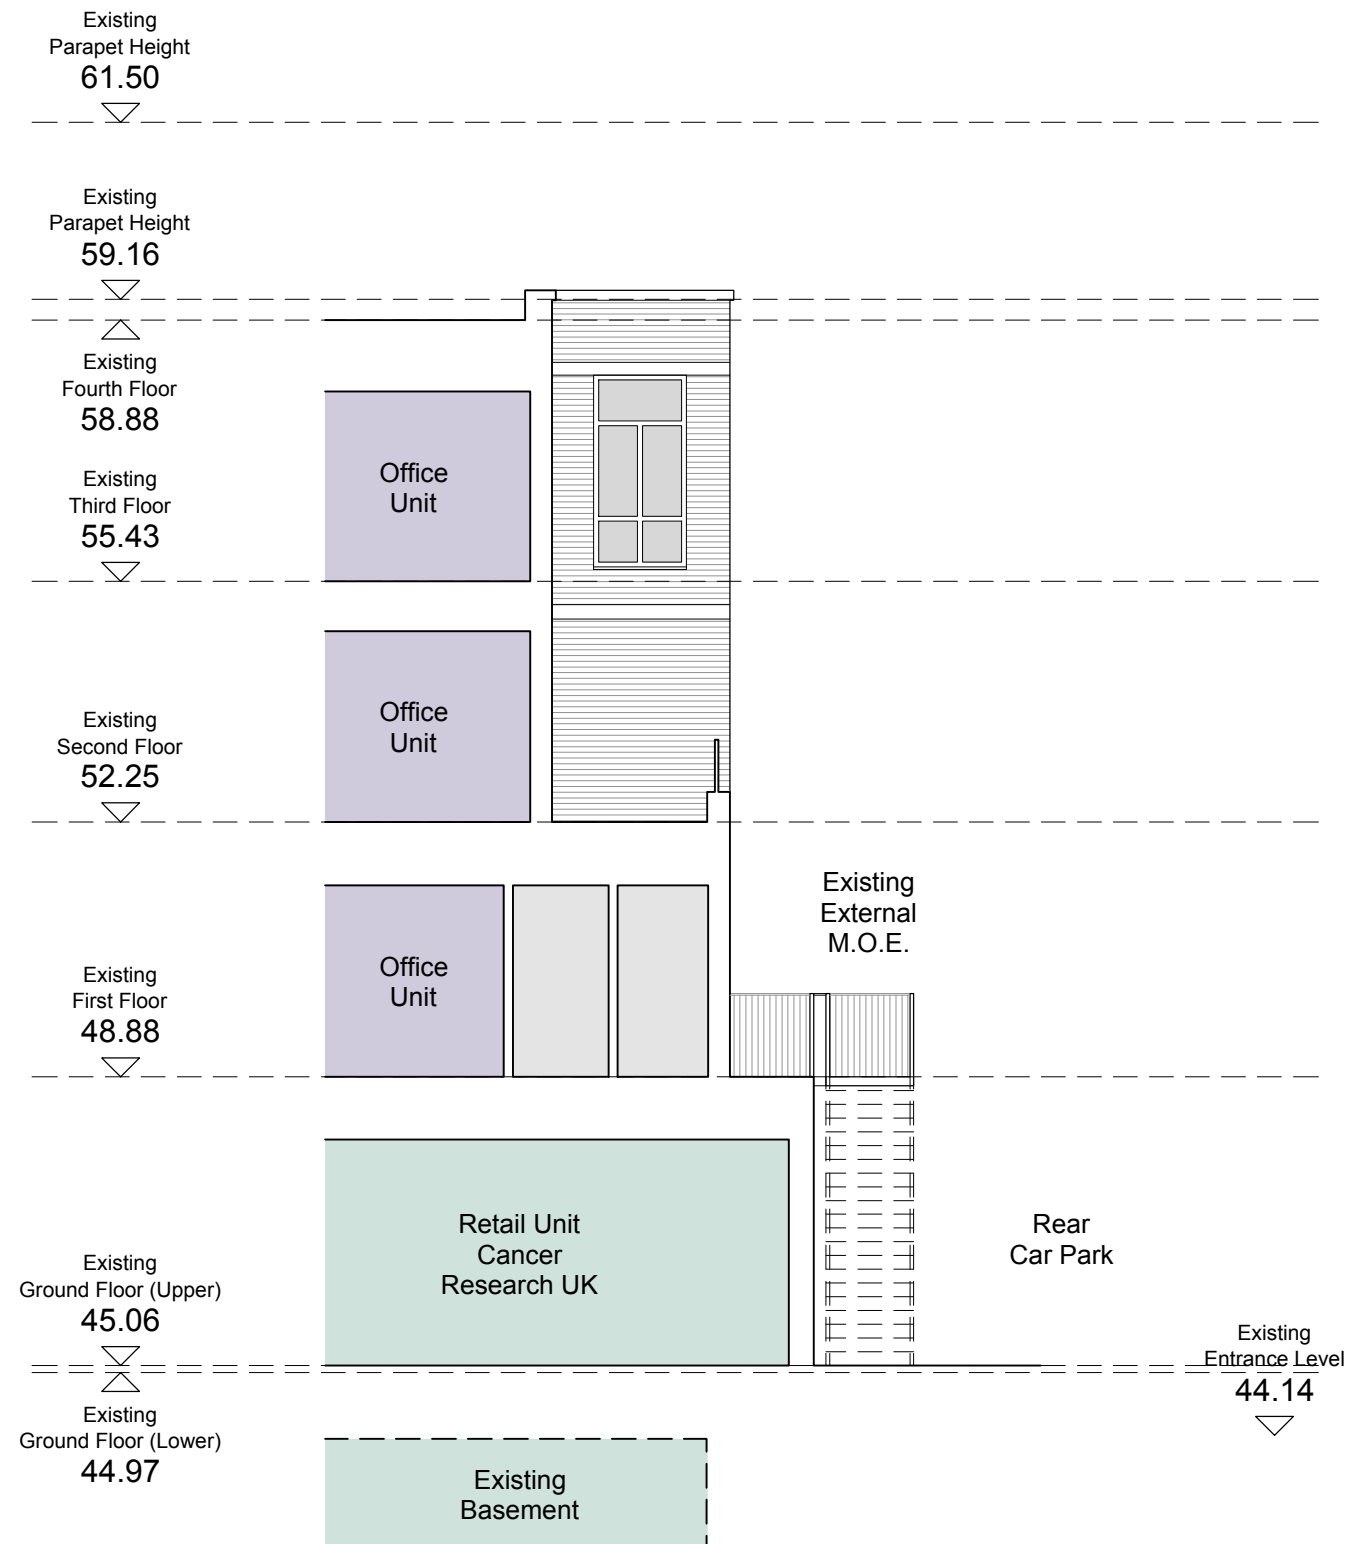

EXISTING ELEVATION 06 - Rear Part Elevation - South Facing
1:100 at A3

EXISTING ELEVATION 07 - Rear Part Elevation - North Facing
1:100 at A3

RUTTER ARCHITECTS

68 Crooksbury
Farnham
Surrey
GU10 1QD
T. 01252 781 432
W. www.rutterarchitects.com

Scale @ A3 :	Checked By :	Date :	
1:100	PR	FEB 25	
Job Number :	Stage :	Drawing No :	Revision :
1065	PL	035	*
☐ Construction	☐ Preliminary	☒ Information	
☐ Approval	☐ Tender		

Client :
V FUND

Project :
ST MARYS HOUSE, READING

Drawing Title :
EXISTING ELEVATIONS 06-07

Revisions :

Drawn/Chkd :

Date : _____

Notes :

