


0 5m

Metric Scale 1:500

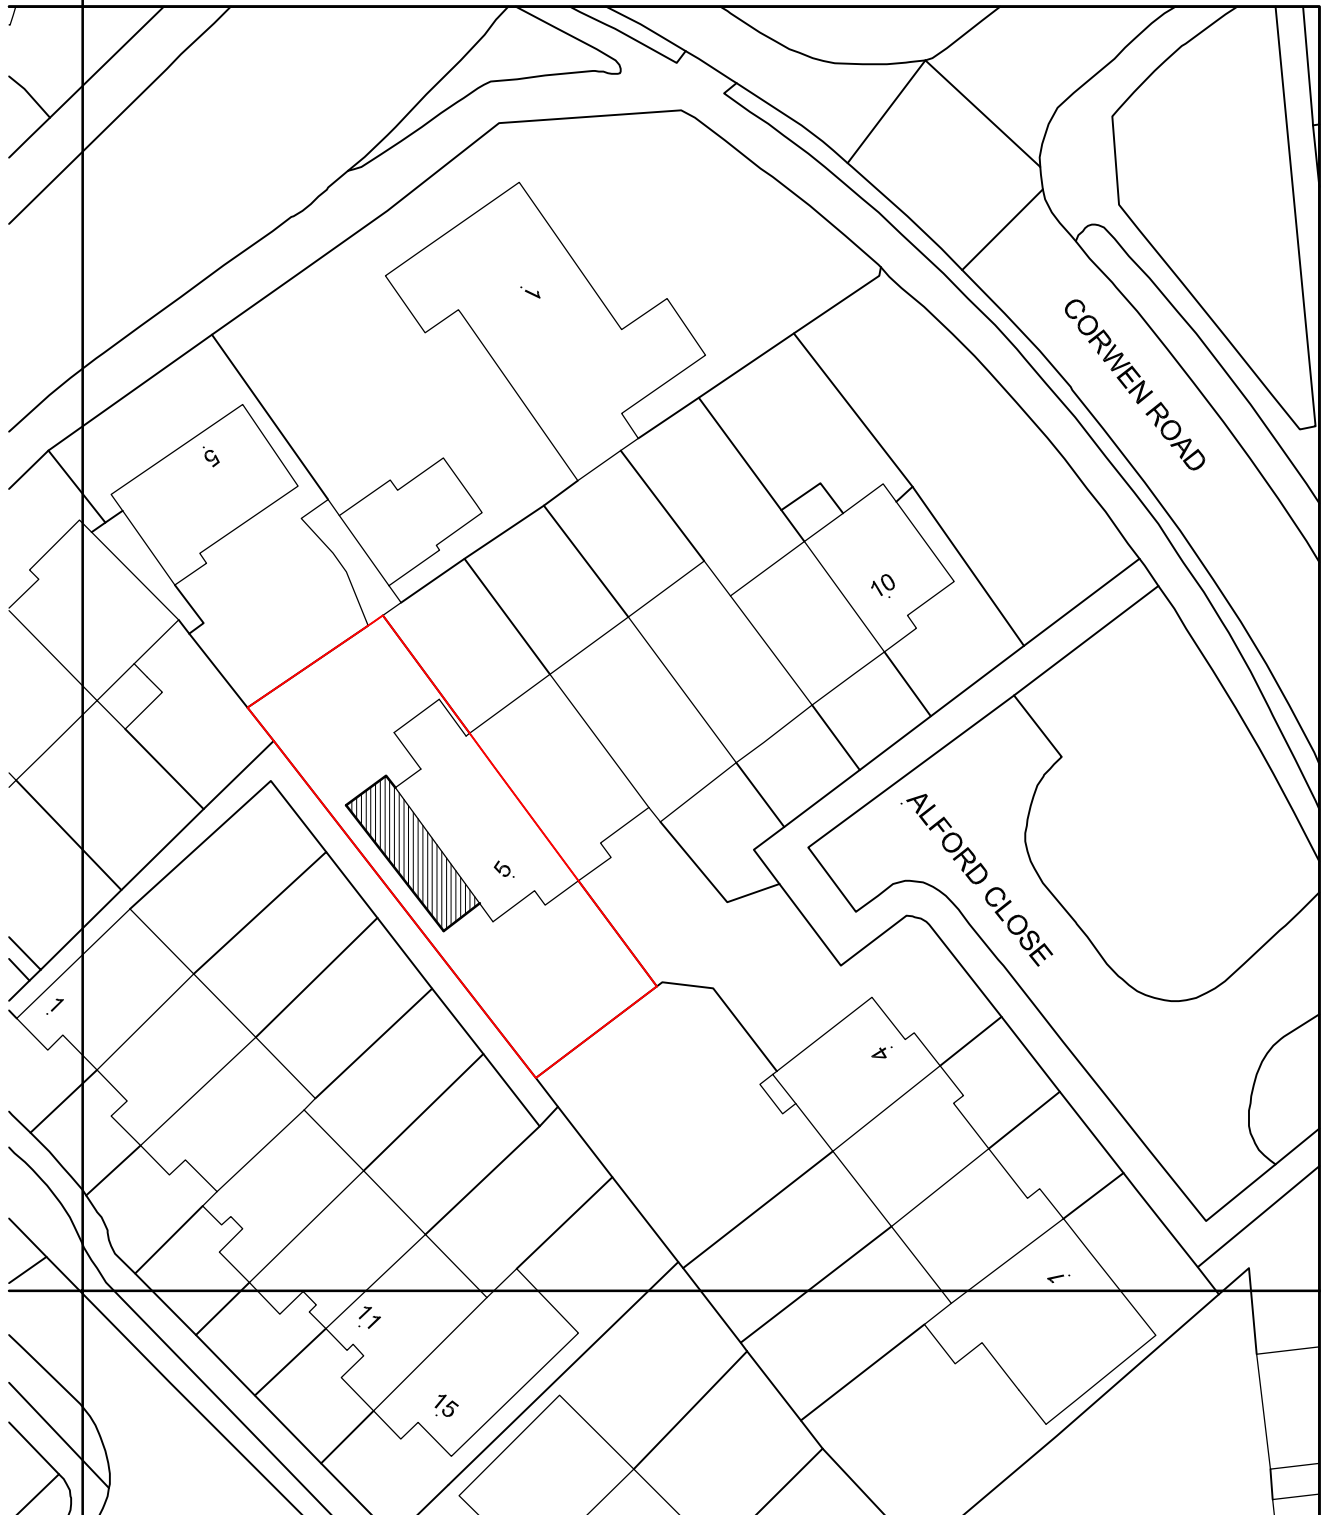

JOB
TITLE 5 ALFORD CLOSE, READING, RG30 4TB

DRG.
TITLE BLOCK PLAN

DRAWN

CHECKED

DATE
JAN 26

SCALE
1:500

DRG. NO
AS00126-BP01 REV A

RRS Designs
Architectural & Planning Services

Mobile- 07964326643
Email- amar@rrsdesigns.co.uk
Website- www.rrsdesigns.co.uk